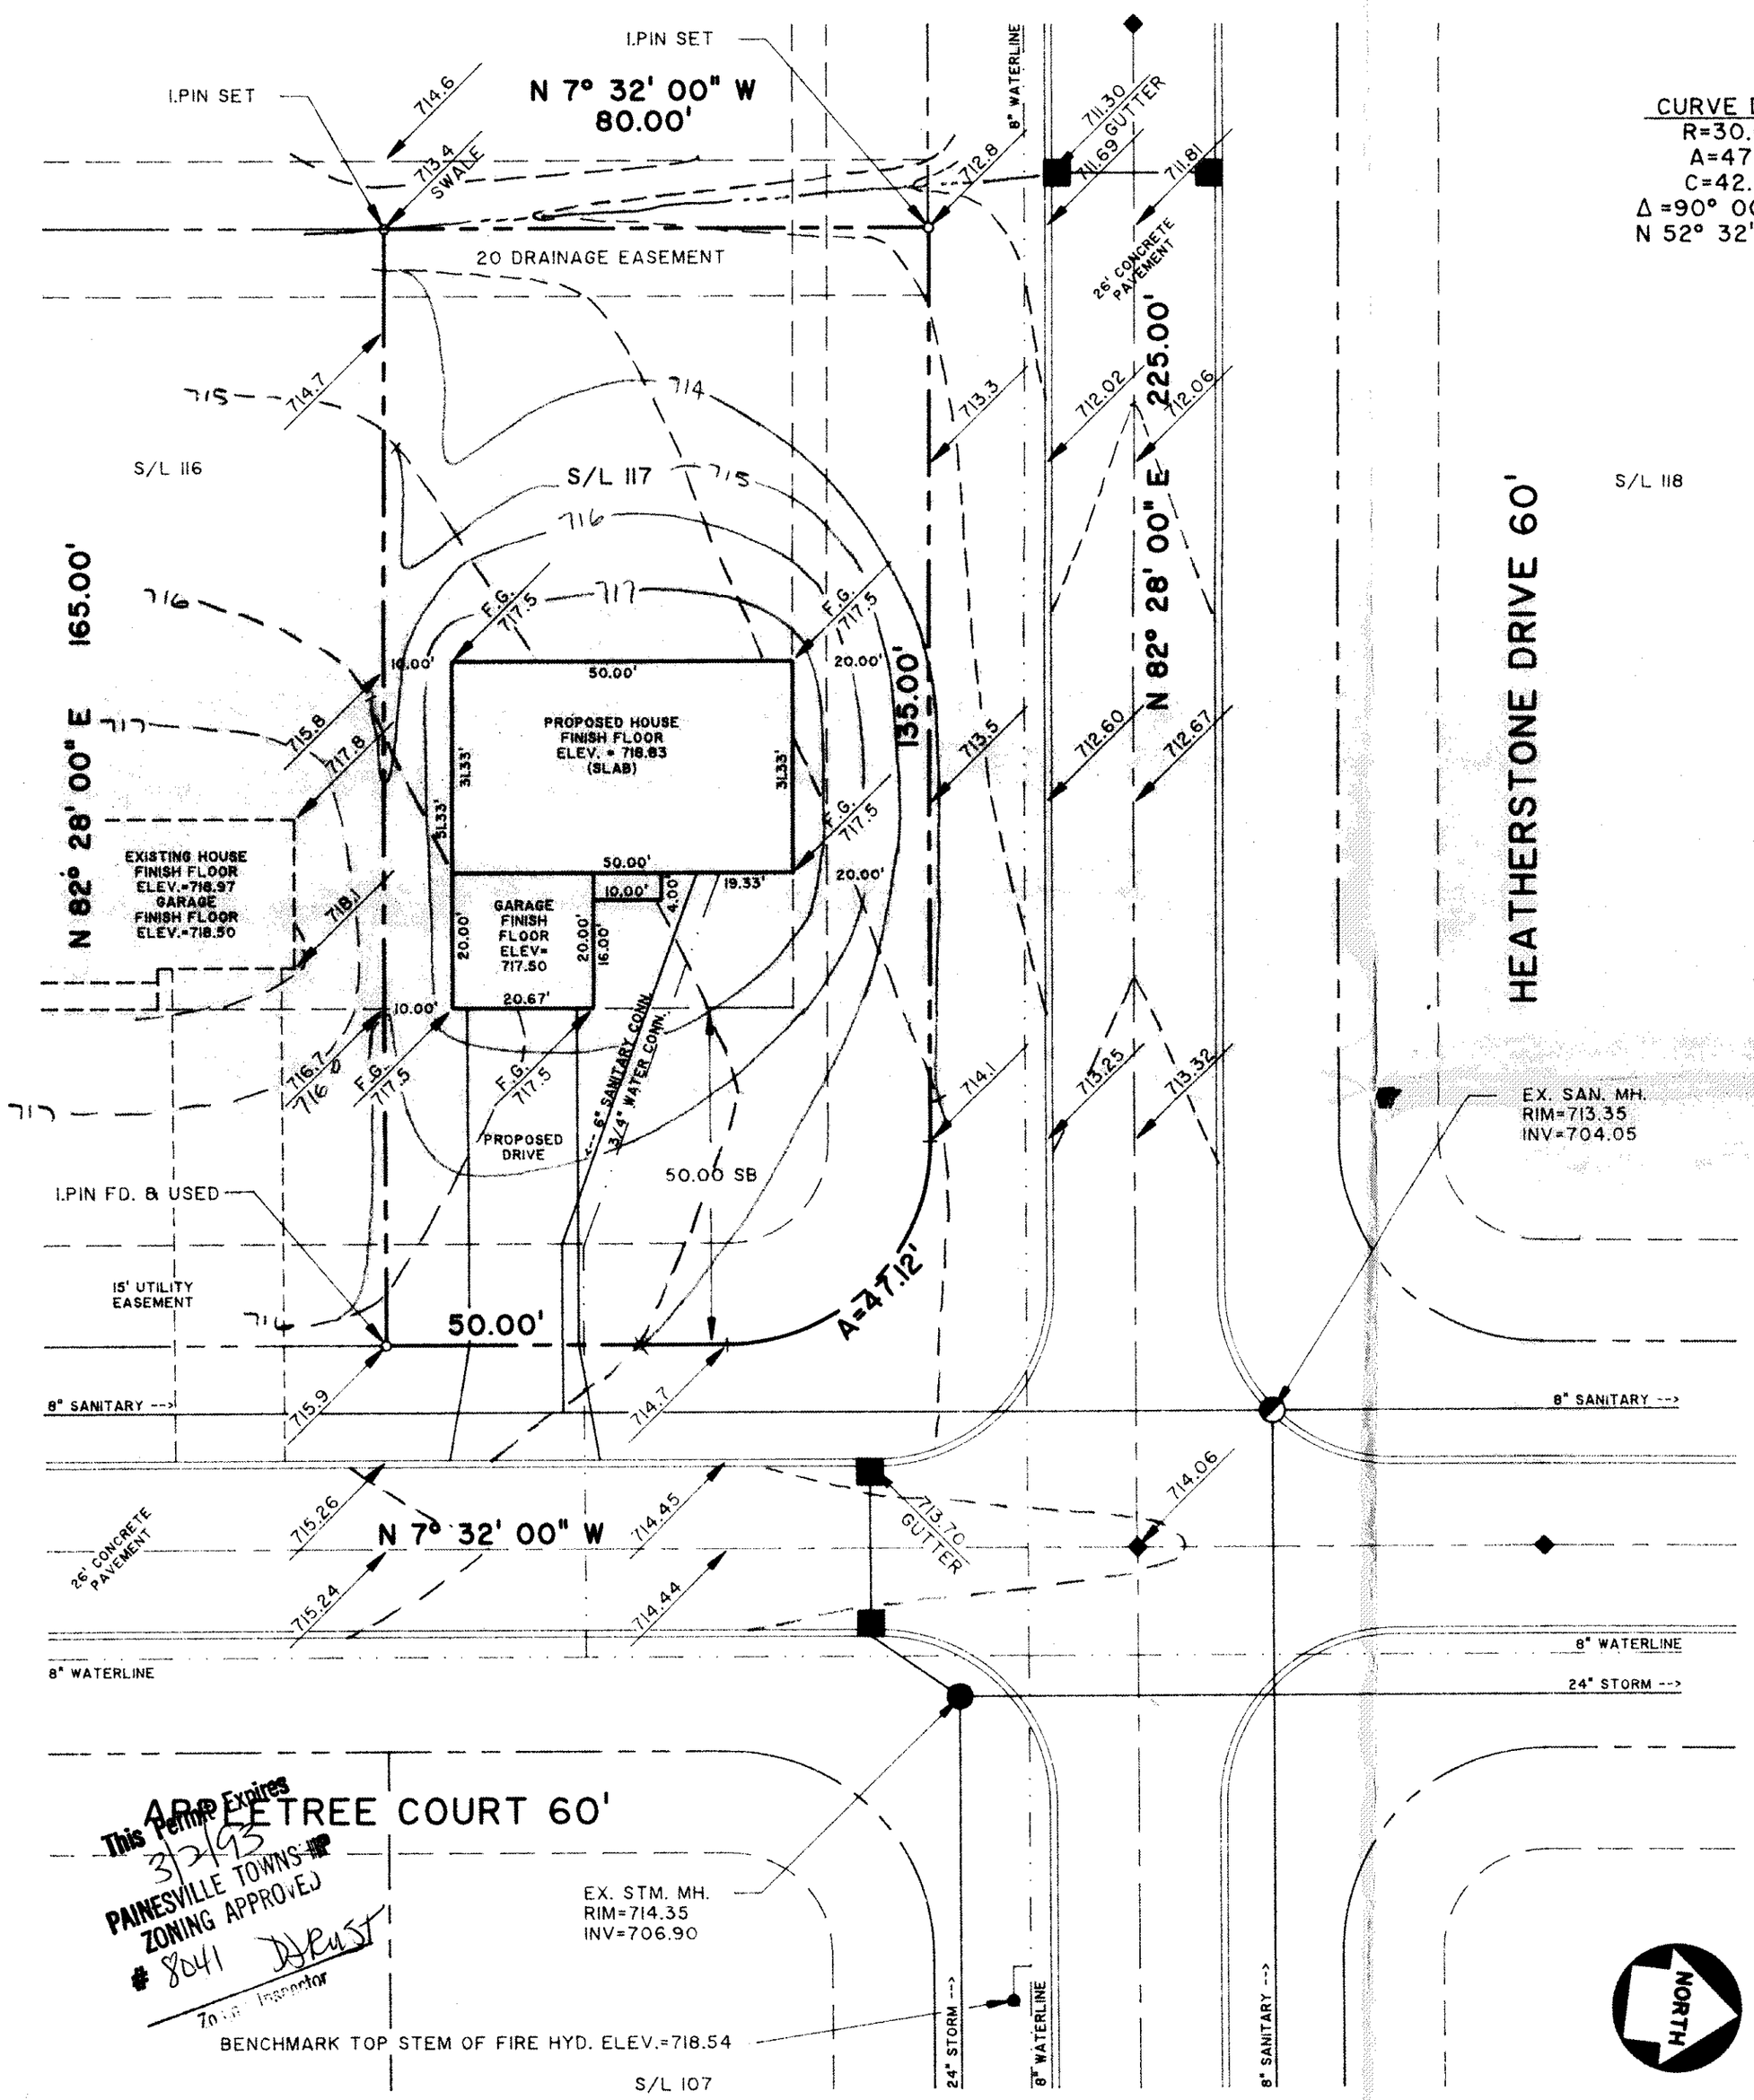

This Permit Expires 3/2/93
PAINESVILLE TOWNSHIP ZONING APPROVED
8041 DHRust
Zoning Inspector

STAKE SCH.
0.00'
16.00'
20.00'
51.33'
DIAG. ● 10' OF=86.80'

CURVE DATA
R=30.00'
A=47.12'
C=42.43'
Δ =90° 00' 00"
N 52° 32' 00" W

Grading Plan Approved
as shown and/or noted
THOMAS P. GILLES, P.E.
Lake County Engineer
By GJH Date 3/6/92

STATE OF OHIO QUENTIN S. HIMEBAUGH REGISTERED SURVEYOR

GENERAL NOTES:

1. DRIVEWAY APRON TO BE 6" THICK
2. BENCHMARK - TOP STEM OF FIRE HYDRANT LOCATED IN FRONT OF SUBLOT No. 107, ELEV. = 718.54

LEGEND

EXISTING CONTOUR
PROPOSED CONTOUR
100.00 EXISTING ELEVATION
100.00 PROPOSED ELEVATION

CERTIFICATION

"I THE UNDERSIGNED HEREBY CERTIFY THAT THIS TOPOGRAPHY INDICATED BY 1' CONTOURS AND ELEVATIONS SHOWN HEREON REPRESENTS AN ACTUAL SURVEY MADE BY ME ON THE 24th DAY OF FEB. , 1992 AND THE ELEVATIONS WERE TAKEN AT APPROPRIATE INTERVALS AND AS OF THAT DAY THEY EXISTED AS INDICATED HEREON.

"I HEREBY CERTIFY THAT THIS PLAN WAS PREPARED BY ME AND IS CORRECT TO THE BEST OF MY KNOWLEDGE"

Quentin S. Himebaugh P.S. #6820
QUENTIN S. HIMEBAUGH, P.S. No. 6820

PREPARED BY:

Himebaugh and Associates

Surveyors and Site Consultants
38083 West Spaulding St.
Willoughby, Ohio 44094
(216) 946-1761

SITE PLAN: SUBLOT No. 117 APPLETREE COURT 60' PAINESVILLE TWP. HEATHERSTONE SUBDIVISION, VOL. Z, PG. 35
PREPARED FOR: SCHOENIGER BROS. CONSTRUCTION INC.
SCALE: 1" = 20'
DATE: FEBRUARY 20, 1992
DRAWN BY: DAVID W. NOVAK

91-010-117

FORM No. A-004 (06/03/91)