SITE PLAN
FOR
R.C. REED CONSTRUCTION

BEING SUBLOT 108 OF THE HEATHERSTONE VILLAGE SUBDIVISION NO.1, PAINESVILLE TOWNSHIP, LAKE COUNTY, STATE OF OHIO.

Grading Plan Approved as shown and/or noted
THOMAS P. GILLES, P.E.
Lake County Engineer
By _____ Date 6-22-87

N

SCALE: 1" = 20'

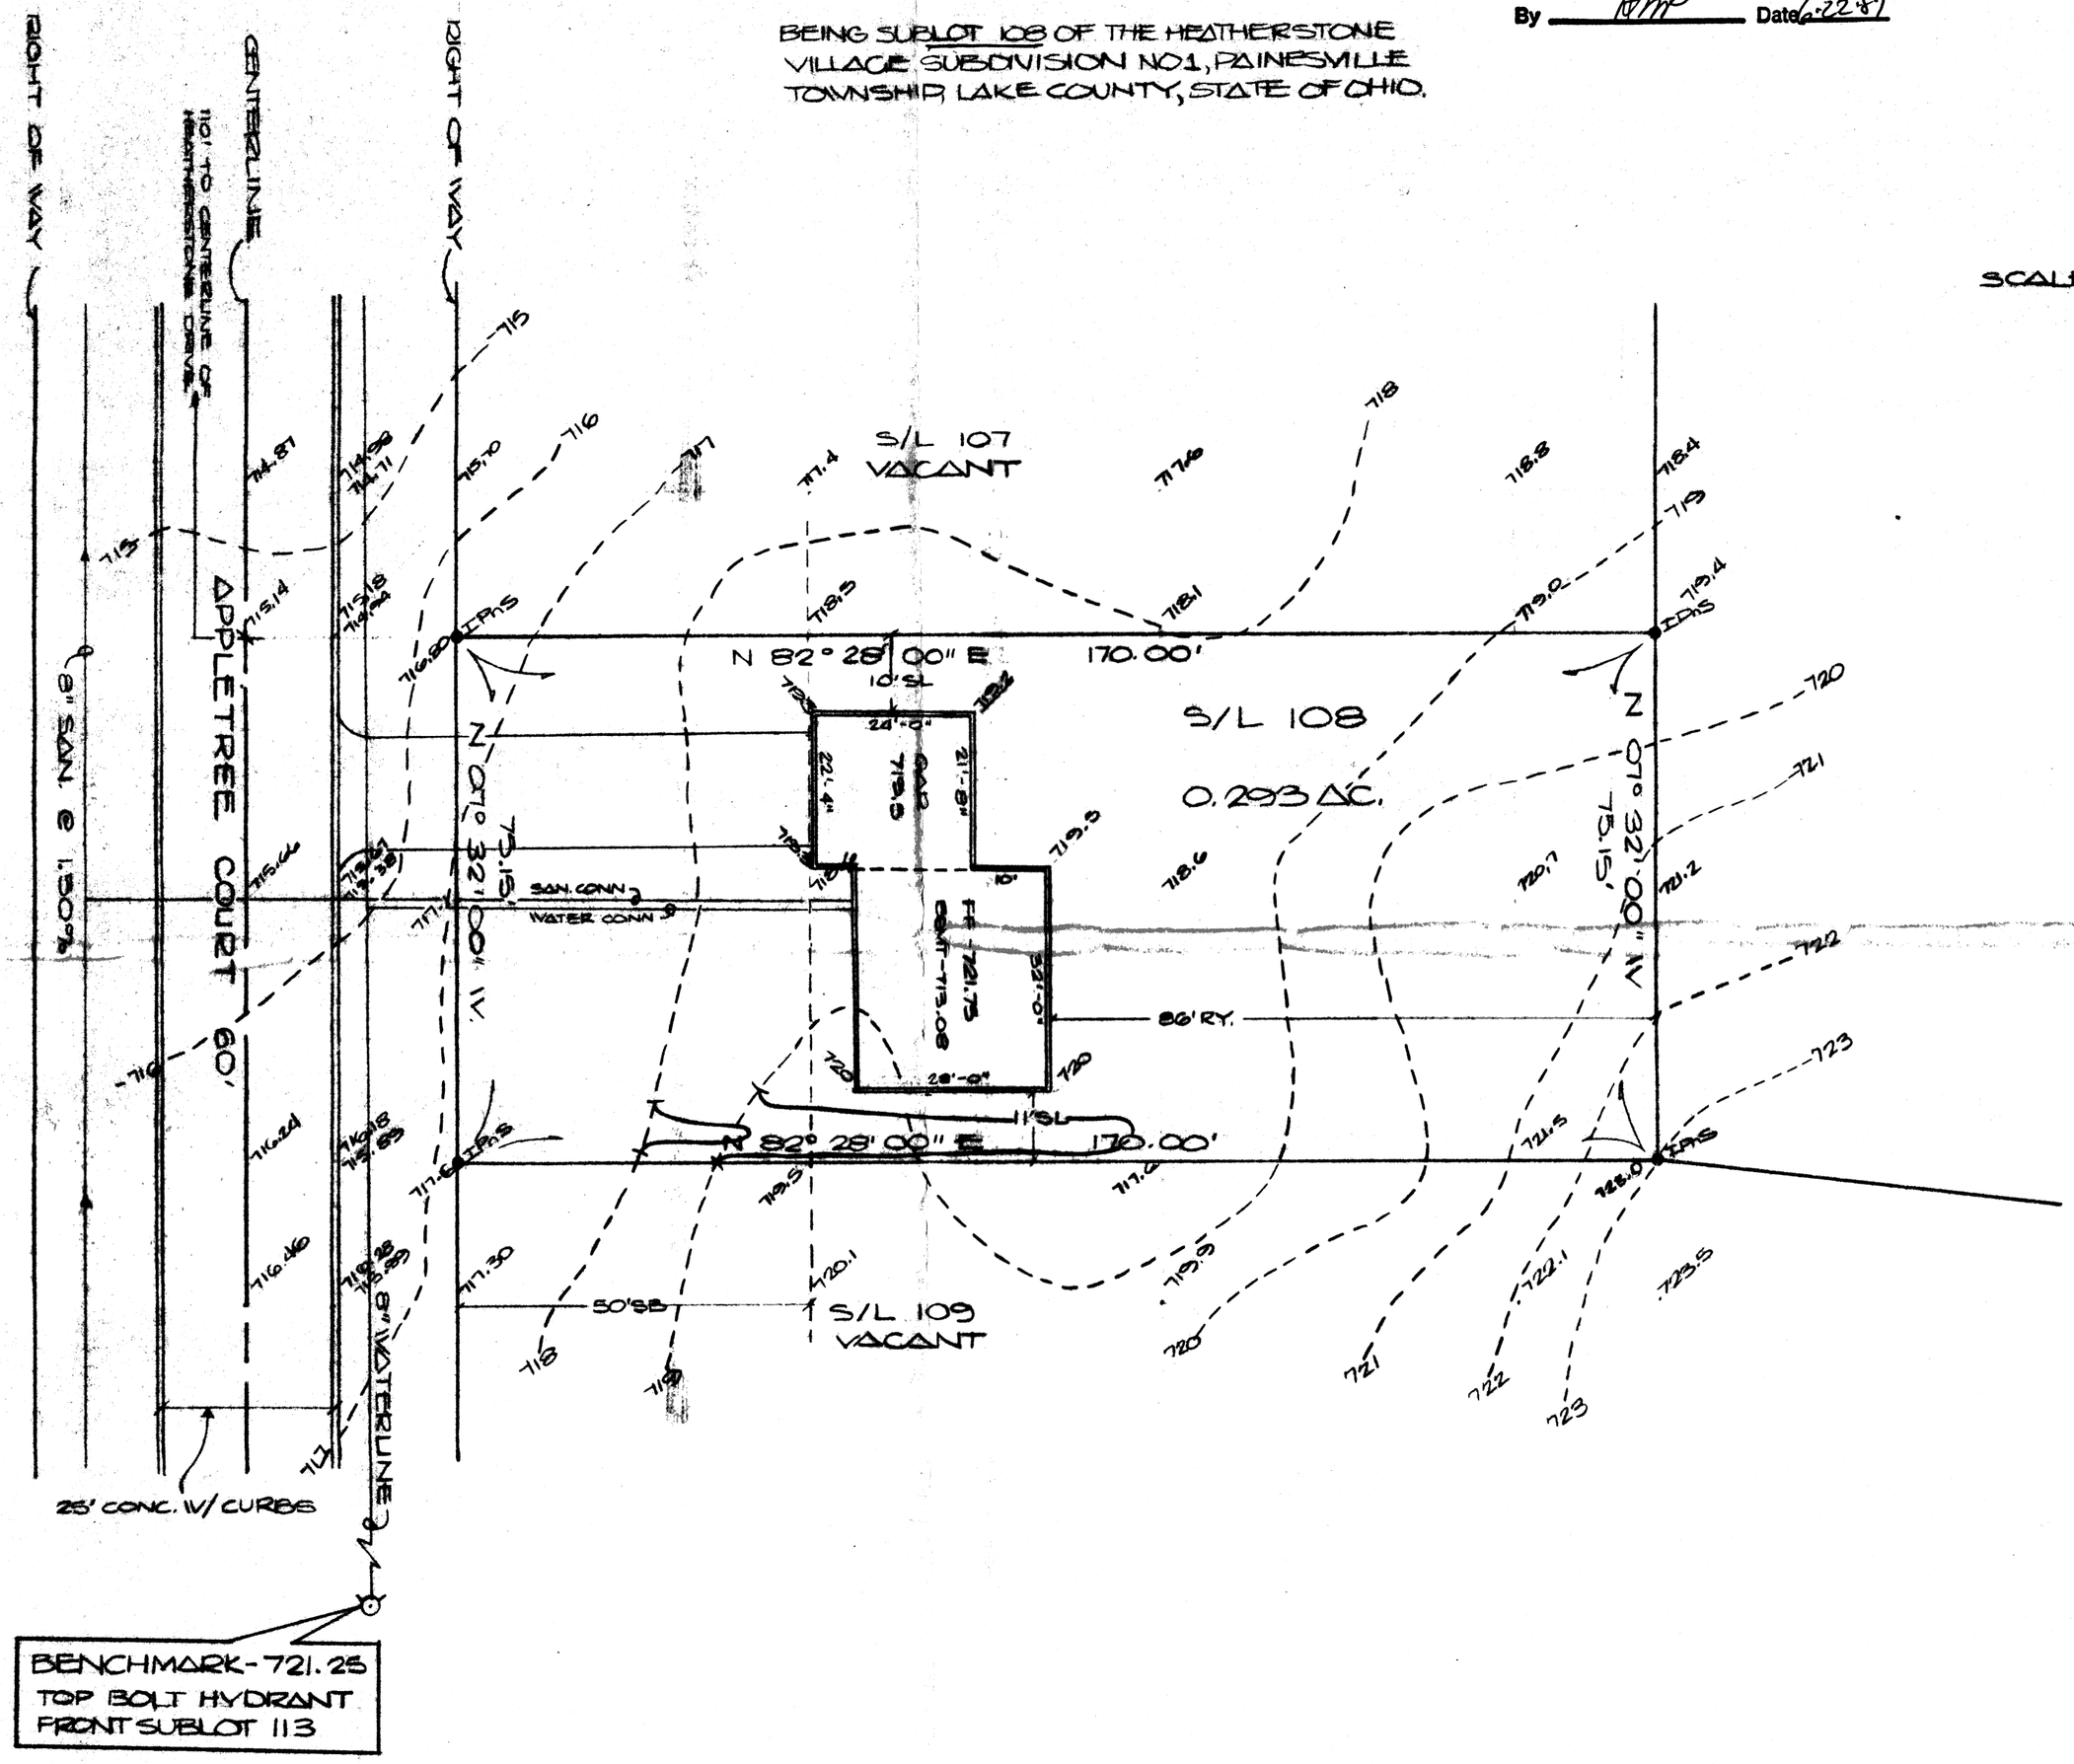

This Permit Expires
6-19-88
PAINESVILLE TOWNSHIP
ZONING APPROVED
#672
W E Messinger
Zoning Inspector 6/19/87

STATE OF OHIO
THOMAS MARC COFFMAN
6857
REGISTERED
SURVEYOR

VILLAGE SURVEYING CO.
THOMAS M. COFFMAN
202 THIRD STREET, FAIRPORT HARBOR, OHIO 44077
(216) 357-1359

THIS PLAT WAS PREPARED BY ME AND IS ACCURATE TO THE BEST OF MY KNOWLEDGE & BELIEF

Thomas M. Coffman

THOMAS M. COFFMAN NO. 6857

JOURNING 44-232 71376