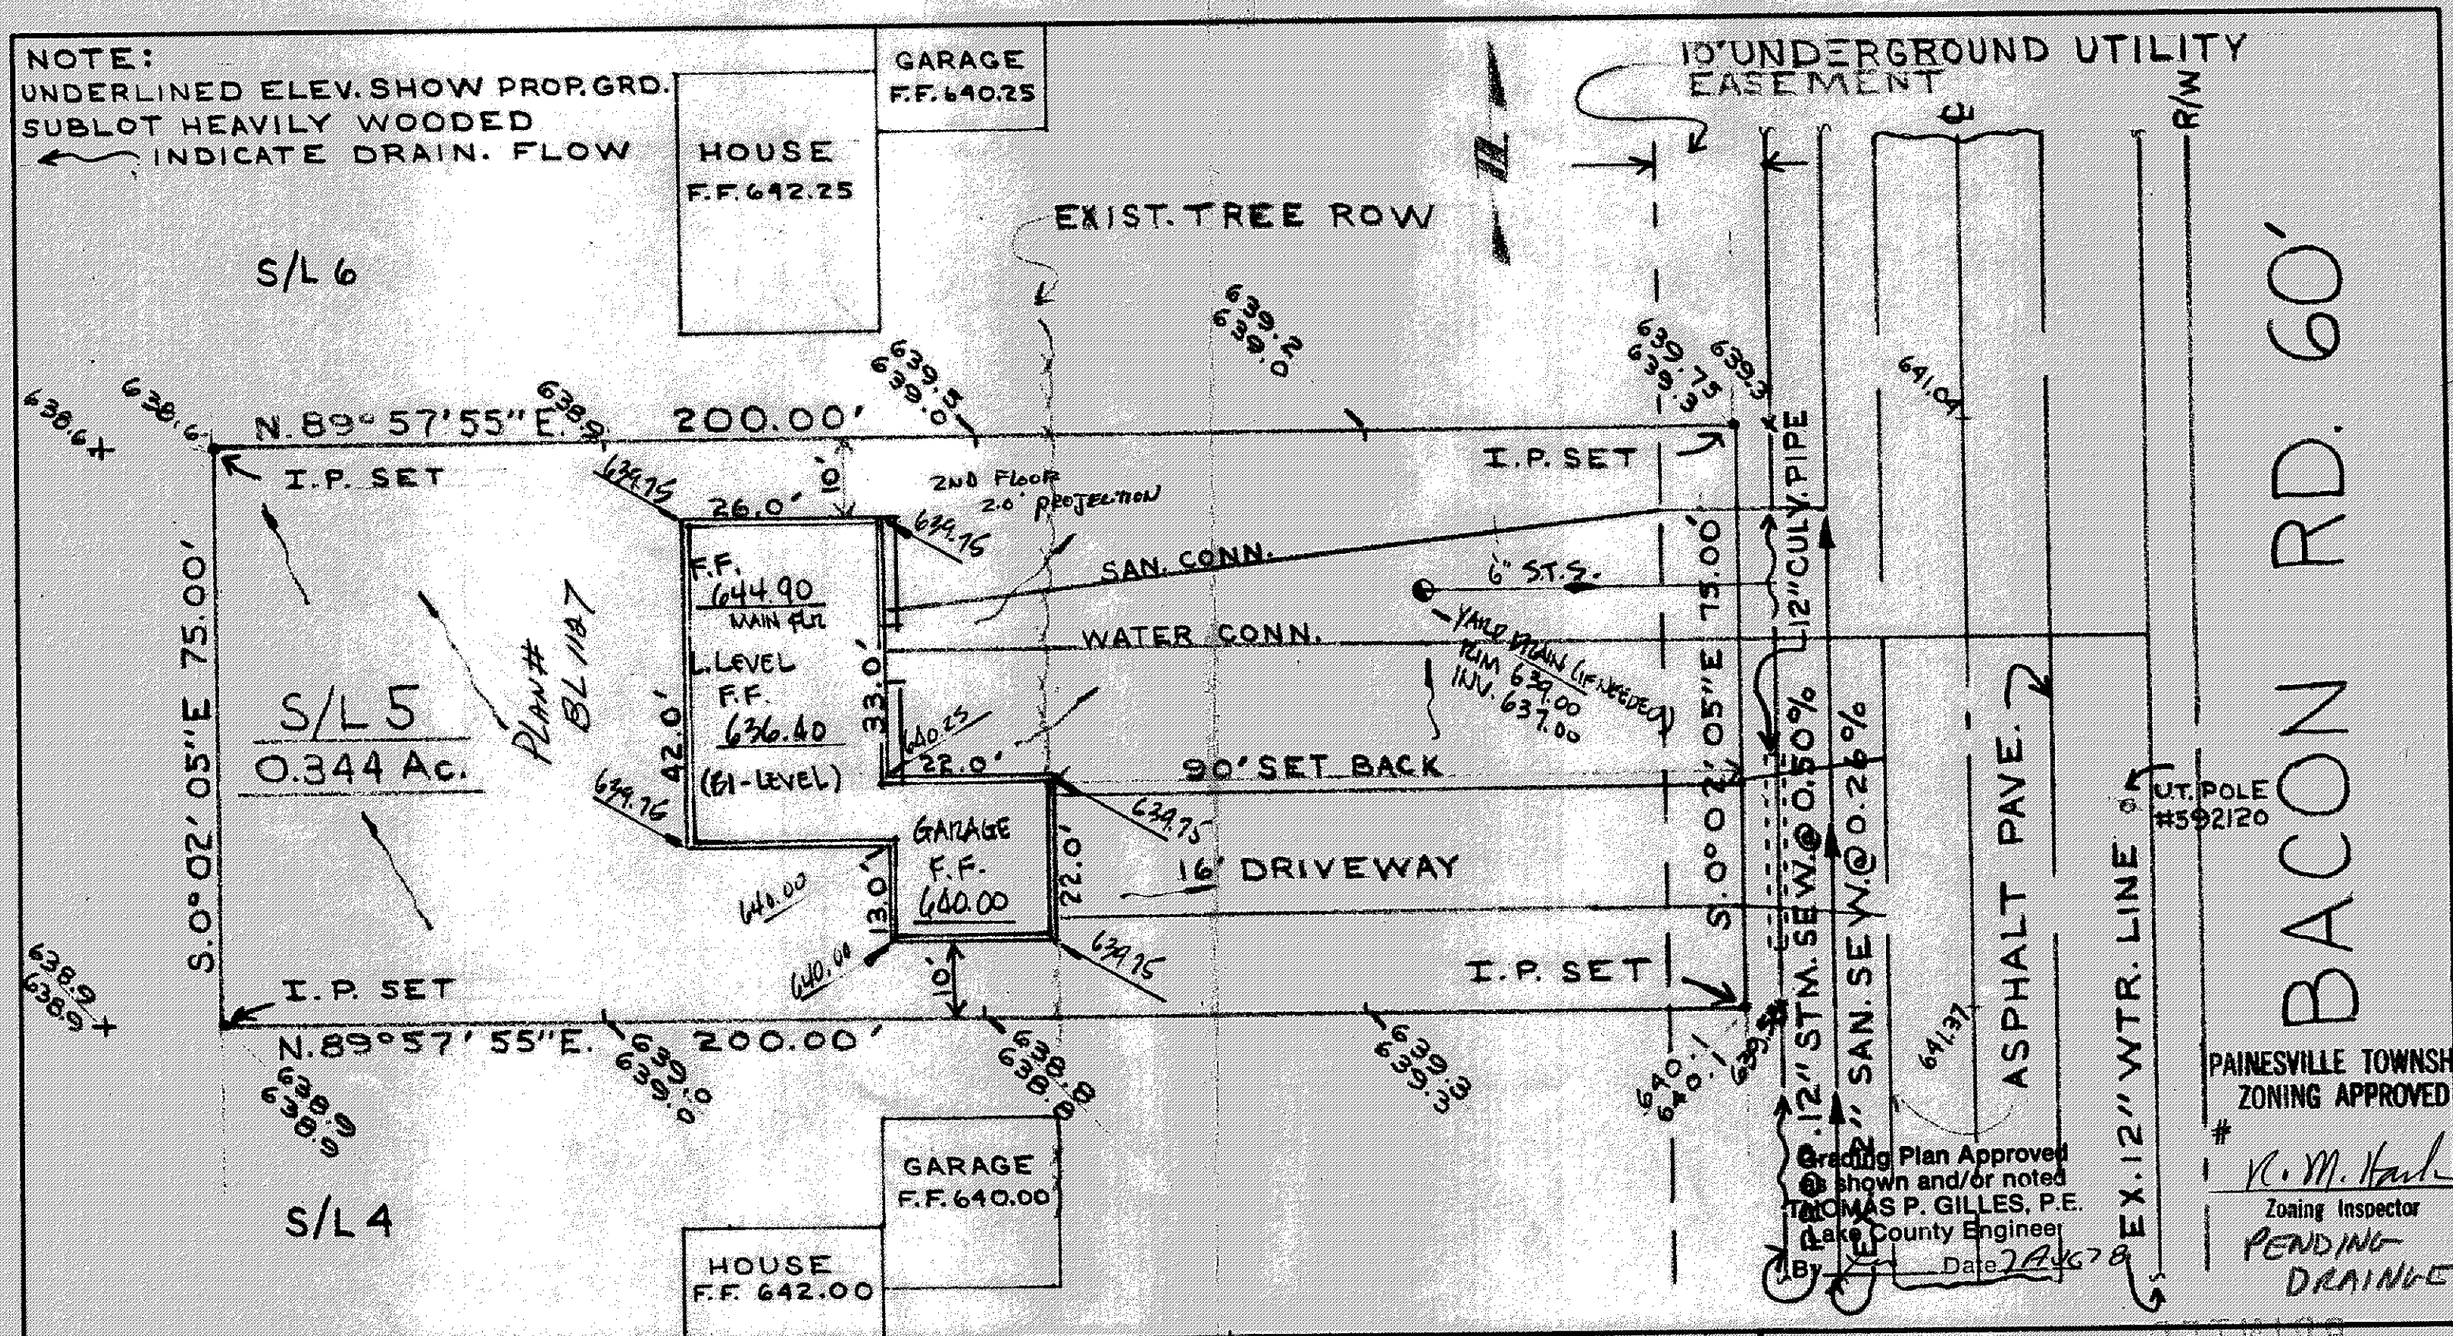

DESIGN CERTIFICATION

THIS PLAT WAS PREPARED BY ME, AND IS CORRECT TO THE BEST OF MY KNOWLEDGE AND BELIEF.

REG. SURVEYOR NO. 4785

AS BUILT CERTIFICATION

I HEREBY CERTIFY THAT THE CIRCLED GRADES ARE EXISTING FINISH GRADES CHECKED IN THE FIELD ON _____ AND THAT SURVEY IS CORRECT TO THE BEST OF MY KNOWLEDGE AND BELIEF.

REG. SURVEYOR NO. _____

COLPETZER · WOODS
CONSULTANTS, INC.
180 SOUTH STATE STREET • PAINESVILLE, OHIO 44077 • (216) 357-7569

DATE 7/20/78
SCALE 1" = 20'
DRWN BY J.E.
CHKD BY
JOB NO. 78/156
FB _____ PG _____

SITE PLAN FOR
EDWARD TRESGER INC
8100 DEEPWOOD BLVD., MENTOR, OHIO
BEING SUBLOTS IN THE PINES SUBD.
PAINESVILLE TWP., OHIO