PAINESVILLE TOWNSHIP
ZONING APPROVED
DRAINAGE PENDING
7/19/78
R. M. Hall
Zoning Inspector

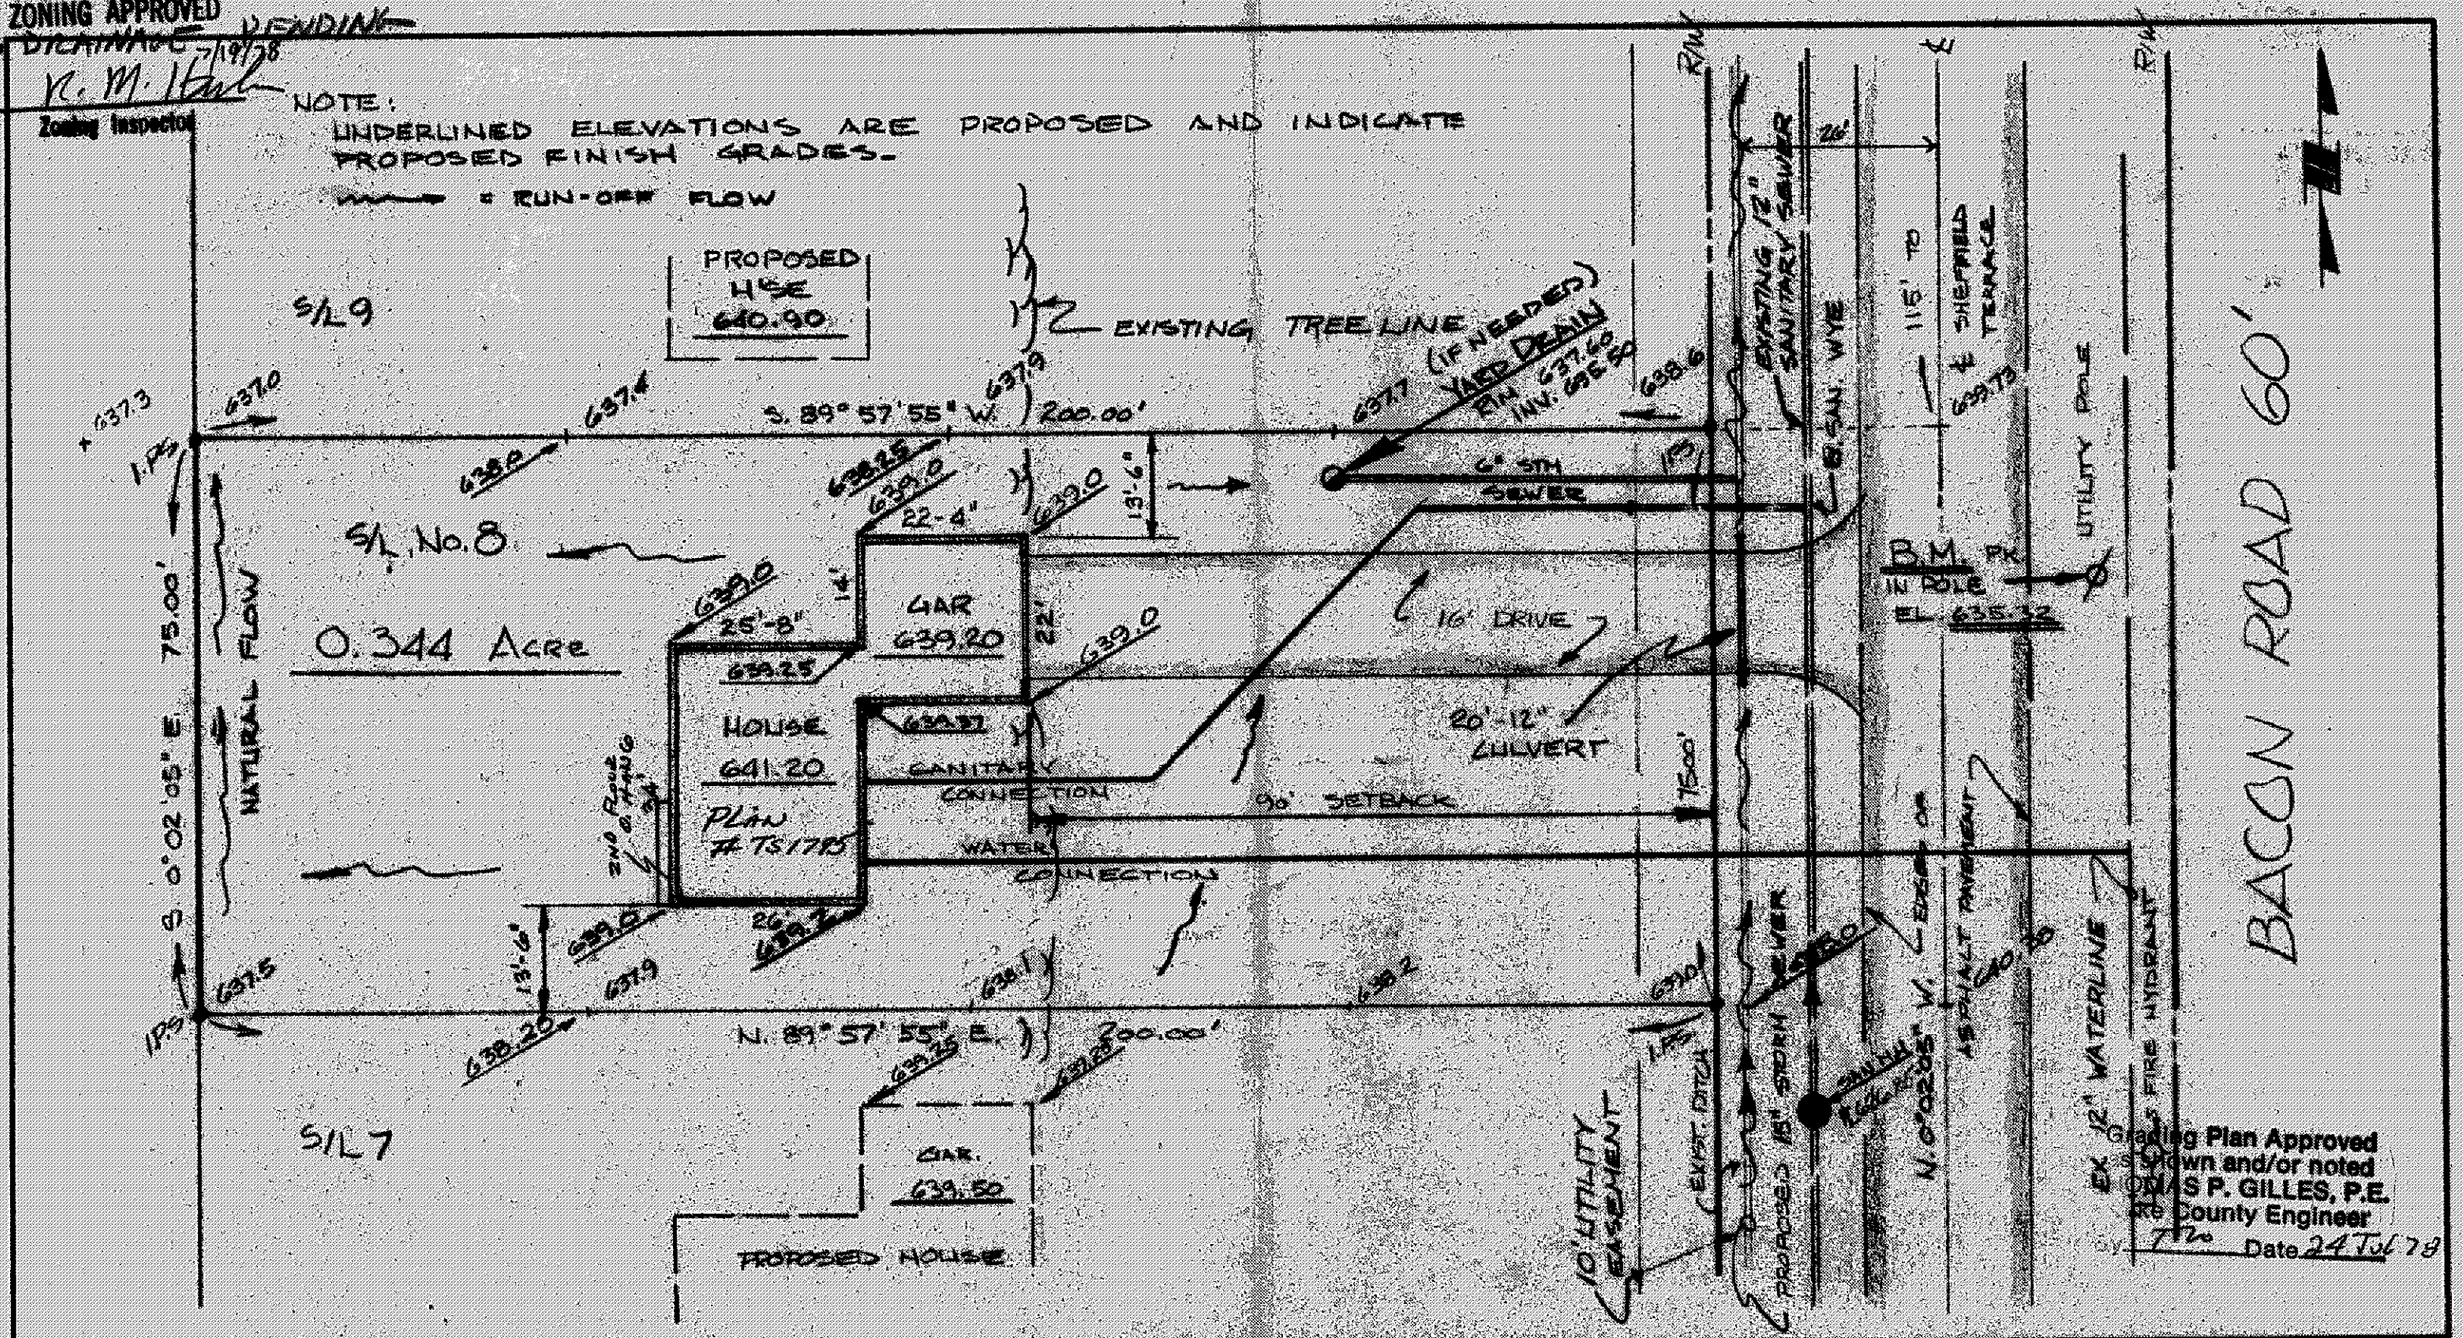

Grading Plan Approved as shown and/or noted
THOMAS P. GILLES, P.E.
Lake County Engineer
By TPG Date 24 Jul 78

DESIGN CERTIFICATION

THIS PLAT WAS PREPARED BY ME, AND IS CORRECT TO THE BEST OF MY KNOWLEDGE AND BELIEF.

REG. SURVEYOR NO. 4783

AS BUILT CERTIFICATION

I HEREBY CERTIFY THAT THE CIRCLED GRADES ARE EXISTING FINISH GRADES CHECKED IN THE FIELD ON _____ AND THAT SURVEY IS CORRECT TO THE BEST OF MY KNOWLEDGE AND BELIEF.

REG. SURVEYOR NO. _____

COLPETZER · WOODS
CONSULTANTS, INC.
180 SOUTH STATE STREET • PAINESVILLE, OHIO 44077 • (216) 357-7569

DATE JULY 1978
SCALE 1" = 20'
DRAWN BY JG
CHKD BY _____
JOB NO. 78-156
FB 332 PG _____

SITE PLAN FOR
EDWARD TRESGER INC.
BEING SUBLOT 8 IN THE PINES SUBDIVISION No. 1, P'VILLE TOWNSHIP, LAKE COUNTY, OHIO