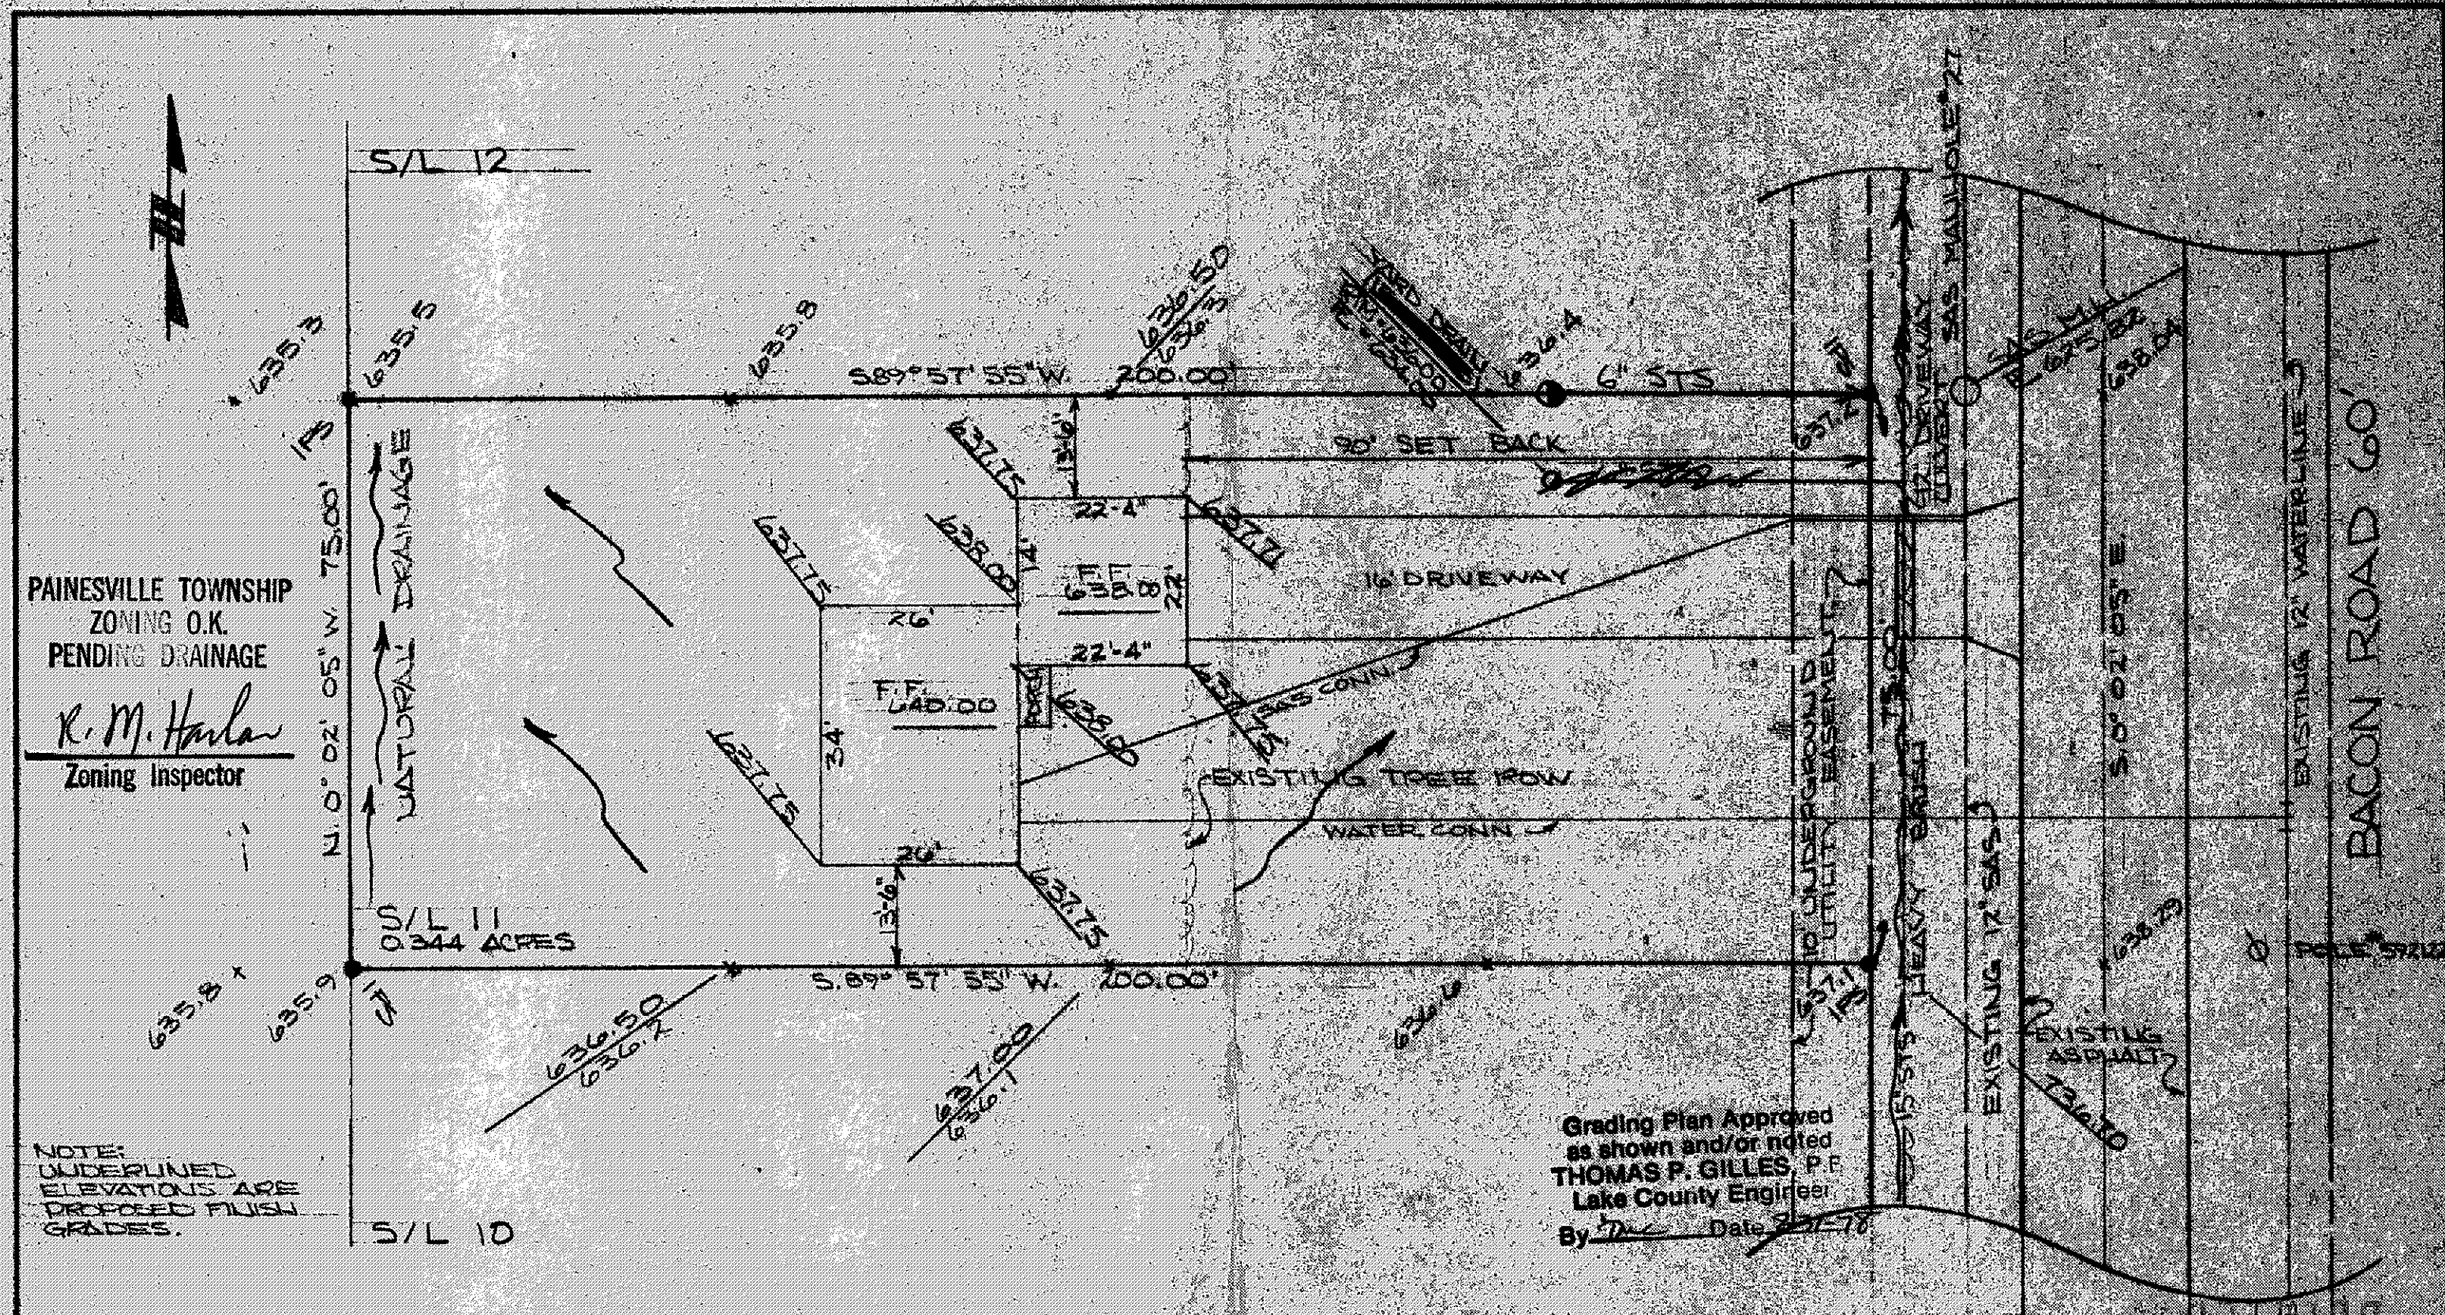

DESIGN CERTIFICATION

THIS PLAT WAS PREPARED BY ME, AND IS CORRECT TO THE BEST OF MY KNOWLEDGE AND BELIEF.

REG. SURVEYOR NO. 9785

AS BUILT CERTIFICATION

I HEREBY CERTIFY THAT THE CIRCLED GRADES ARE EXISTING FINISH GRADES CHECKED IN THE FIELD ON _____ AND THAT SURVEY IS CORRECT TO THE BEST OF MY KNOWLEDGE AND BELIEF.

REG. SURVEYOR NO. _____

COLPETZER · WOODS
CONSULTANTS, INC.
(216) 357-7569

DATE 21 AUG 78
SCALE 1" = 20'
DRWN BY PLC
CHKD BY
JOB NO. 78156
FB 332 PG

GRADING PLAN FOR:
EDWARD TRESGER INC.
8100 DEEPWOOD BVLD. MENTOR, OHIO

BEING SUBLOT No. 11, THE PINES SUBDIVISION
PAINESVILLE TWP. LAKE COUNTY OHIO