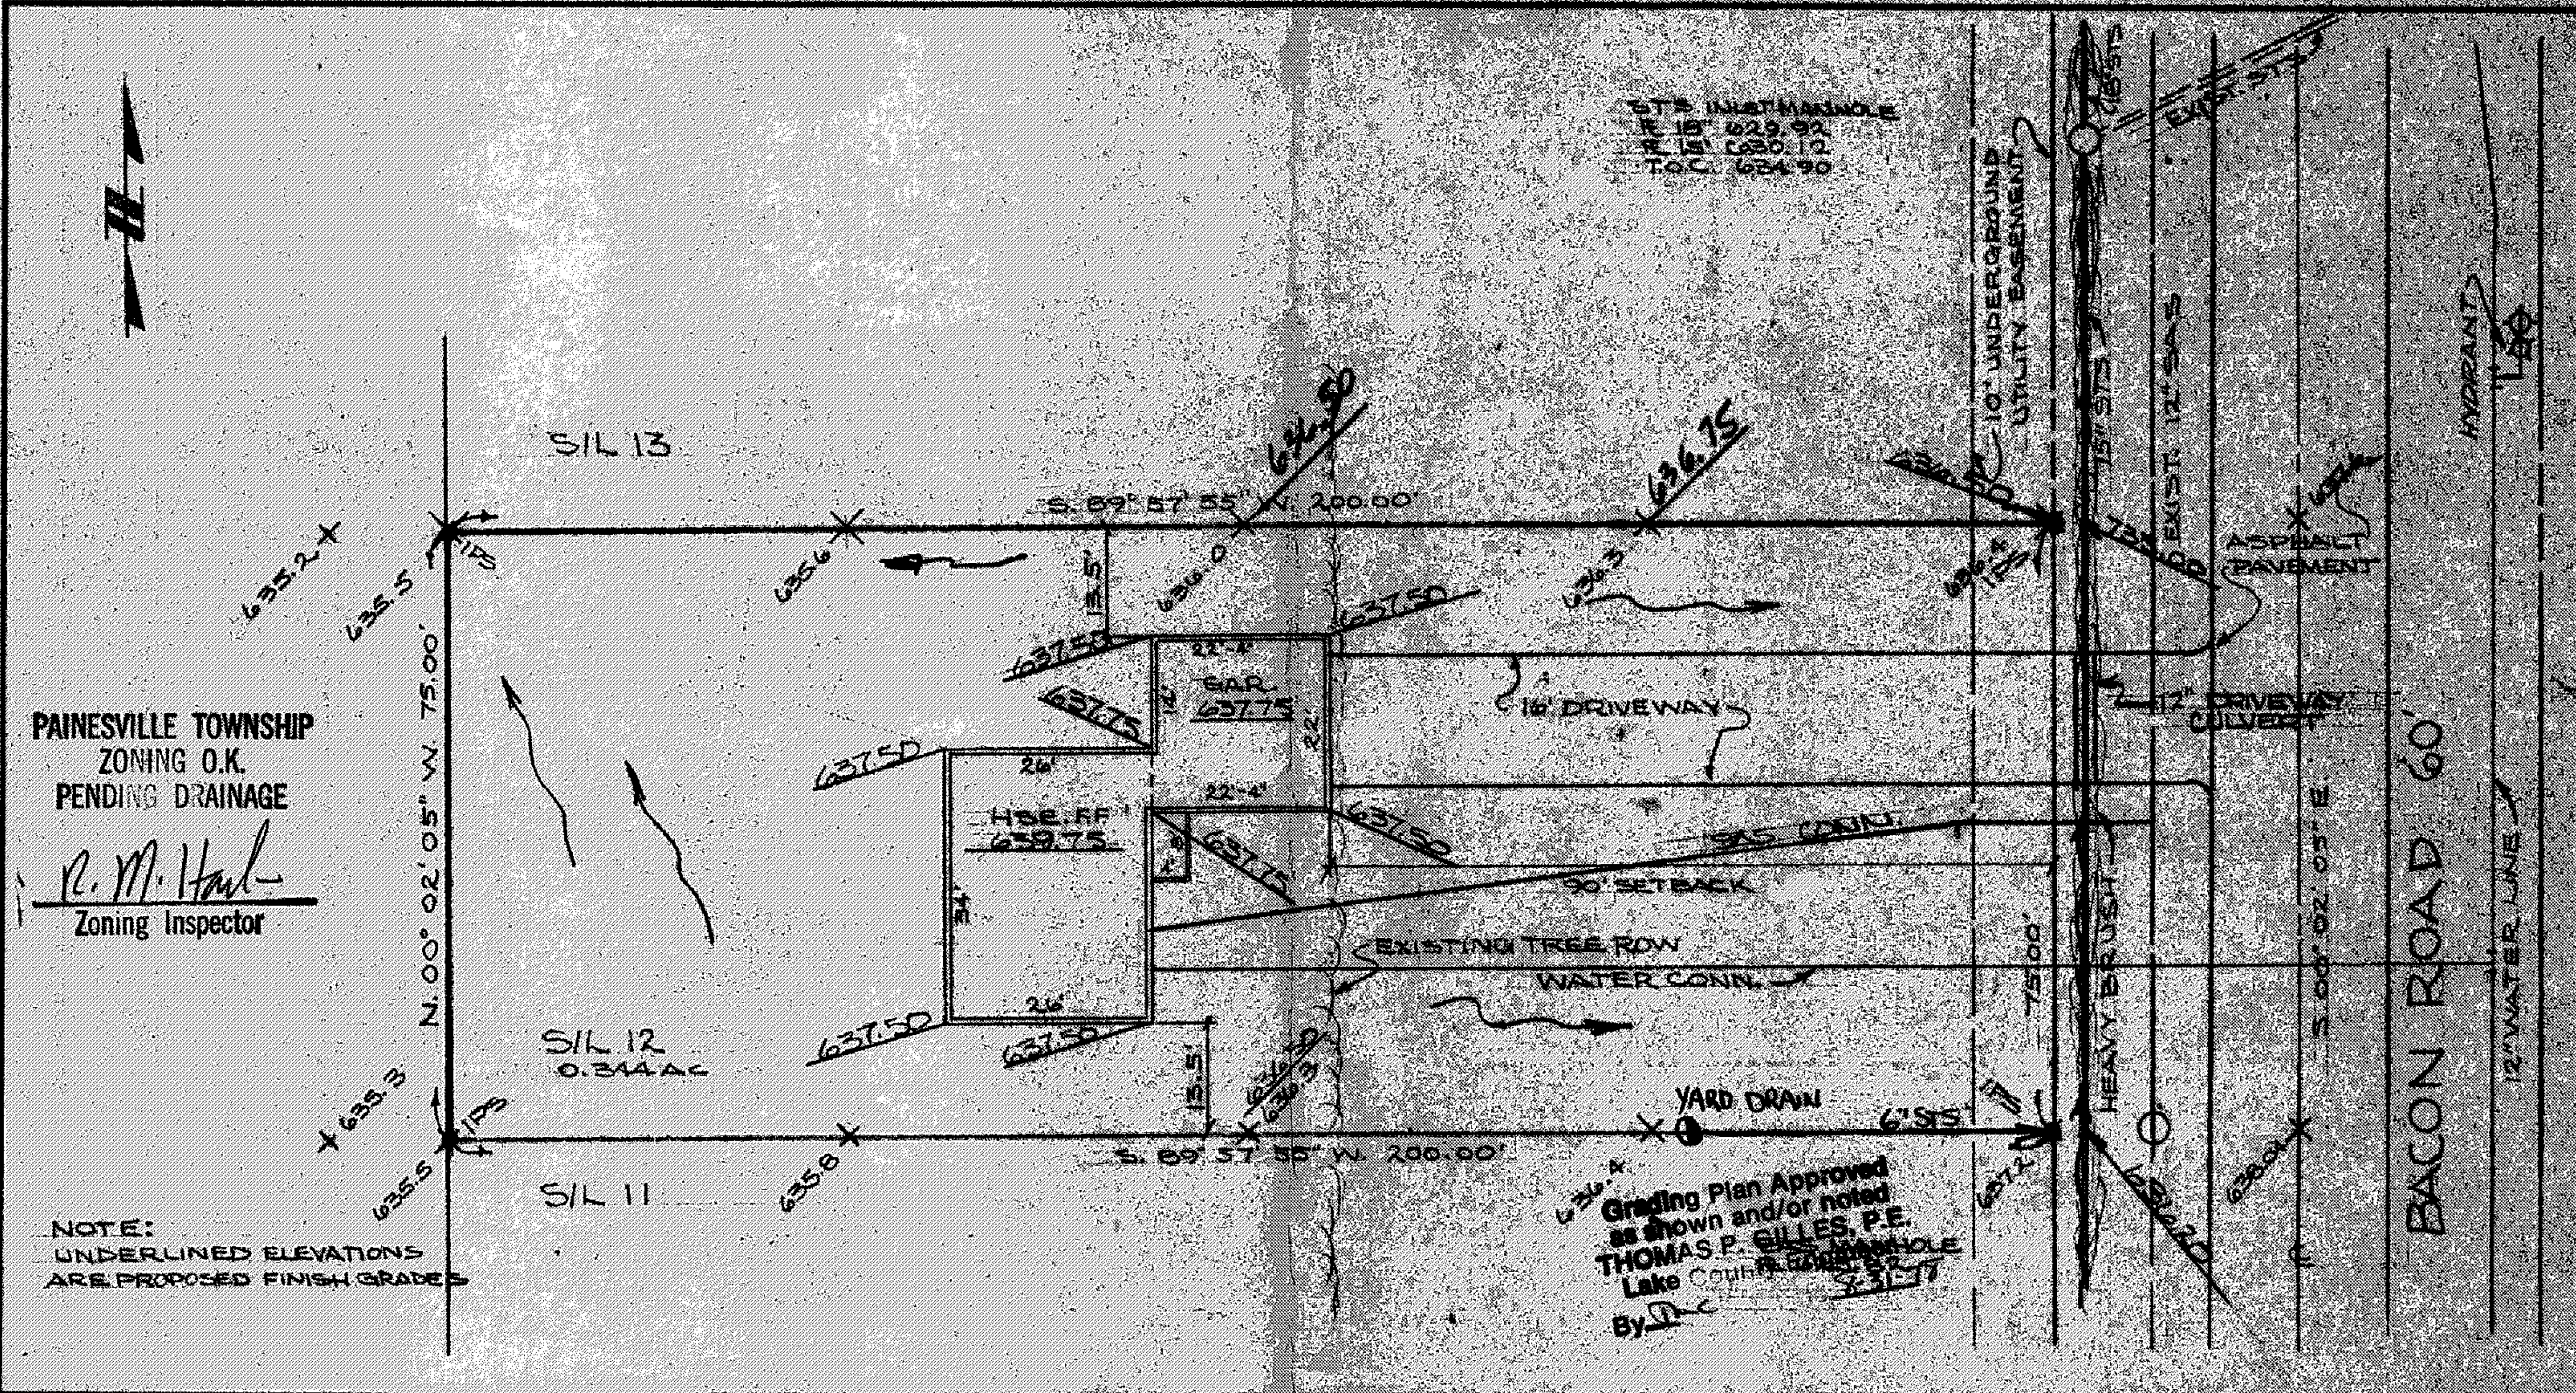

DESIGN CERTIFICATION

THIS PLAT WAS PREPARED BY ME, AND IS CORRECT TO THE BEST OF MY KNOWLEDGE AND BELIEF.

REG. SURVEYOR NO. 4785

AS BUILT CERTIFICATION

I HEREBY CERTIFY THAT THE CIRCLED GRADES ARE EXISTING FINISH GRADES CHECKED IN THE FIELD ON ______ AND THAT SURVEY IS CORRECT TO THE BEST OF MY KNOWLEDGE AND BELIEF.

REG. SURVEYOR NO. ______

COLPETZER · WOODS
CONSULTANTS, INC.
(216) 357-7300

DATE 22 AUG 78
SCALE 1" = 20'
DRWN BY KAL
CHKD BY
JOB NO. 78156
FB 532 PG

GRADING PLAN FOR:
EDWARD TRESGER INC.
8100 DEEPWOOD BVLD. MENTOR, OHIO
BEING SUBLOT No. 12, THE PINES SUBDIV.
PAINESVILLE TWP. LAKE COUNTY, OHIO