This Permit Expires
MAY 16 1980
PAINESVILLE TOWNSHIP
ZONING APPROVED
4789
R. M. Hall
Zoning Inspector
5/16/79

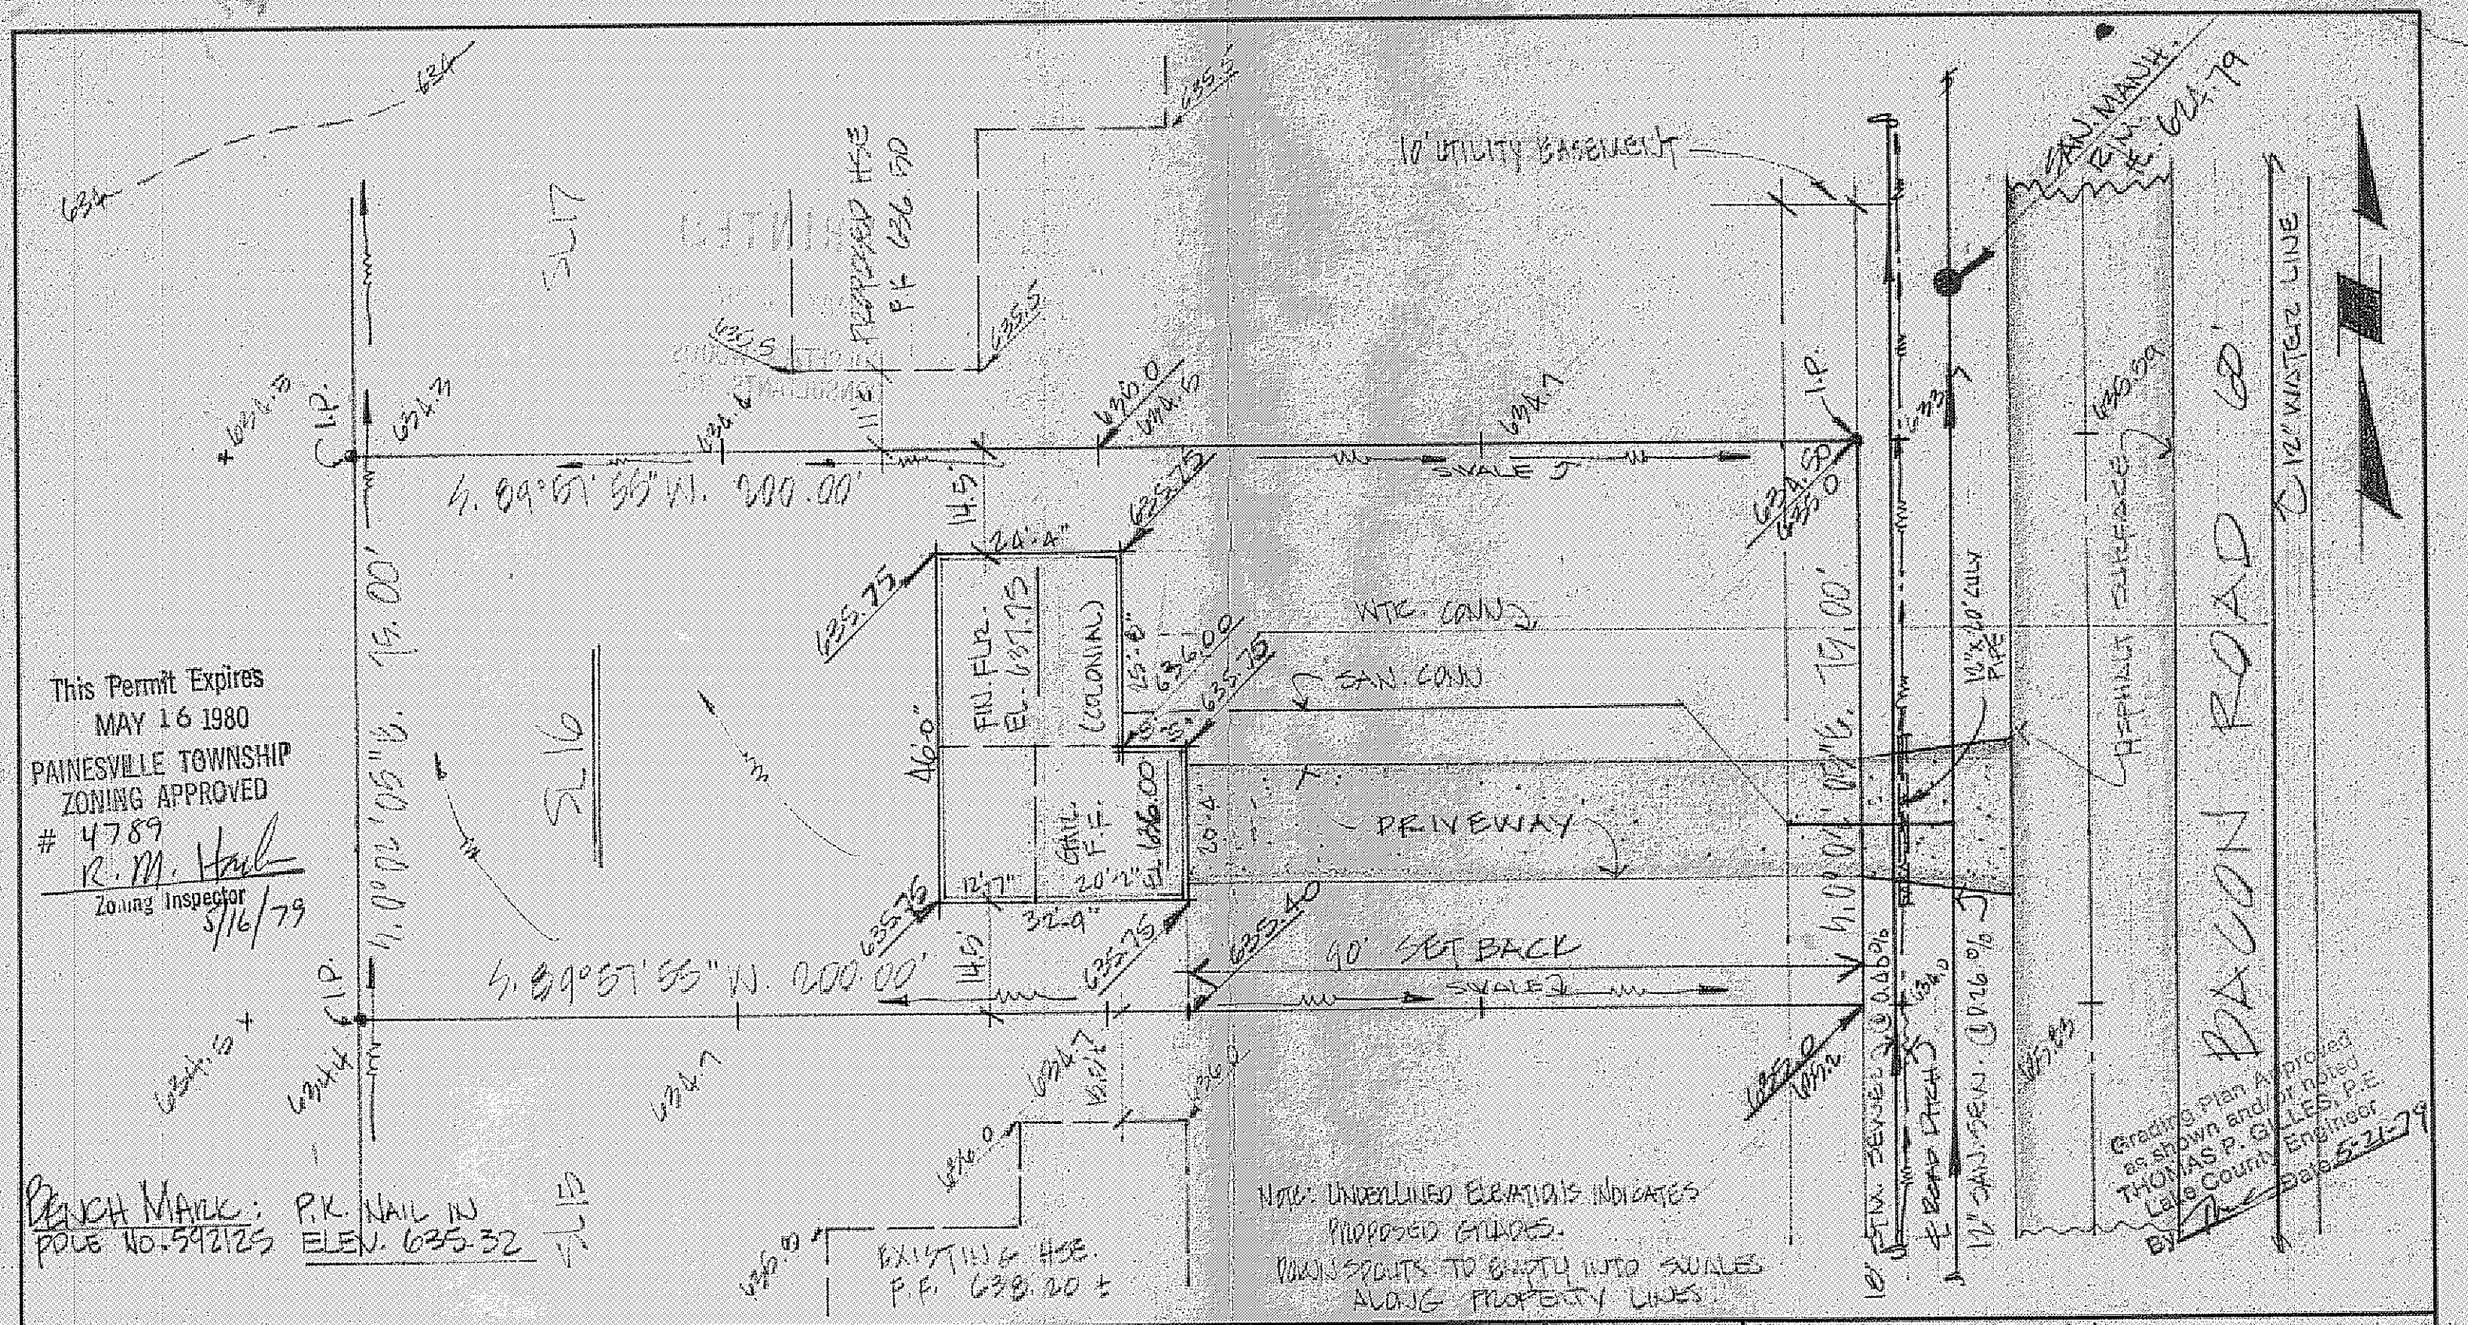

DESIGN CERTIFICATION

THIS PLAT WAS PREPARED BY ME, AND IS CORRECT TO THE BEST OF MY KNOWLEDGE AND BELIEF.

REG. SURVEYOR NO. 4785

AS BUILT CERTIFICATION

I HEREBY CERTIFY THAT THE CIRCLED GRADES ARE EXISTING FINISH GRADES CHECKED IN THE FIELD ON _____ AND THAT SURVEY IS CORRECT TO THE BEST OF MY KNOWLEDGE AND BELIEF.

REG. SURVEYOR NO. _____

COLPETZER · WOODS
CONSULTANTS, INC.
~~150 SOUTH STATE STREET • PAINESVILLE, OHIO 44077~~ • (216) 357-7569
9410 MENTOR AVE. MENTOR, OHIO

DATE 5/15/79
SCALE 1" = 20
DRWN BY
CHKD BY
JOB NO. 79054
FB 332 PG

SITE PLAN FOR:
INDIAN OAKS COMPANY
being SUBLOT NO. 16 in THE PINES SUBDIVISION NO. 1 PAINESVILLE TWP.