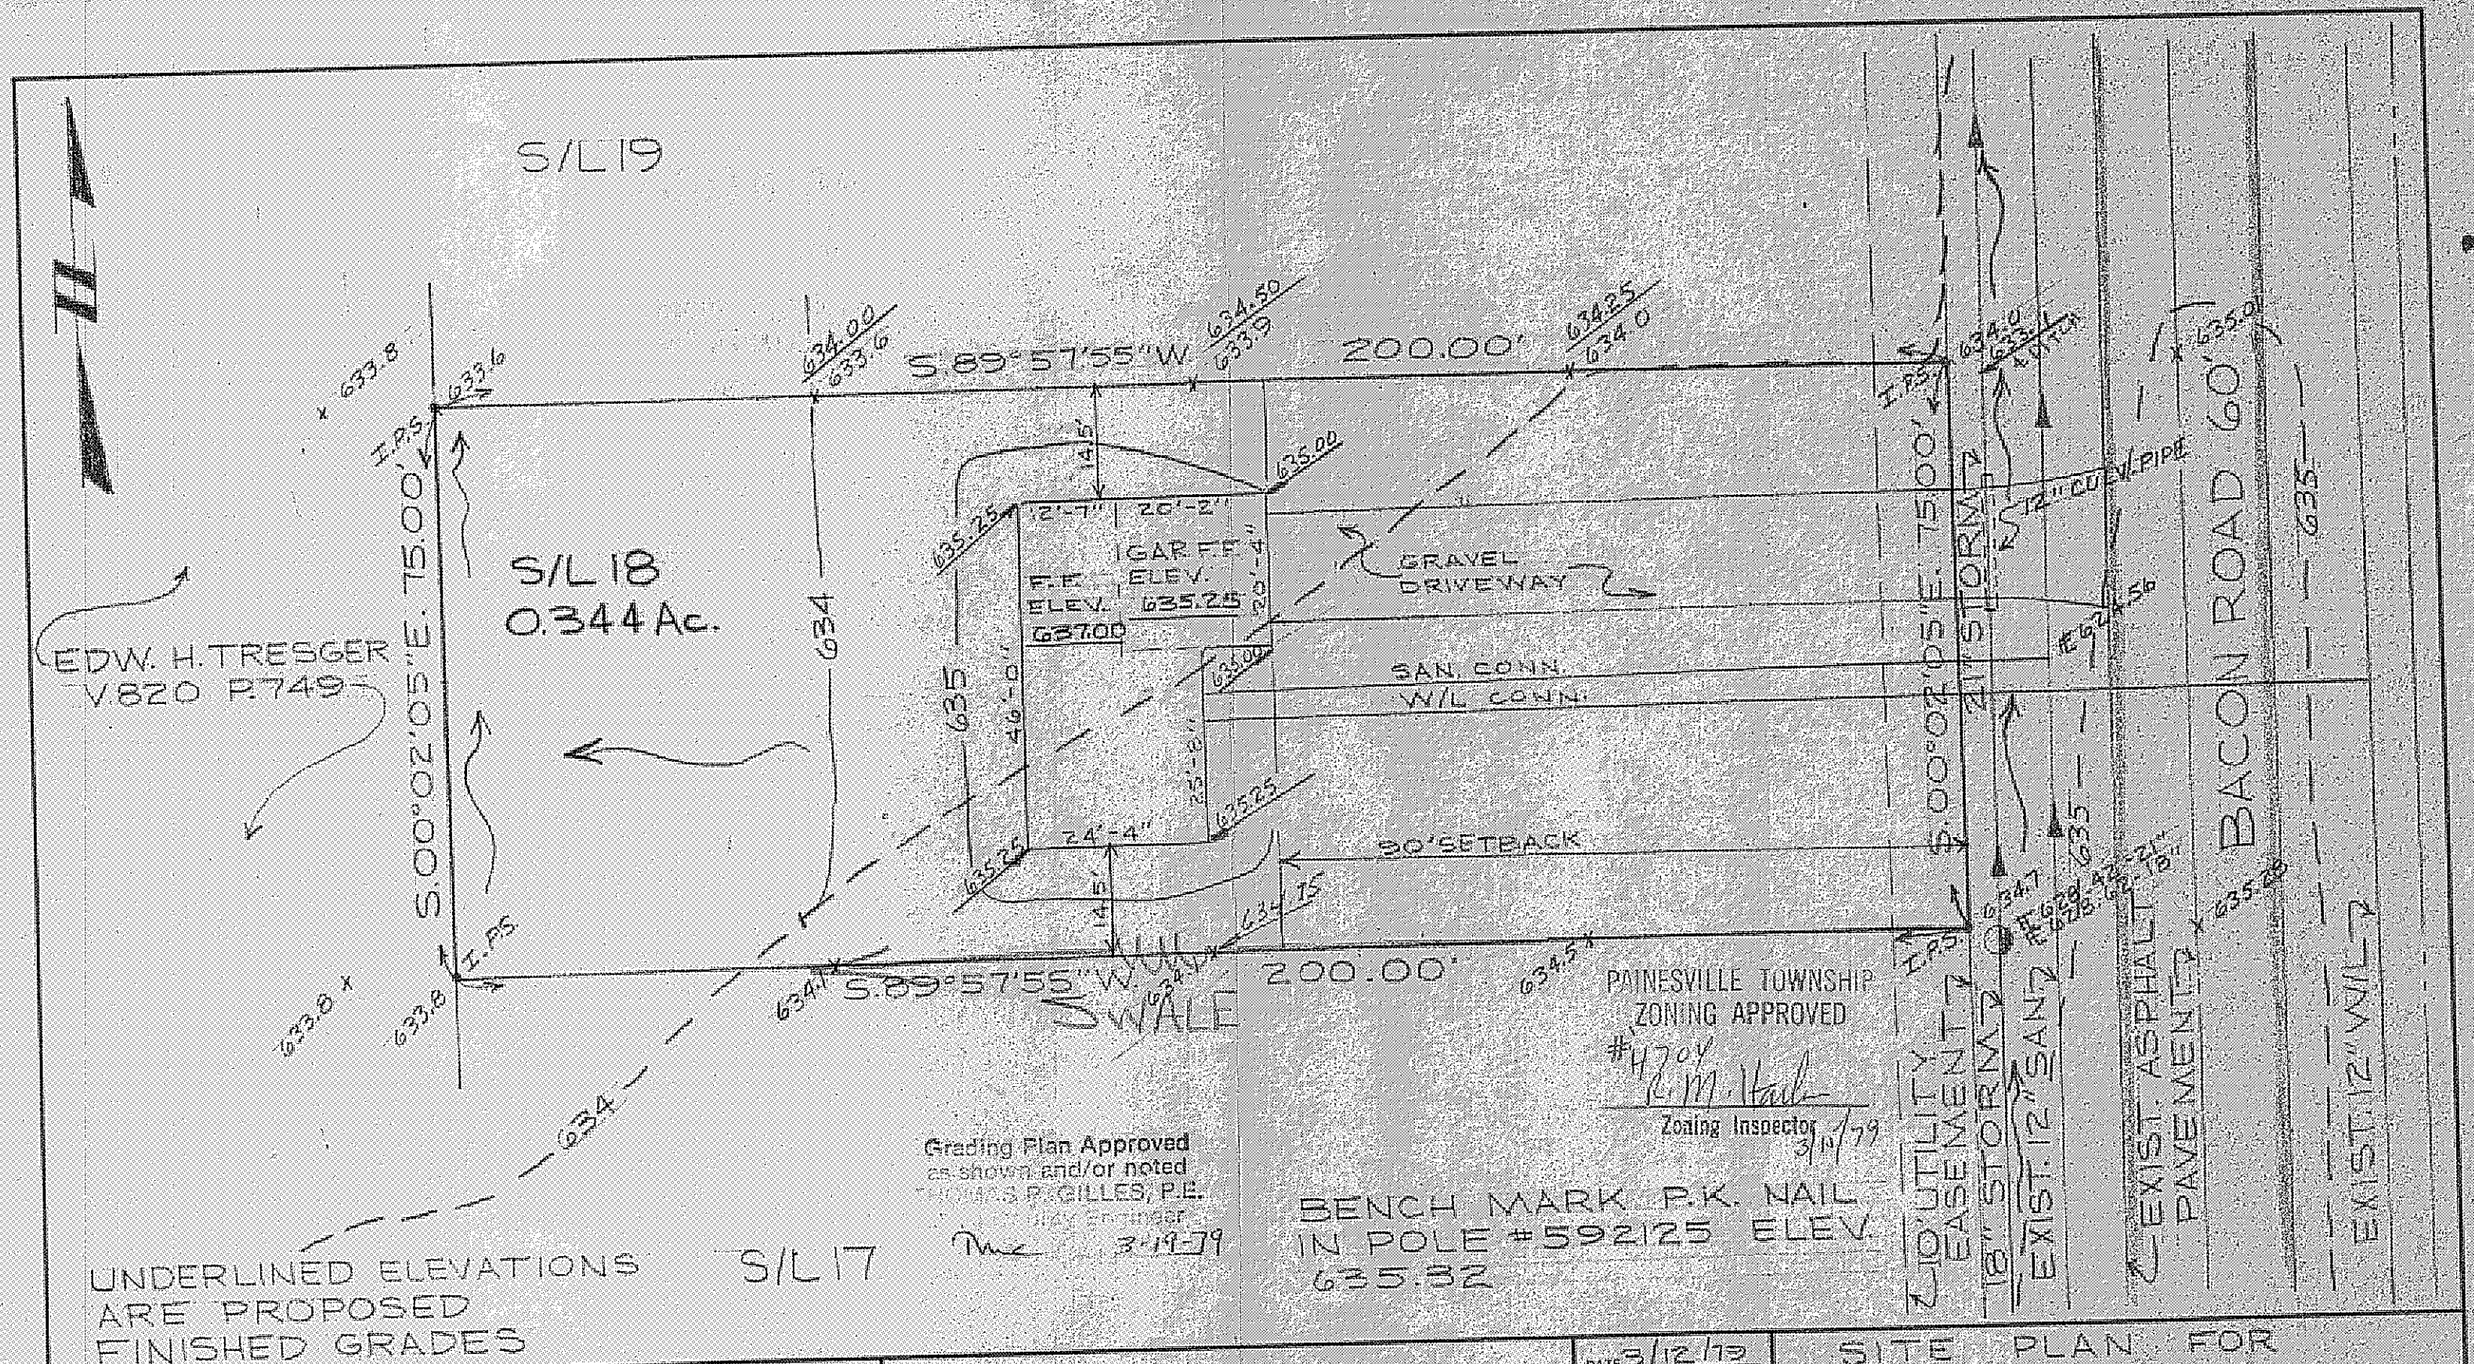

DESIGN CERTIFICATION

THIS PLAT WAS PREPARED BY ME, AND IS CORRECT TO THE BEST OF MY KNOWLEDGE AND BELIEF.

REG. SURVEYOR NO. 5176

AS BUILT CERTIFICATION

I HEREBY CERTIFY THAT THE CIRCLED GRADES ARE EXISTING FINISH GRADES CHECKED IN THE FIELD ON _____ AND THAT SURVEY IS CORRECT TO THE BEST OF MY KNOWLEDGE AND BELIEF.

REG. SURVEYOR NO. _____

COLPETZER · WOODS
CONSULTANTS, INC.
180 SOUTH STATE STREET • PAINESVILLE, OHIO 44077 • (216) 357-7569

DATE 3/12/79
SCALE 1"=20'
DRWN BY S.E.
CHKD BY
JOB NO. 79/054
FB 332 PG

SITE PLAN FOR
INDIAN OAKS COMP.
SUBLOT No. 18
PINES SUBDIVISION I
PAINESVILLE TWP., LAKE COUNTY, O.