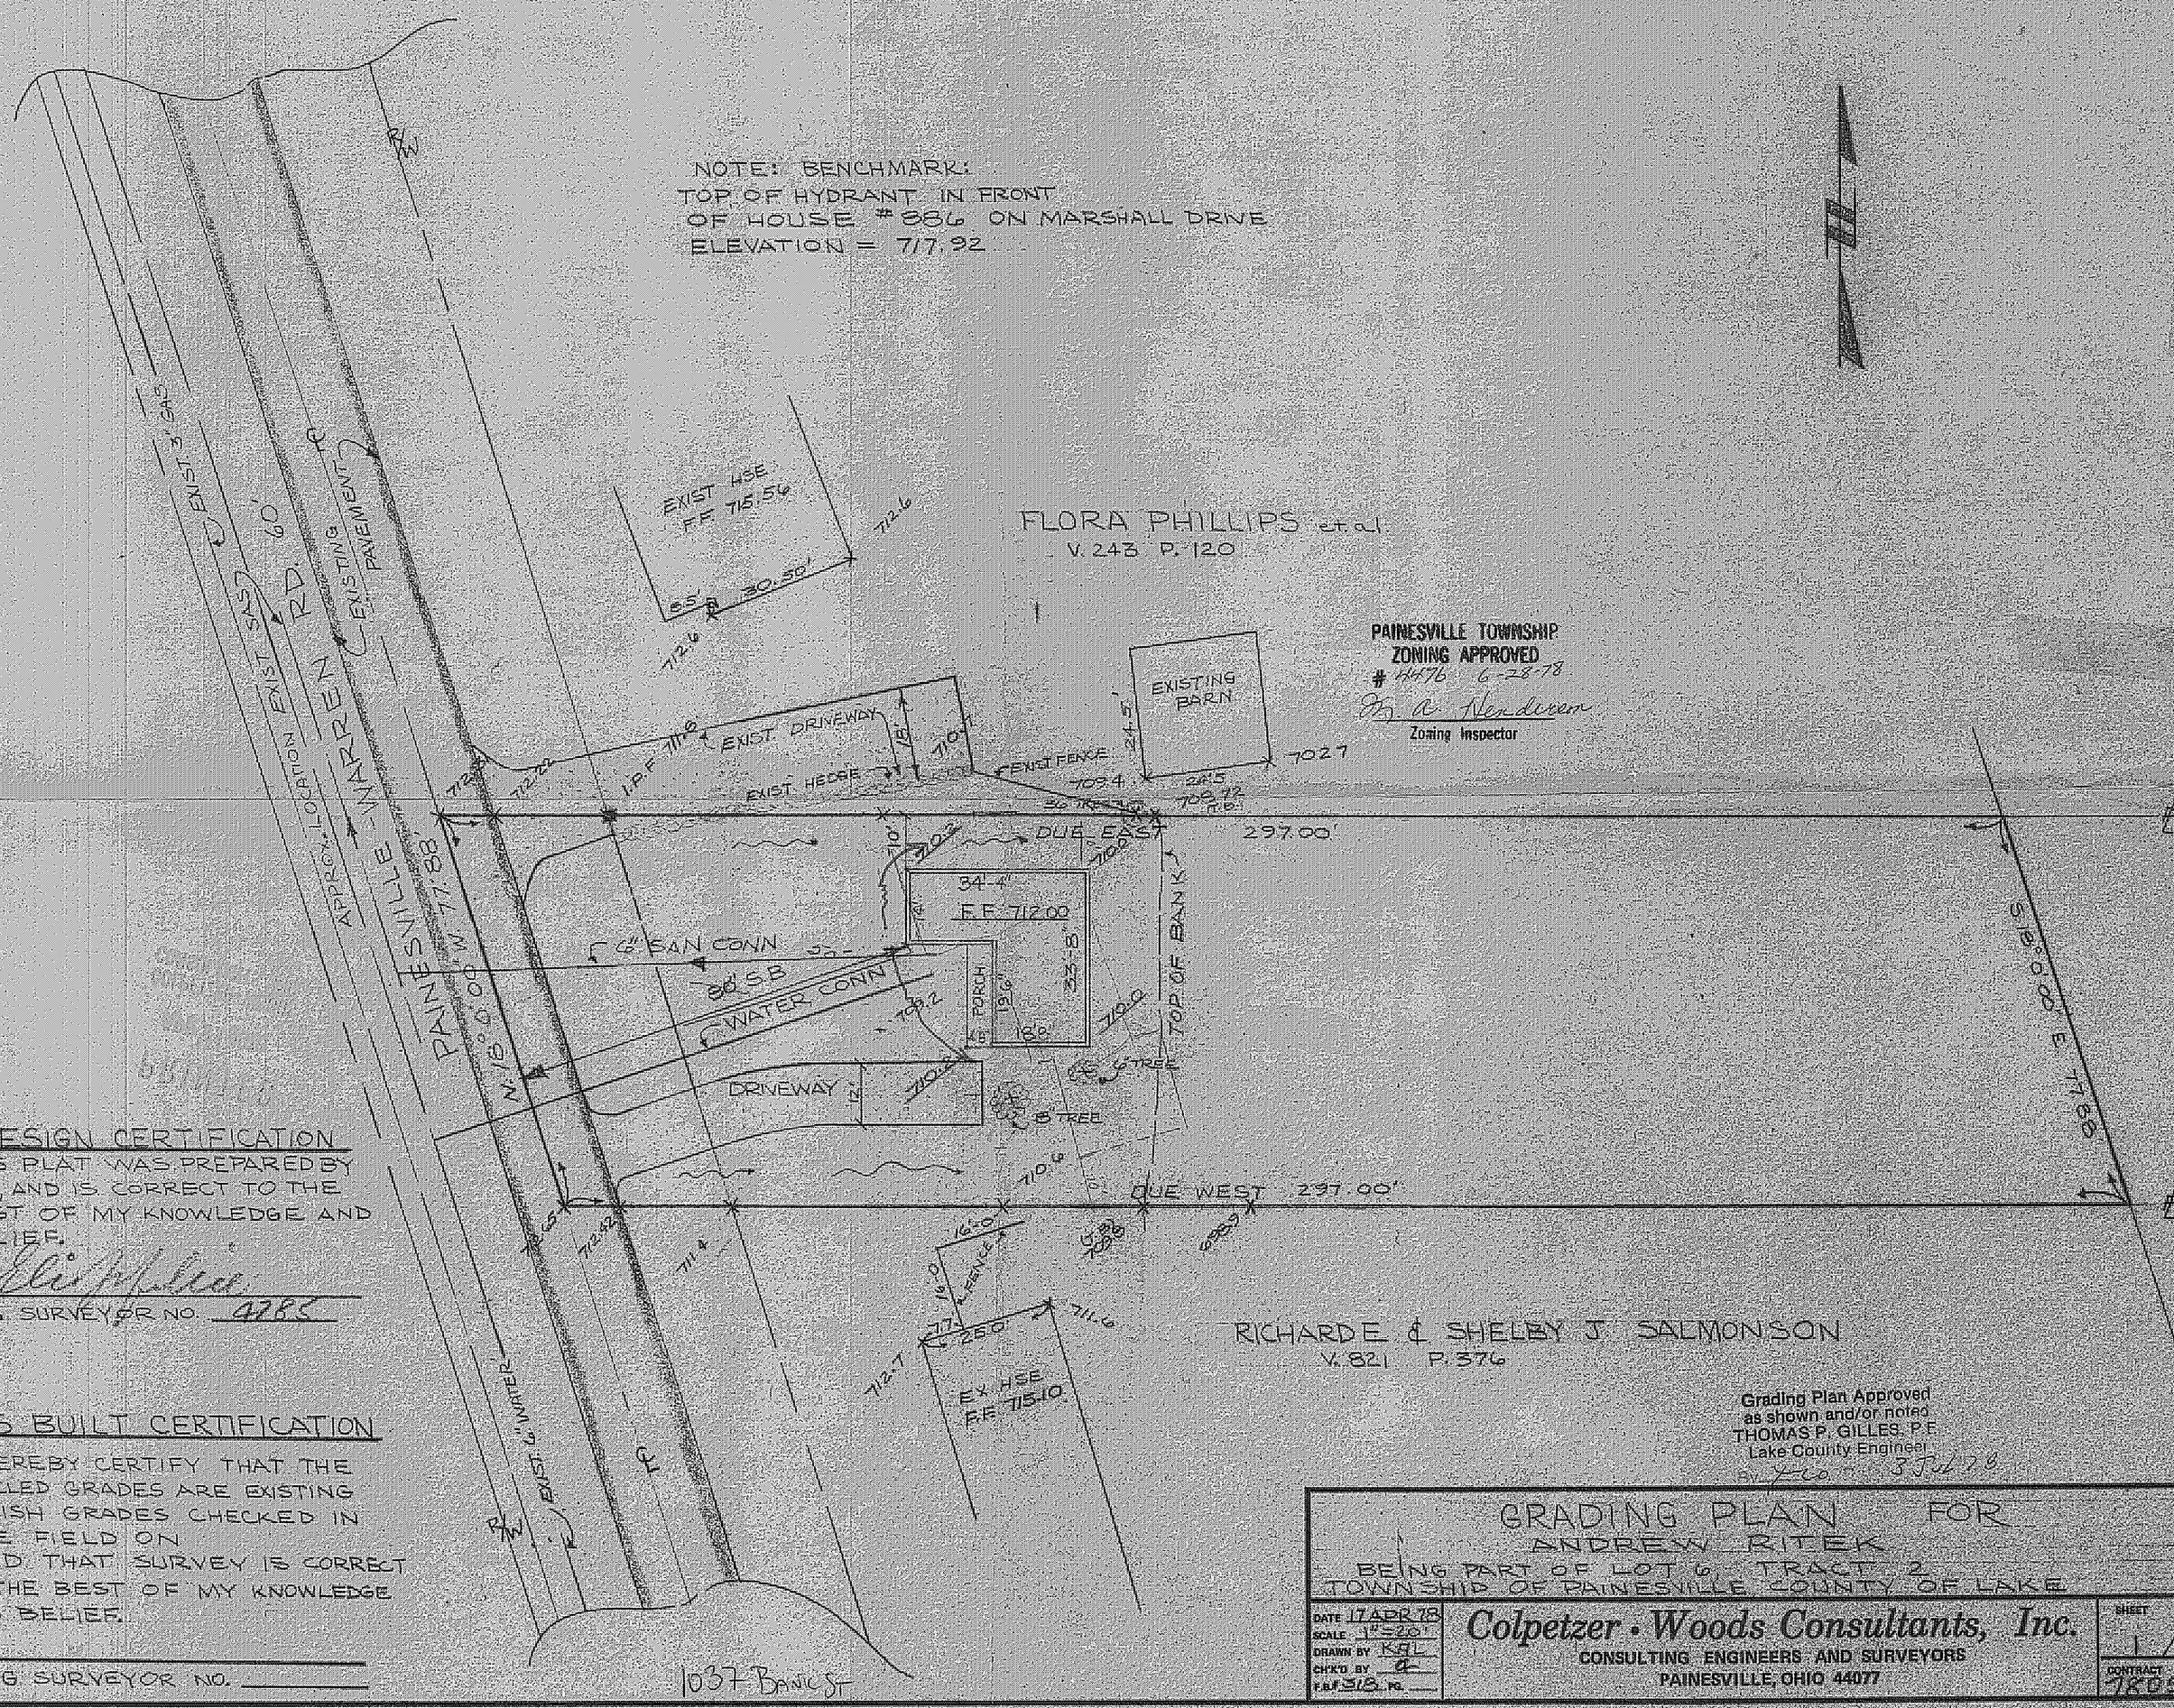

DESIGN CERTIFICATION

THIS PLAT WAS PREPARED BY ME, AND IS CORRECT TO THE BEST OF MY KNOWLEDGE AND BELIEF.

REG. SURVEYOR NO. 4785

AS BUILT CERTIFICATION

I HEREBY CERTIFY THAT THE CIRCLED GRADES ARE EXISTING FINISH GRADES CHECKED IN THE FIELD ON AND THAT SURVEY IS CORRECT TO THE BEST OF MY KNOWLEDGE AND BELIEF.

REG. SURVEYOR NO. _____

Grading Plan Approved as shown and/or noted
THOMAS P. GILLES, P.E.
Lake County Engineer
By [signature] 3 Jul 78

GRADING PLAN FOR ANDREW RITEK

BEING PART OF LOT 6, TRACT 2
TOWNSHIP OF PAINESVILLE, COUNTY OF LAKE

DATE 17 APR 78
SCALE 1" = 20'
DRAWN BY KAL
CHK'D BY [initials]
F.B.# 318 PG.

Colpetzer • Woods Consultants, Inc.
CONSULTING ENGINEERS AND SURVEYORS
PAINESVILLE, OHIO 44077

SHEET 1
CONTRACT 780