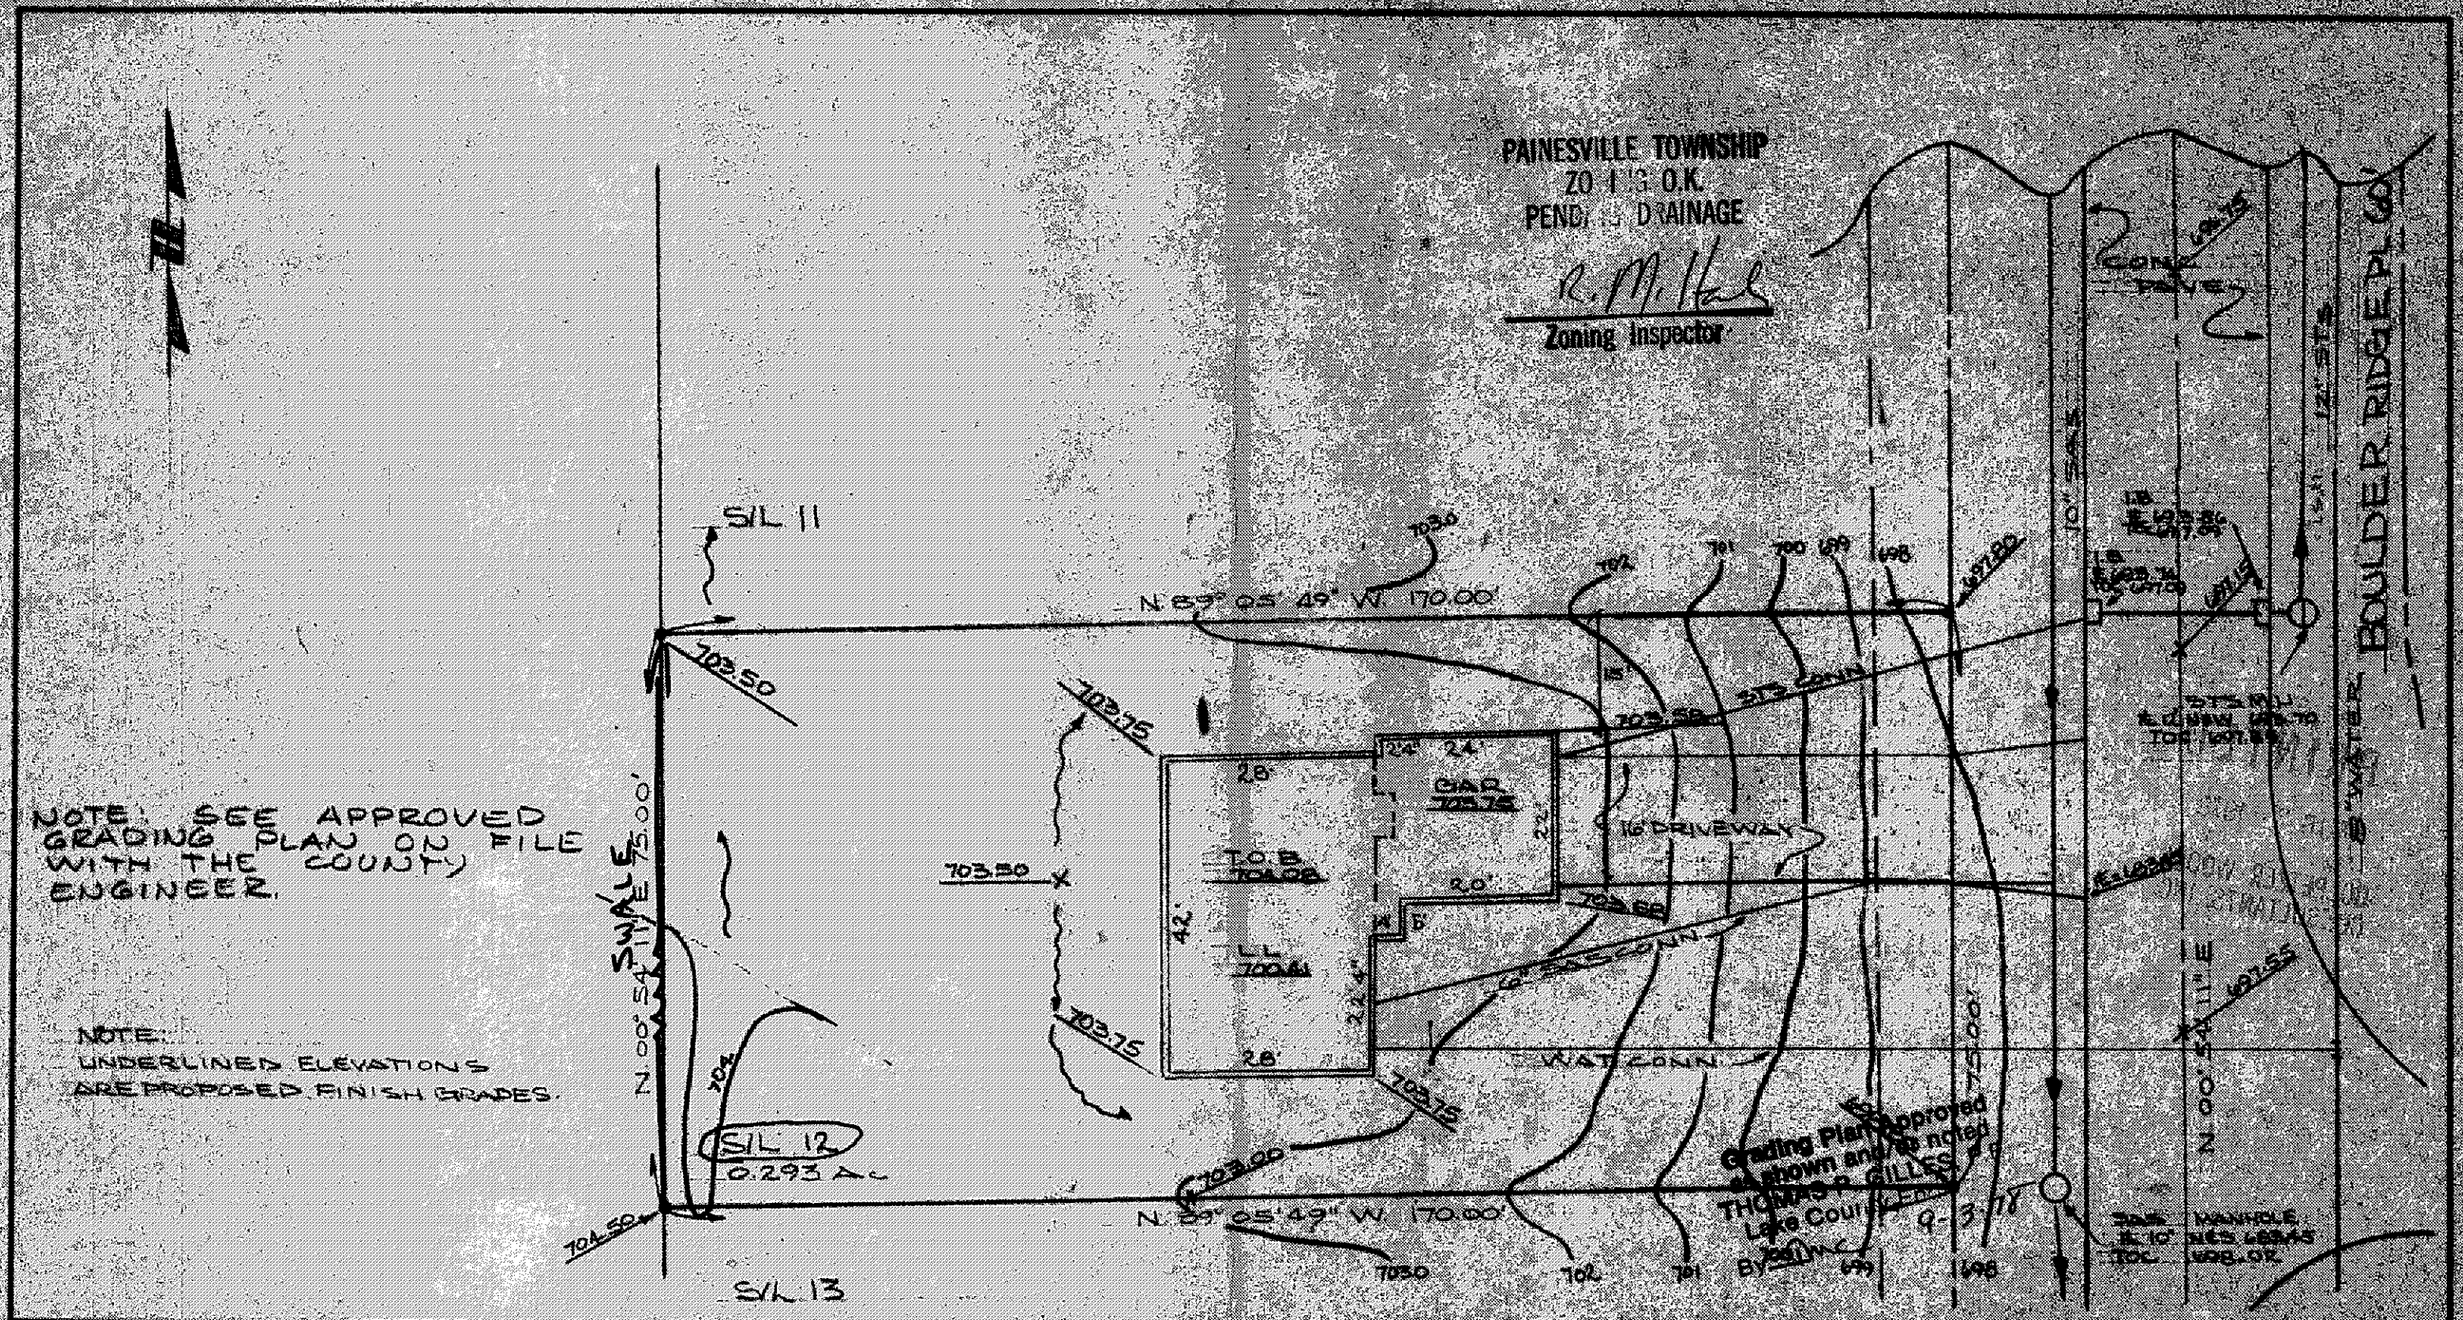

DESIGN CERTIFICATION	AS BUILT CERTIFICATION			
THIS PLAT WAS PREPARED BY ME, AND IS CORRECT TO THE BEST OF MY KNOWLEDGE AND BELIEF.	I HEREBY CERTIFY THAT THE CIRCLED GRADES ARE EXISTING FINISH GRADES CHECKED IN THE FIELD ON _____ AND THAT SURVEY IS CORRECT TO THE BEST OF MY KNOWLEDGE AND BELIEF.	COLPETZER · WOODS CONSULTANTS, INC. (216) 357-7580	DATE 17 AUG 78 SCALE 1" = 20' DRAWN BY KAL CHKD BY _____ JOB NO. 78282 FB ___ PG ___	GRADING PLAN FOR: CASEMENT HOMES 1251 MADISON AVE. PAINESVILLE, OHIO BEING S/L 12, BOULDER RIDGE SUBDIVISION PAINESVILLE TWP. LAKE COUNTY OHIO
REG. SURVEYOR NO. 4285	REG. SURVEYOR NO. _____			