NOTE: SEE APPROVED GRADING OUTFILE WITH THE LAKE COUNTY ENGINEER.

BENCH MARK: "PK" NAIL IN POLE N.E. CORNER BONHALL R.P. & MADISON AVE. ELEV. 695.27

UNDERLINED ELEVATIONS INDICATE PROPOSED GRADES.

CHARLES W. KALLAY, ET. AL.
VOL. 750 PG. 101-103

Grading Plan Approved
as shown and/or noted
THOMAS P. GILLES, P.E.
Lake County Engineer
By _____ Date 11-7-80

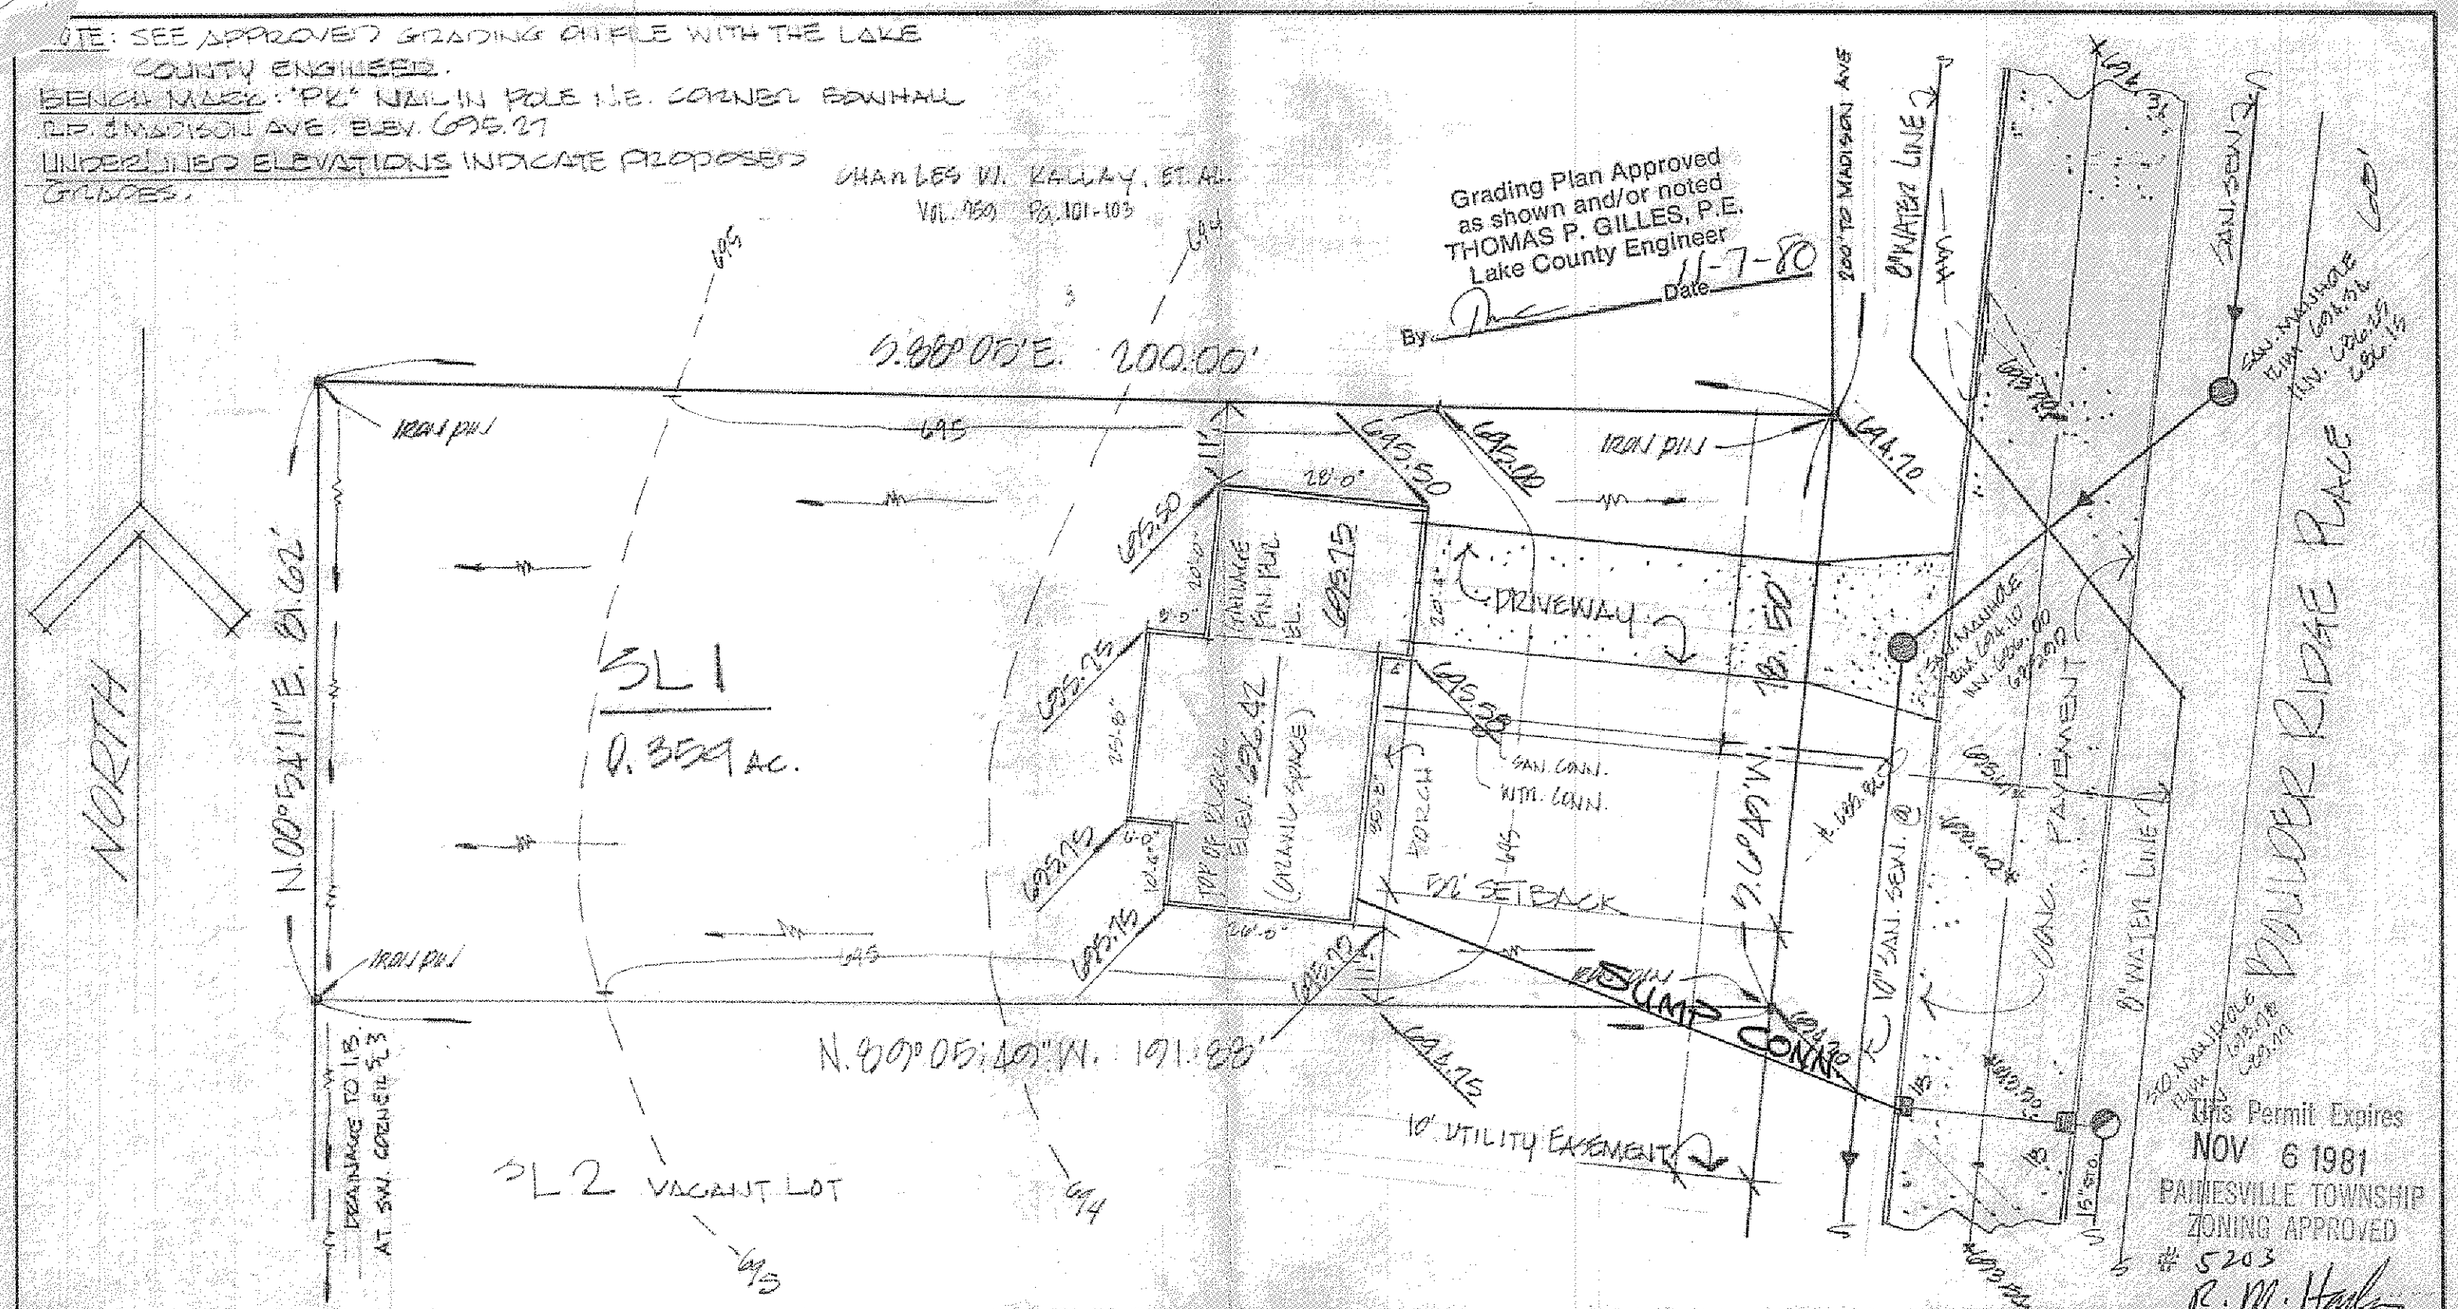

This Permit Expires
NOV 6 1981
PAINESVILLE TOWNSHIP
ZONING APPROVED
5203
R. M. Hale
Zoning Inspector 11/6/80

DESIGN CERTIFICATION

THIS PLAT WAS PREPARED BY ME, AND IS CORRECT TO THE BEST OF MY KNOWLEDGE AND BELIEF.

REG. SURVEYOR NO. 4285

AS BUILT CERTIFICATION

I HEREBY CERTIFY THAT THE CIRCLED GRADES ARE EXISTING FINISH GRADES CHECKED IN THE FIELD ON _____ AND THAT SURVEY IS CORRECT TO THE BEST OF MY KNOWLEDGE AND BELIEF.

REG. SURVEYOR NO. _____

COLPETZER · WOODS
CONSULTANTS, INC.
9470 MENTOR AVENUE • MENTOR, OHIO 44066 • (216) 357-7569

DATE Oct. 31, 1980
SCALE 1"=20'
DRWN BY Bertone
CHKD BY
JOB NO 78-282
FB _____ PG _____

SITE PLAN FOR:
CASEMENT HOMES
1251 MADISON AVE., PAINESVILLE, OHIO.
BEING SUBLOT NO. 1 IN THE BOULDER RIDGE SUBDIVISION IN PAINESVILLE TOWNSHIP OHIO.