OFFICE: 354-4100 RES.: 354-8908

PAINESVILLE TOWNSHIP
ZONING APPROVED
5208 5-1-73
D. A. Henderson
Zoning Inspector

JOSEPH D. HADDEN

Registered Surveyor

130 E. JACKSON STREET
PAINESVILLE, OHIO 44077

Grading Plan Approved
as shown and/or noted
THOMAS P. GILLES, P.E.
Lake County Engineer
By J W K Date 1 May 73

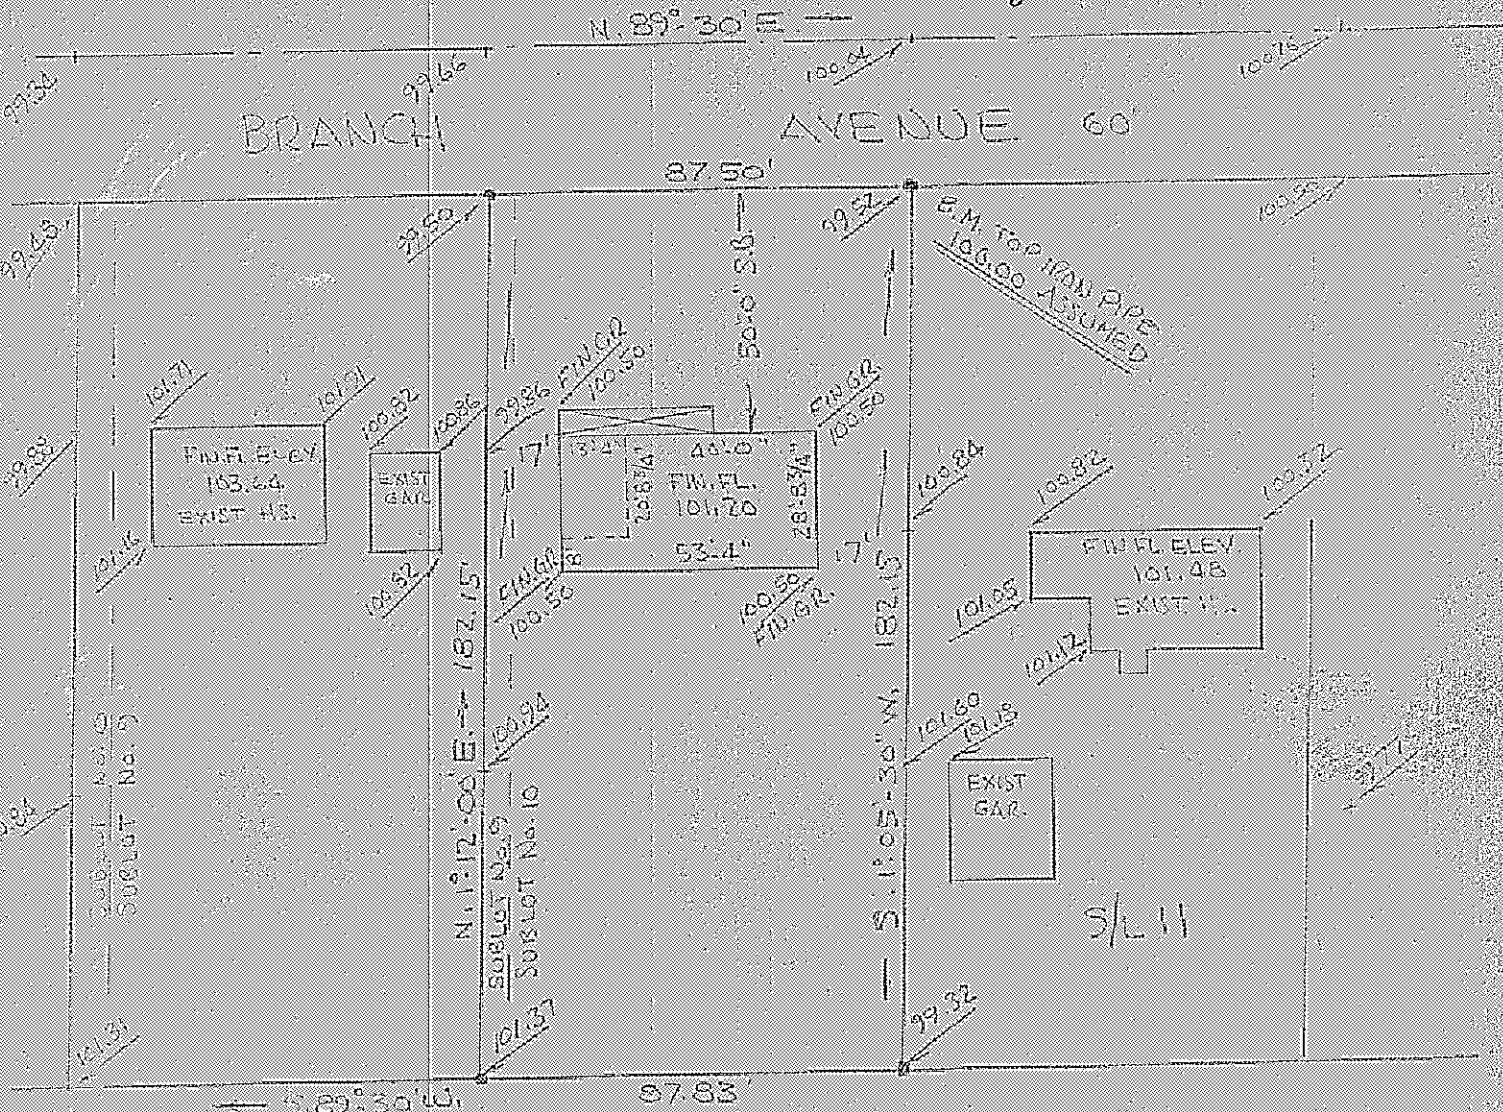

BUILDING SITE PLAN FOR
JOHN & MARY LEUCSE
S/L No. 10 & PART OF S/L No. 9 IN
MARY E. REYNOLDS' SUBDIVISION
PAINESVILLE TWP. - LAKE COUNTY-OHIO
Scale 1"=40' April 26, 1973

547