This Permit Expires
JUNE 9, 1982
PAINESVILLE TOWNSHIP
ZONING APPROVED
5334
R. M. Hall
Zoning Inspector 6/

Grading Plan Approved
as shown and/or noted
THOMAS P. GILLES, P.E.
Lake County Engineer
Date 7-15-81
By

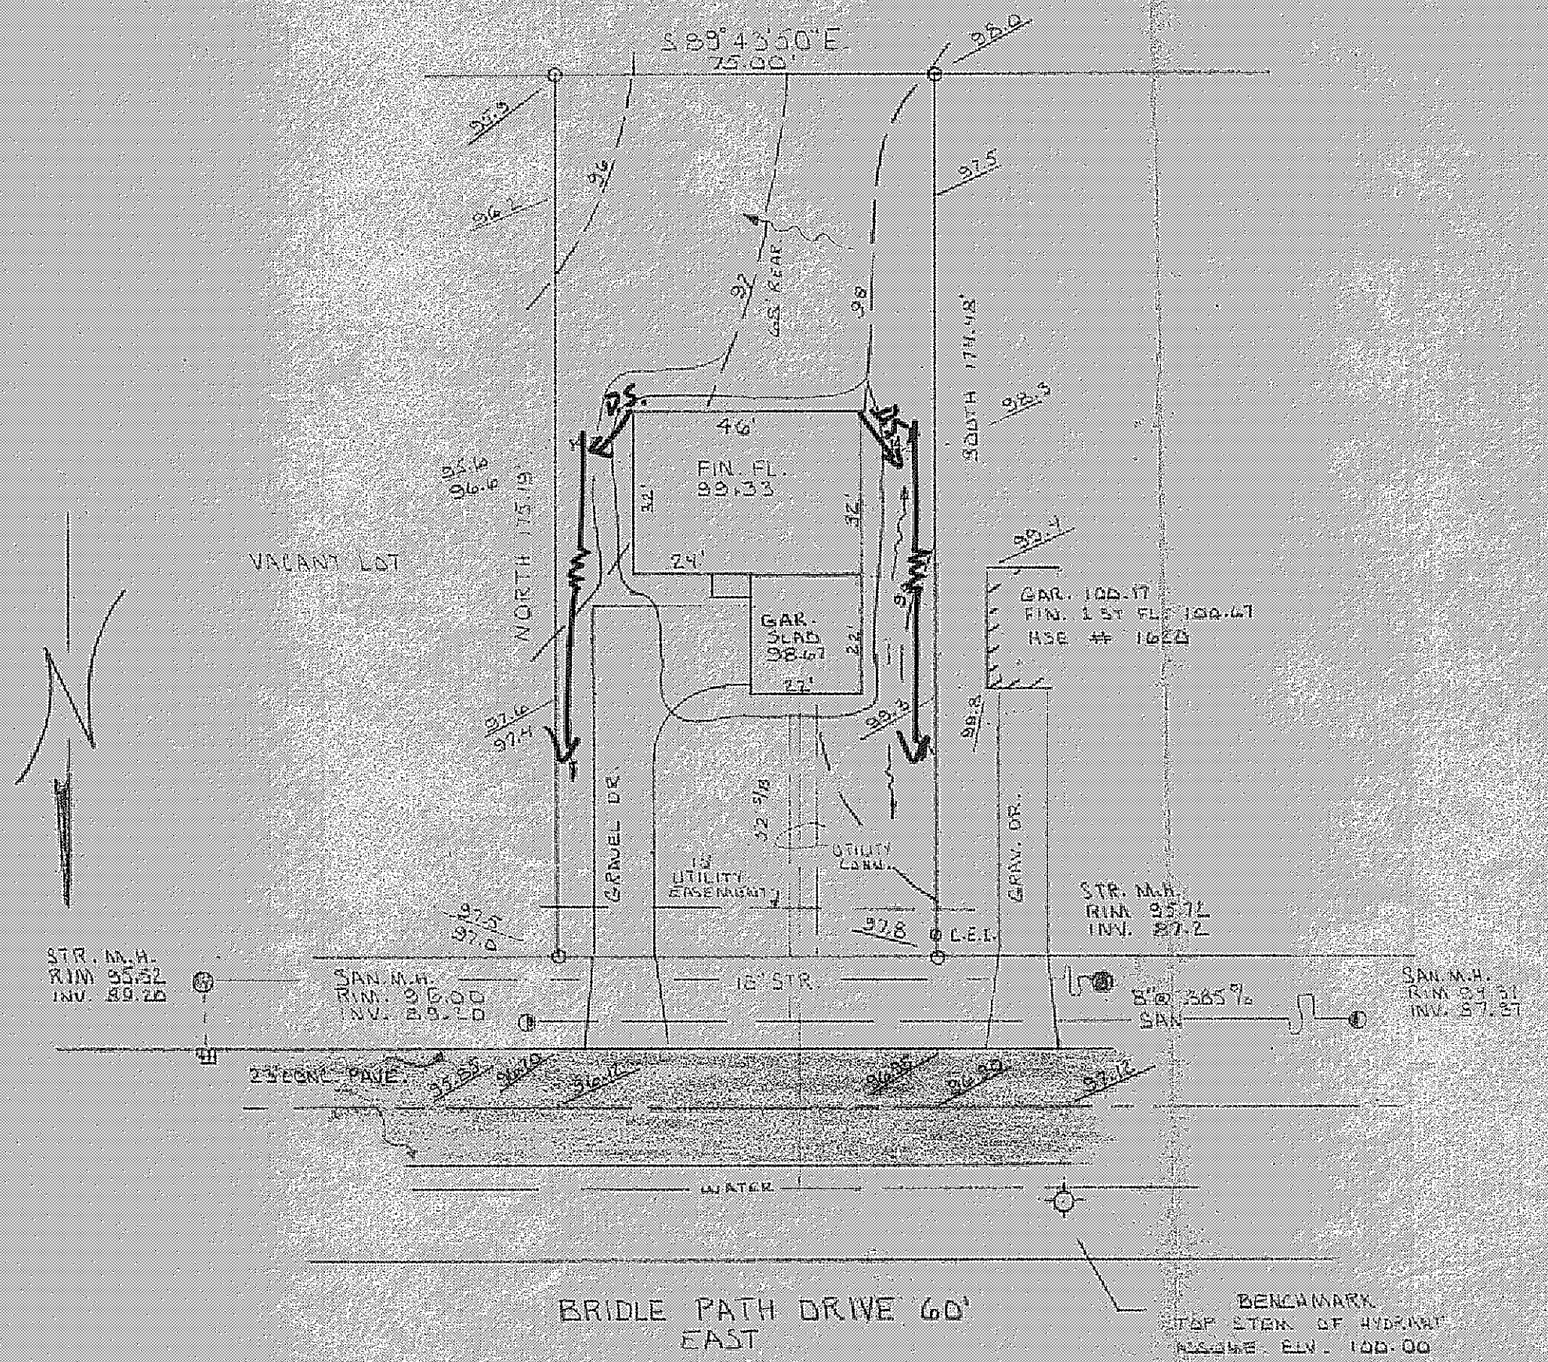

I HEREBY CERTIFY THAT THIS PLAN WAS PREPARED BY ME AND IS CORRECT TO THE BEST OF MY KNOWLEDGE AND BELIEF.

John C Skonieczny
REG. SURVEYOR S-6356

JOHN C SKONIECZNY
7735 VIEWMOUNT DR
PAINESVILLE OHIO 44077
PH 352-7742

O IRON PIN SET

EXISTG / PROP. GRADE

SWALE

SITE PLAN
FOR
IDEAL AMERICAN HOMES

SCALE: 1" = 30'	APPROVED BY	DRAWN BY J.
DATE: MAY 81		PLAT Y-7

OF SUBLOT 26 IN THE SIERRA PARK SUBD.
TOWNSHIP OF PAINESVILLE LAKE COUNTY.

DRAWING NUM
81-340

TELEDYNE POST 18AB-01E