18 FEB 87
20 FEB 87
8 SETS

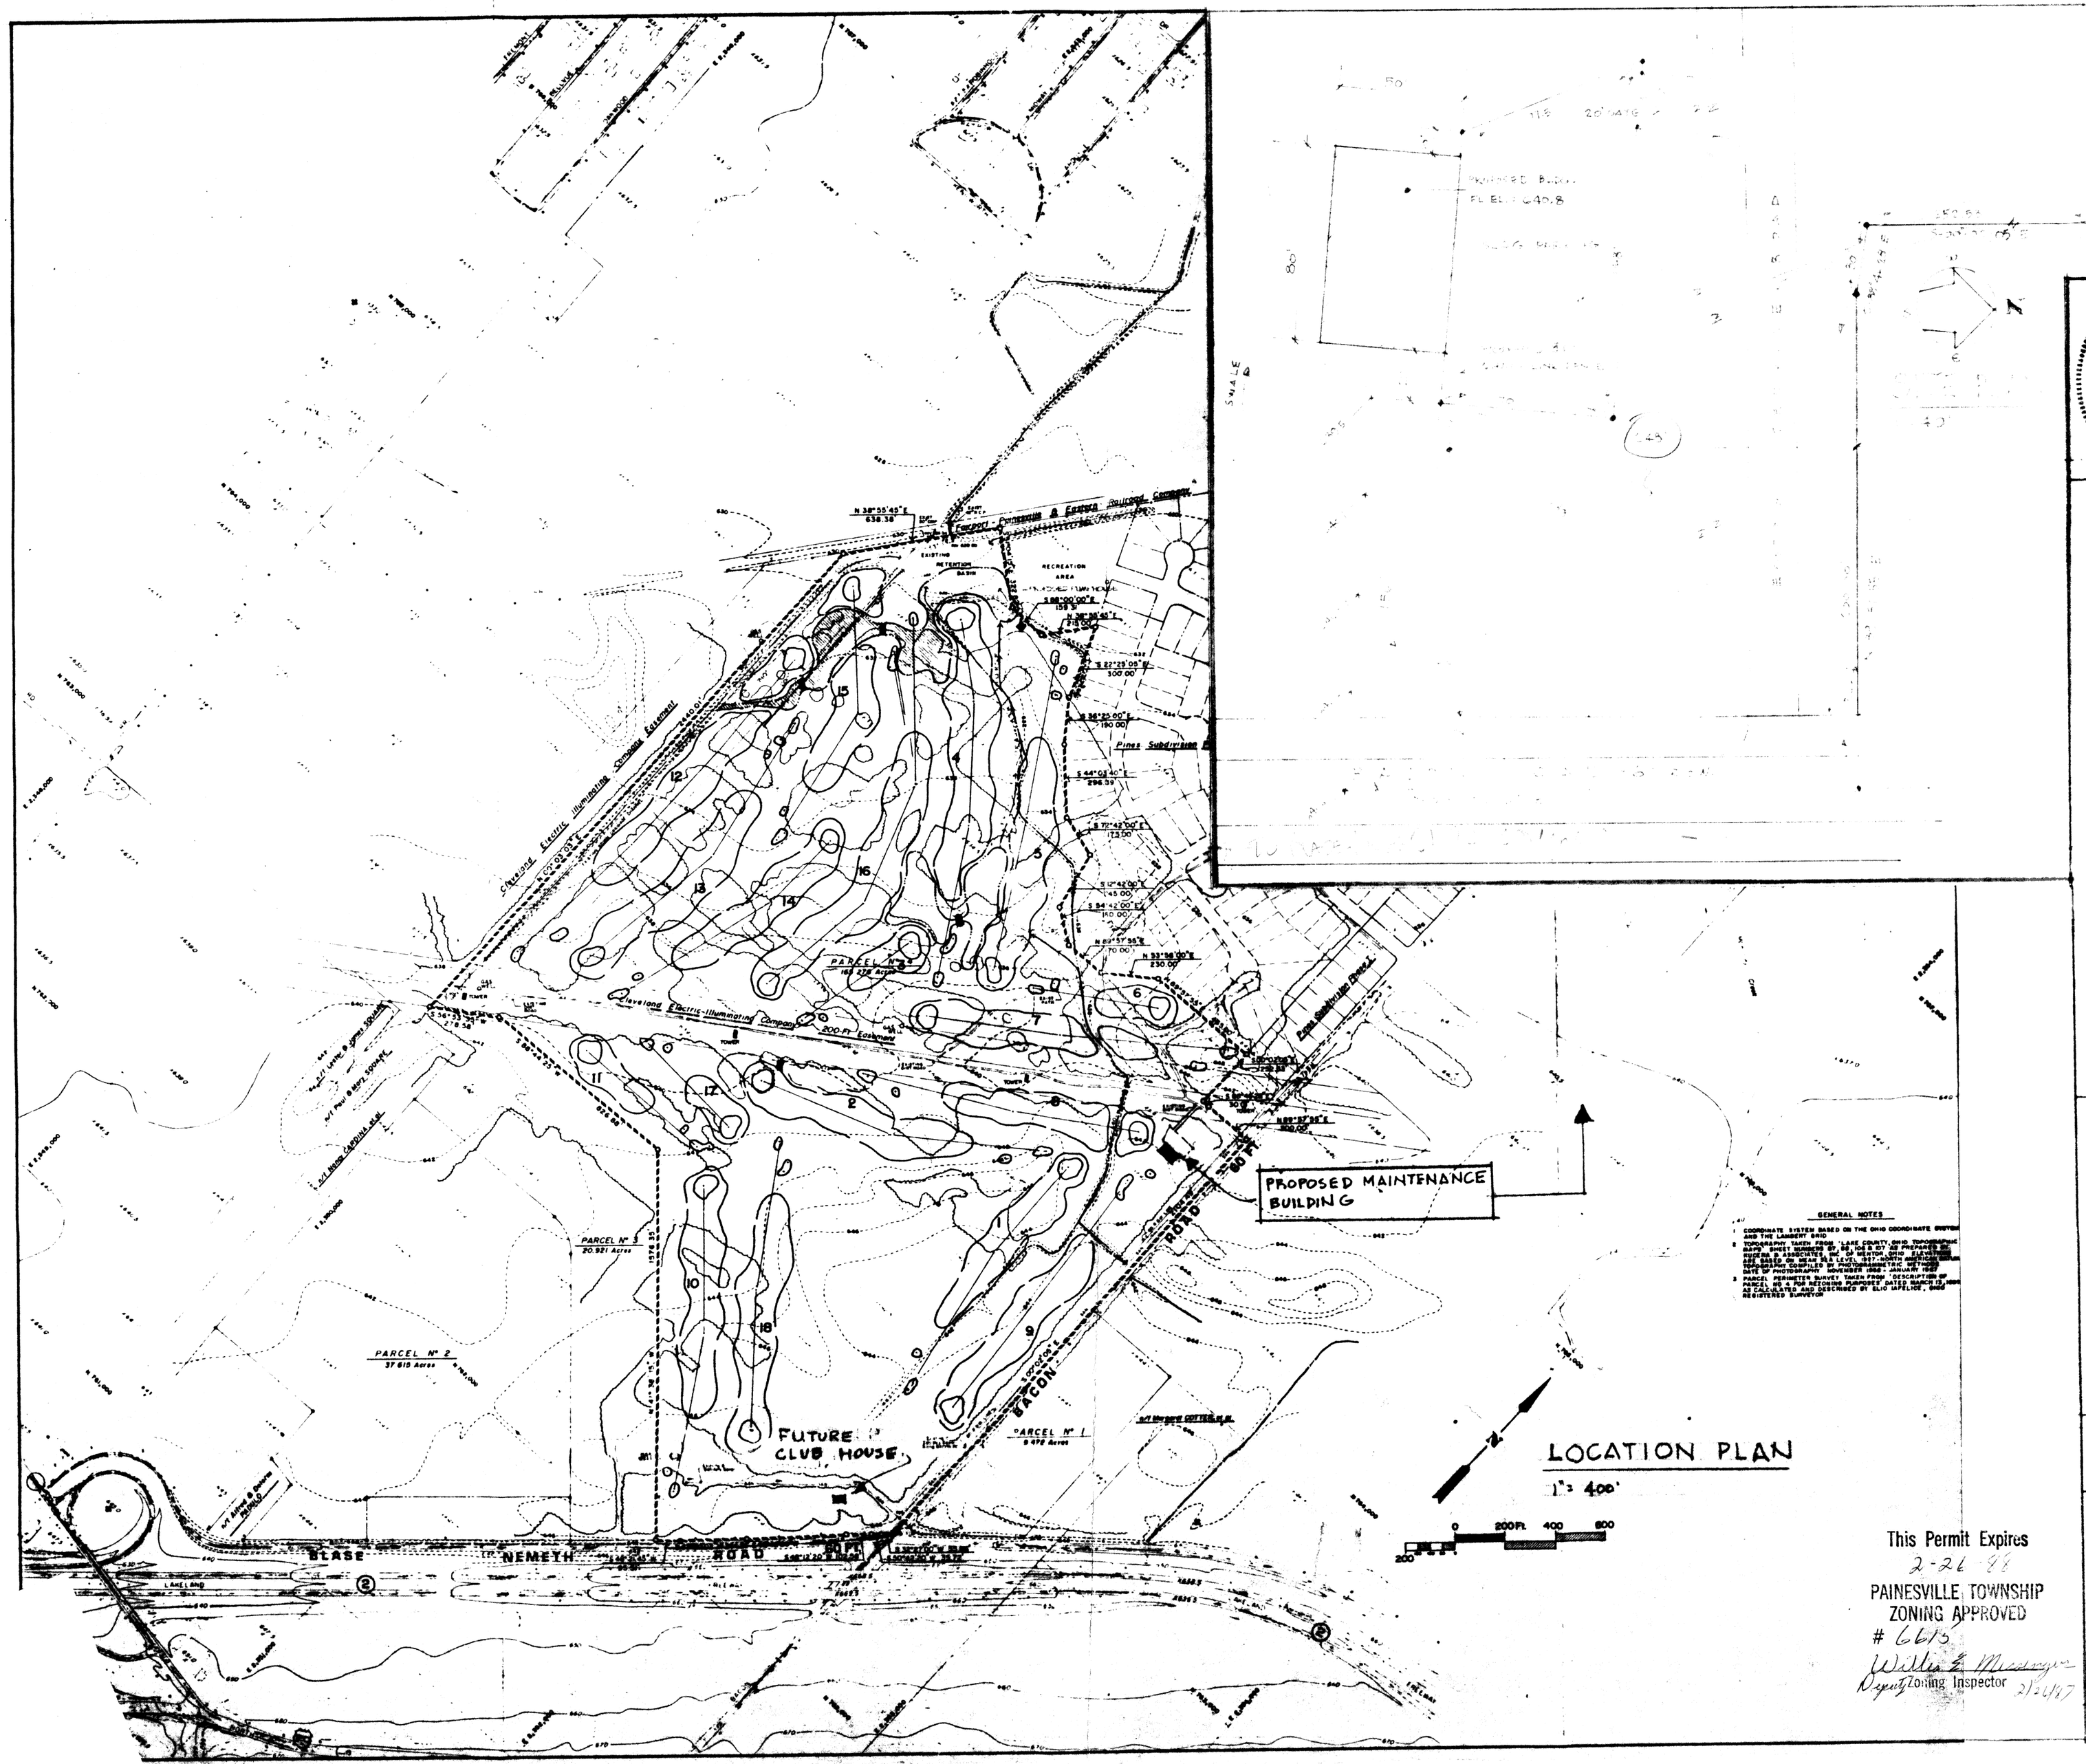

This Permit Expires
2-26-88
PAINESVILLE TOWNSHIP
ZONING APPROVED
6615
Willis E. Messinger
Deputy Zoning Inspector 2/26/87

STATE OF OHIO
FRANCIS L. RUZSA
1825
ROBERT ZARZYCKI
4809
REGISTERED ARCHITECTS

EQUIPMENT AND MAINTENANCE BLDG.
FAIRWAY PINES COUNTRY CLUB
FOR THE BRILLEX CORP.

RUZSA·ZARZYCKI
ARCHITECTS·INC
12000 EDGEWATER DRIVE SUITE 1101
LAKEWOOD, OHIO 44107 · 216/226-1917

LOCATION PLAN
SITE PLAN

SD·1

COMM. NO. 8710