SITE PLAN
FOR
R.C. REED
BEING S/L 158 OF HEATHERSTONE
VILLAGE SUBDIVISION #1, PAINESVILLE
TOWNSHIP, LAKE COUNTY, OHIO.

I, the undersigned hereby certify that this topography, indicated by 1' contours, and elevations shown hereon represent an actual field survey made by me on MAY 13, 1991 and that the elevations were taken at appropriate intervals and that as of that date they existed as indicated hereon.

J. M. Coffman P.S.
No 6857

This Permit Expires 5/30/92
PAINESVILLE TOWNSHIP
ZONING APPROVED
787 DOBrust
Zoning Director

(I) CURVE DATA
RADIUS - 443.27'
ARC 92.94'
CHORD - 92.77'
BEARING - S35°55'20"E

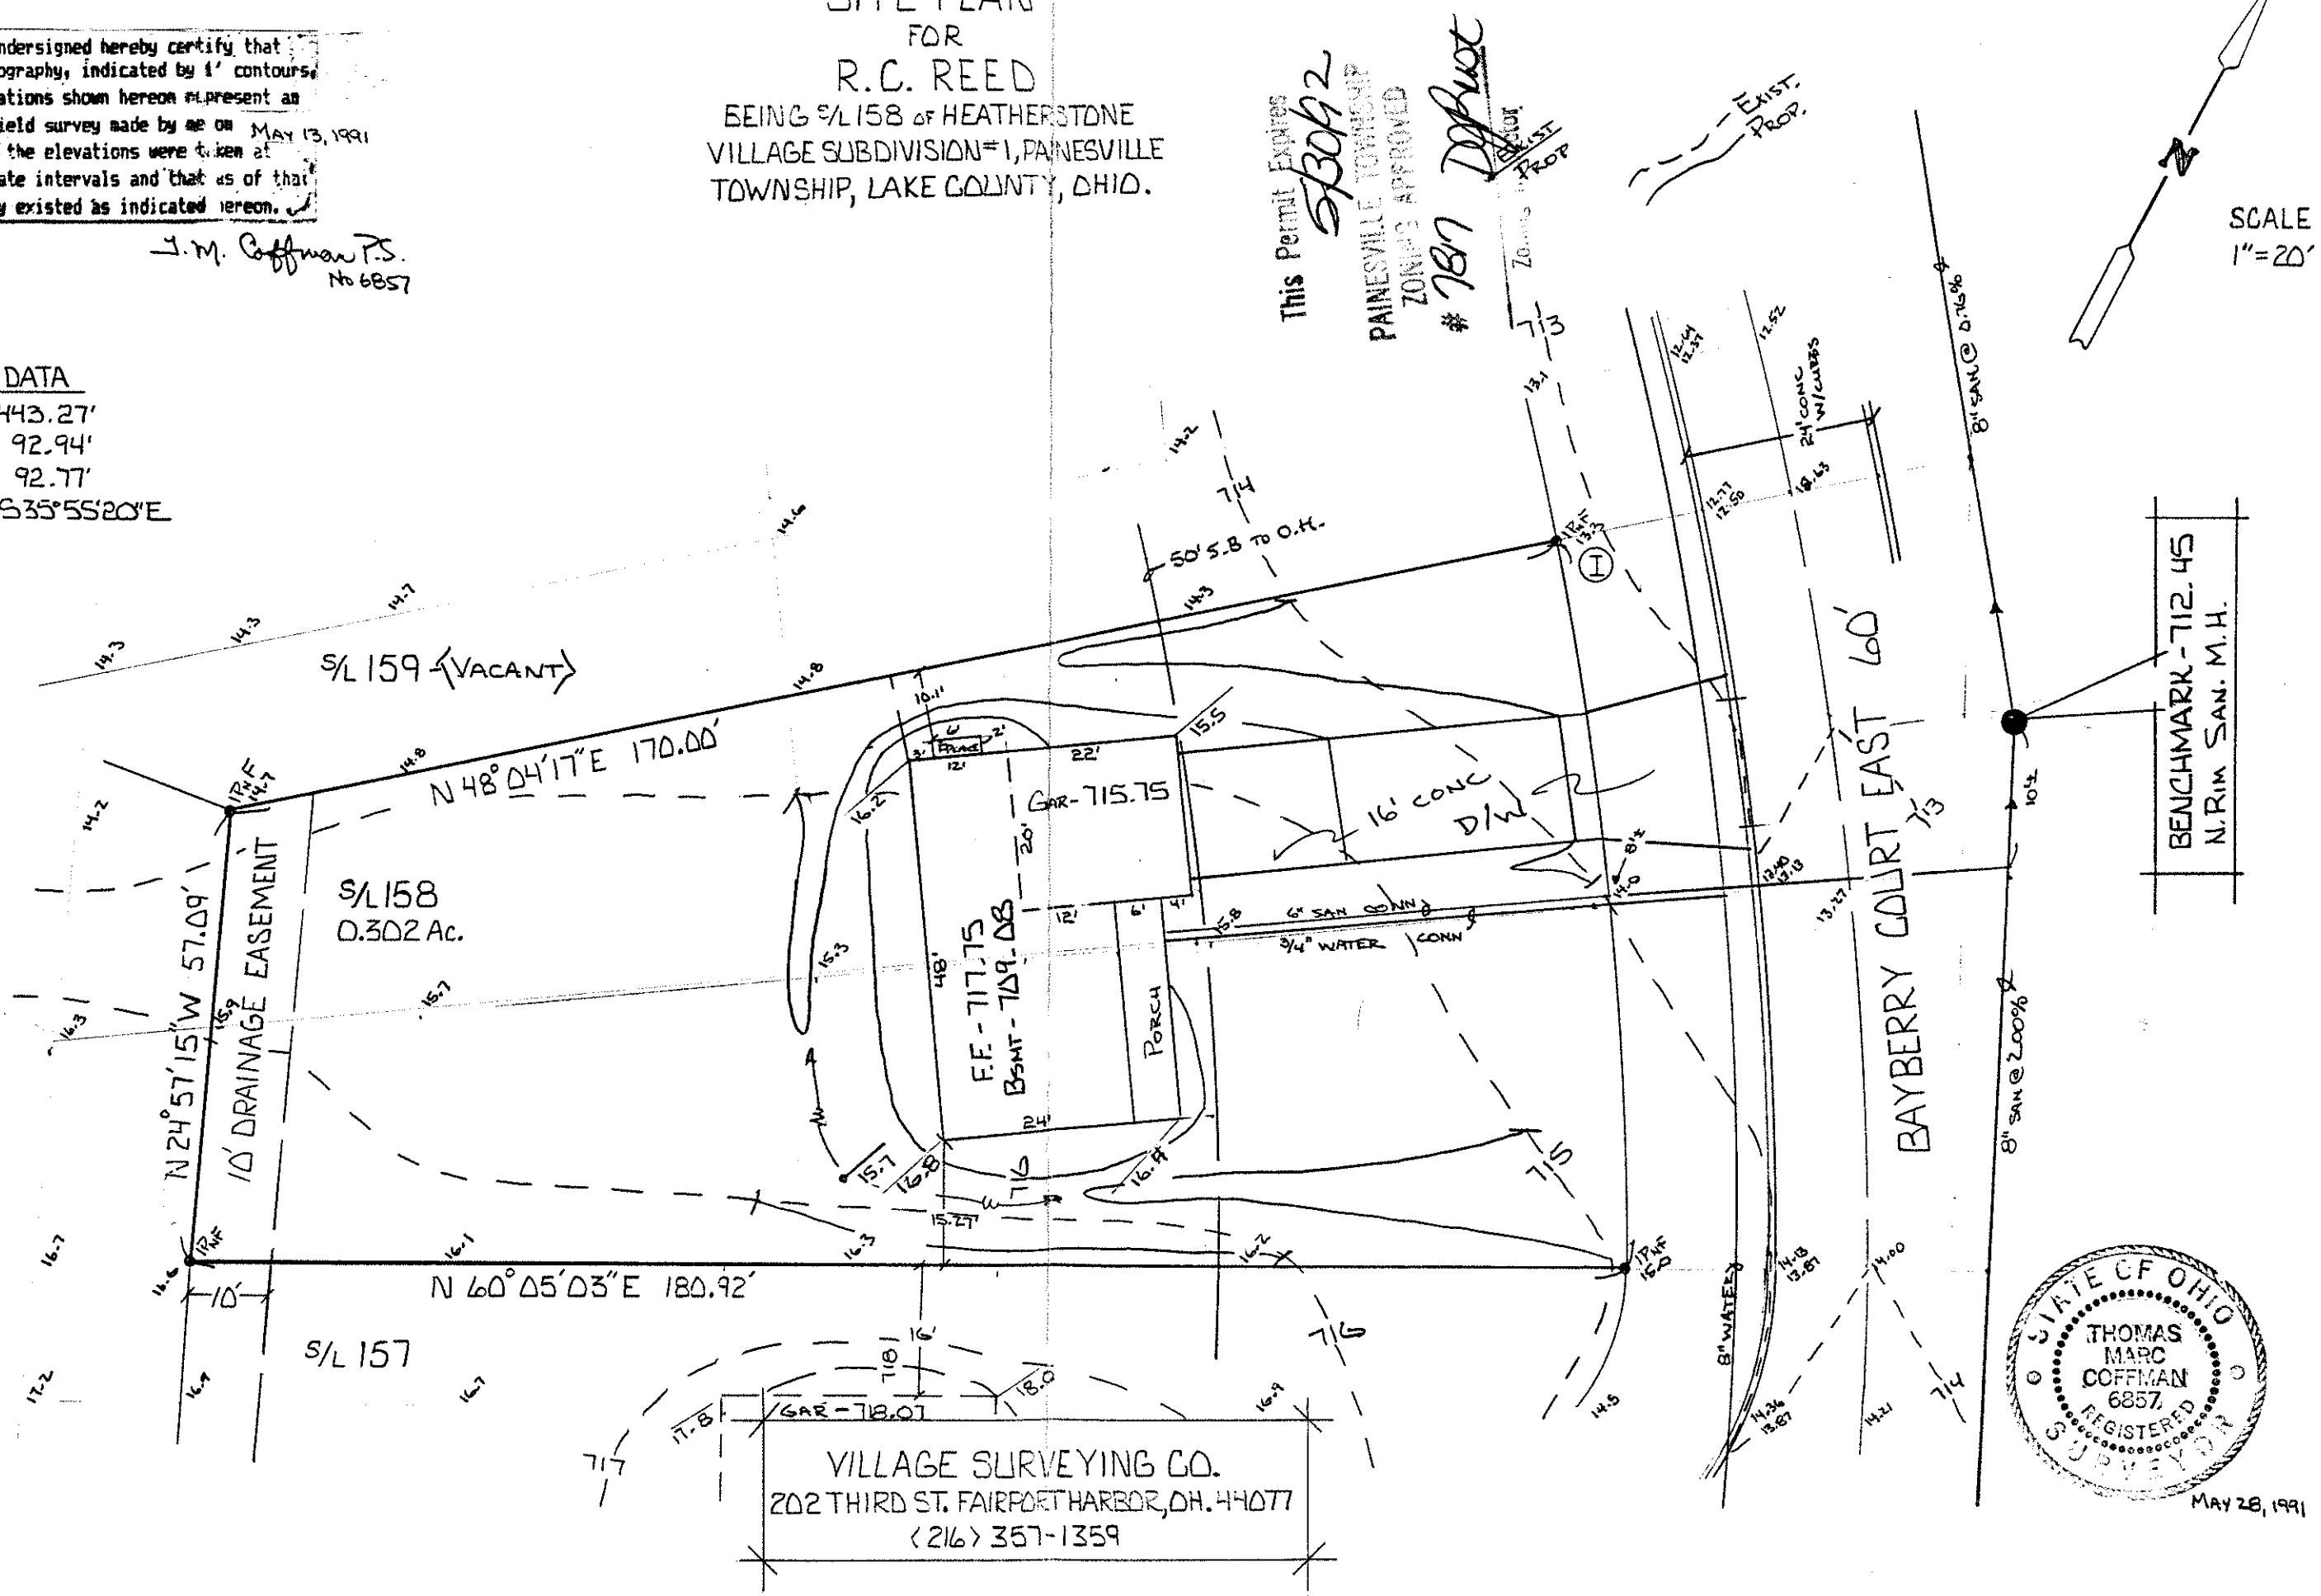

VILLAGE SURVEYING CO.
202 THIRD ST. FAIRPORT HARBOR, OH. 44077
(216) 357-1359

STATE OF OHIO
THOMAS MARC COFFMAN
6857
REGISTERED SURVEYOR

MAY 28, 1991