SITE PLAN

PAINESVILLE TOWNSHIP, LAKE COUNTY, OHIO

for: GREAT EASTERN CONSTRUCTION
CLIENT / OWNER

ADDRESS STREET CITY ZIP

PAINESVILLE-ON-THE-LAKE SUBDIVISION NAME | LOT | TRACT
DT 2 VOL. | VOLUME | PAGE
37 BLOCK 3 BEECH AVE. SUBLOT NO. STREET | PERM. PARCEL NO. | STREET

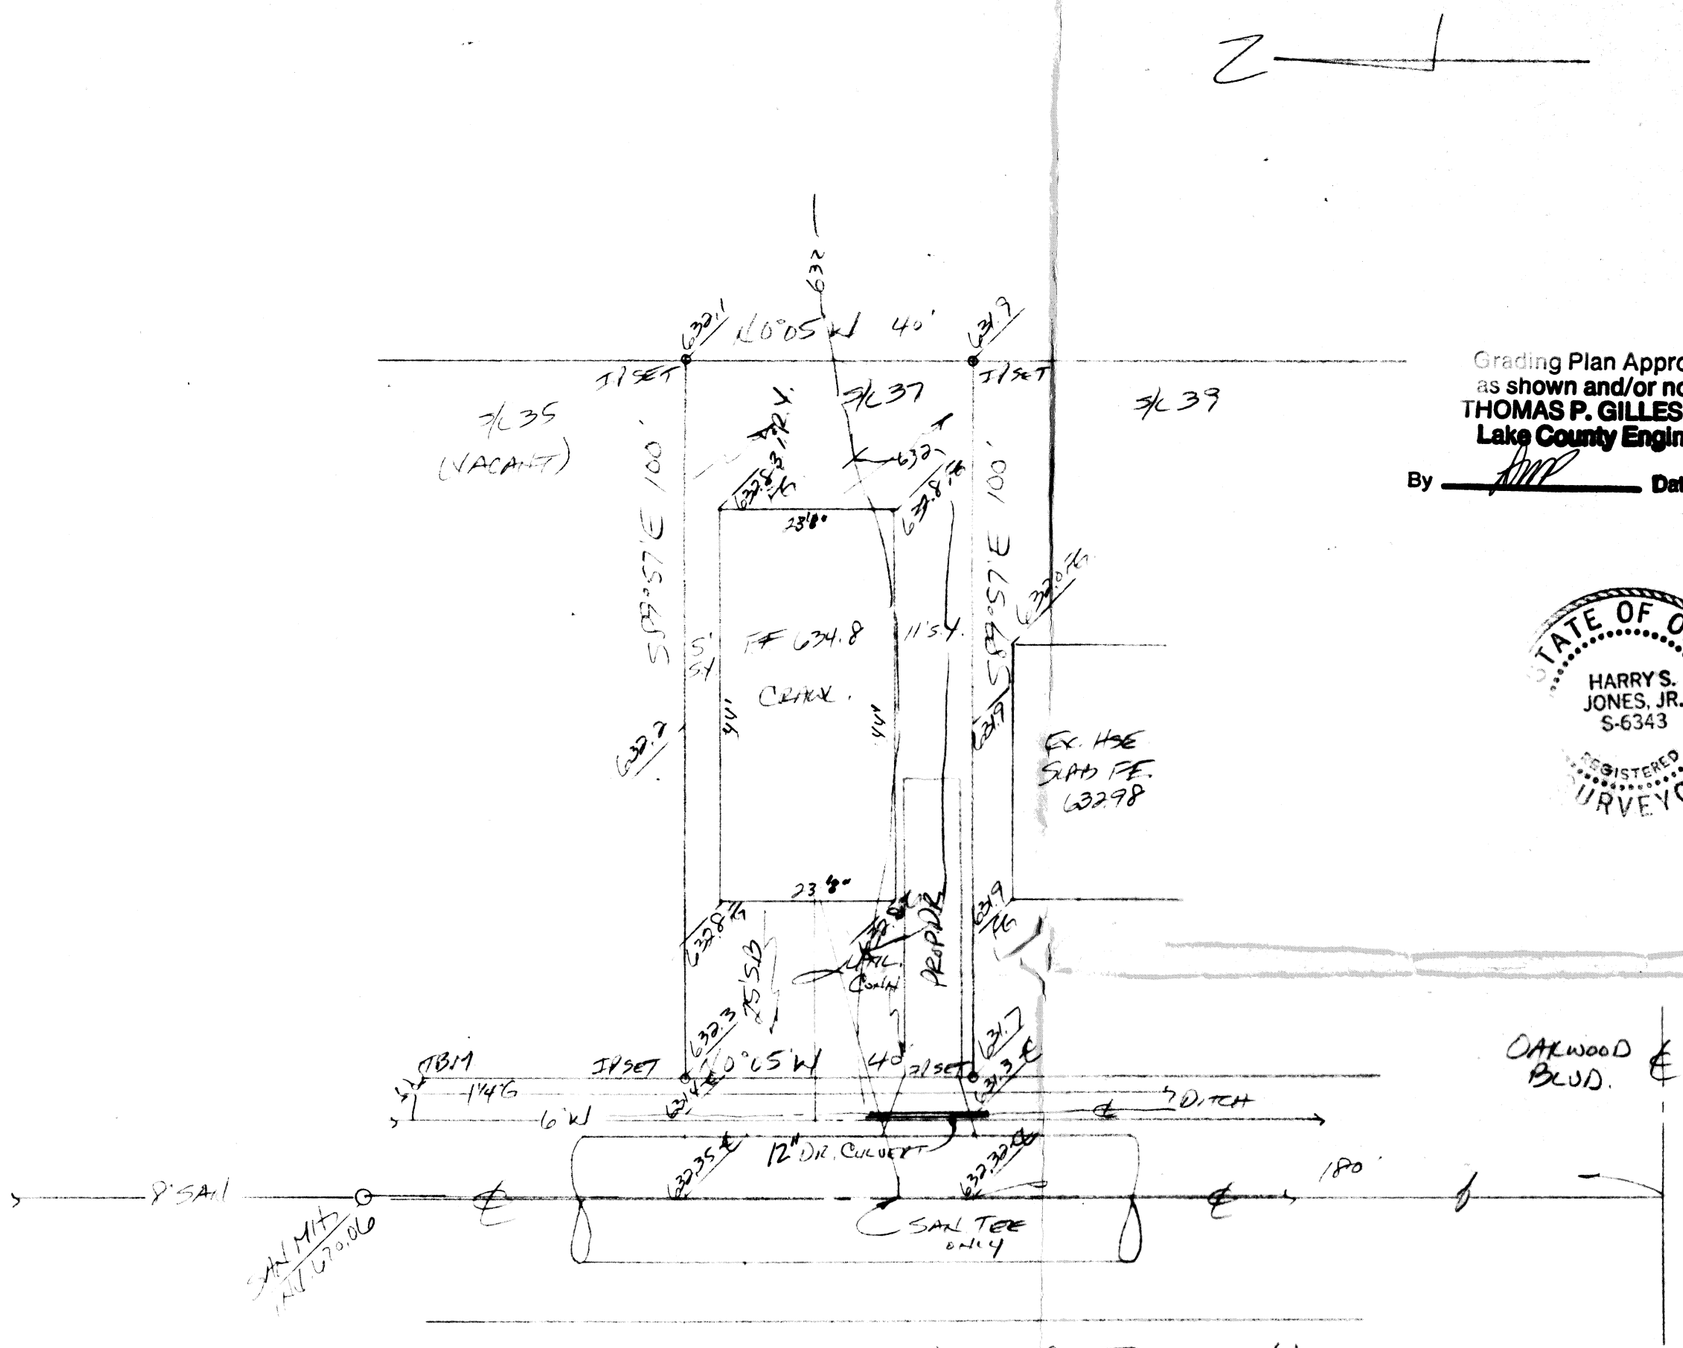
632
632
LOOS W 40'
IPSET
IPSET
#L35
(VACANT)
#L37
#L39
S89°57'E 100'
S89°57'E 100'
FF 634.8
CREEK
EX. HSE
SLAB FF.
632.98
632.3
632.3
632.3