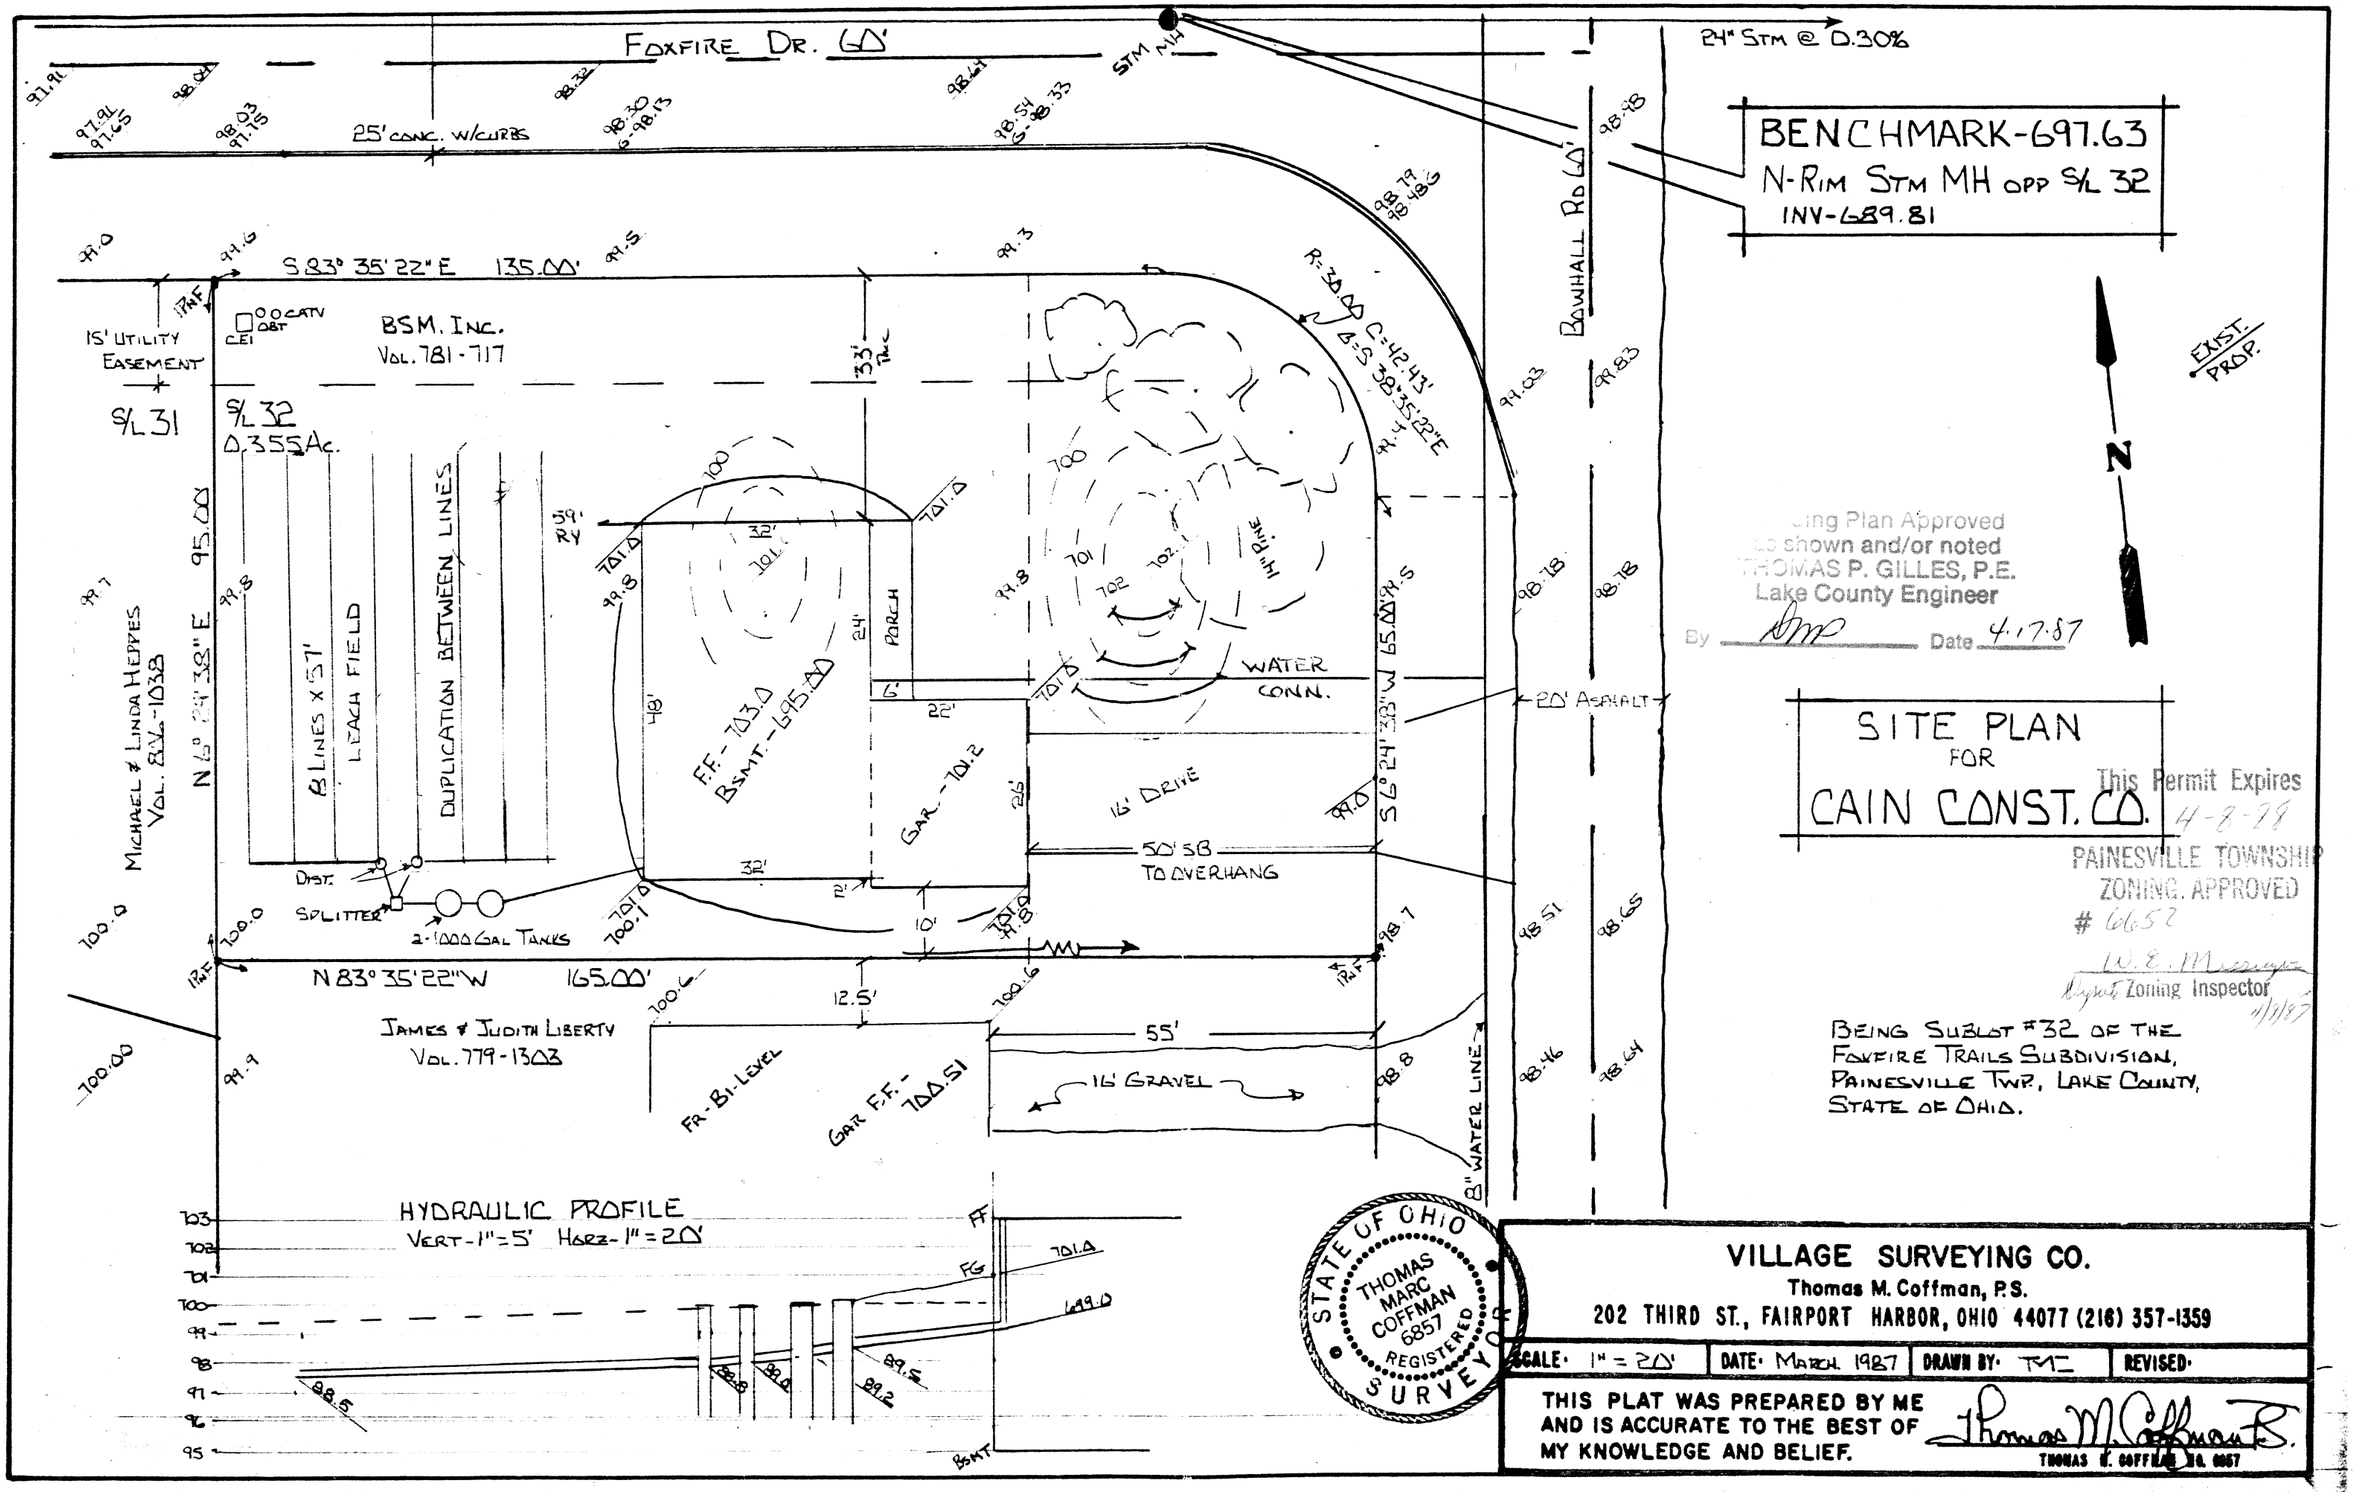

...ing Plan Approved
as shown and/or noted
THOMAS P. GILLES, P.E.
Lake County Engineer
By [signature] Date 4.17.87

SITE PLAN FOR CAIN CONST. CO.

This Permit Expires 4-8-88
PAINESVILLE TOWNSHIP
ZONING APPROVED
6652
W. E. Missinger
Deputy Zoning Inspector
4/8/87

BEING SUBLOT #32 OF THE FOXFIRE TRAILS SUBDIVISION, PAINESVILLE TWP., LAKE COUNTY, STATE OF OHIO.

VILLAGE SURVEYING CO.
Thomas M. Coffman, P.S.
202 THIRD ST., FAIRPORT HARBOR, OHIO 44077 (216) 357-1359

SCALE: 1" = 20'	DATE: MARCH 1987	DRAWN BY: TMC	REVISED:

THIS PLAT WAS PREPARED BY ME AND IS ACCURATE TO THE BEST OF MY KNOWLEDGE AND BELIEF.

Thomas M. Coffman P.S.
THOMAS M. COFFMAN NO. 6857