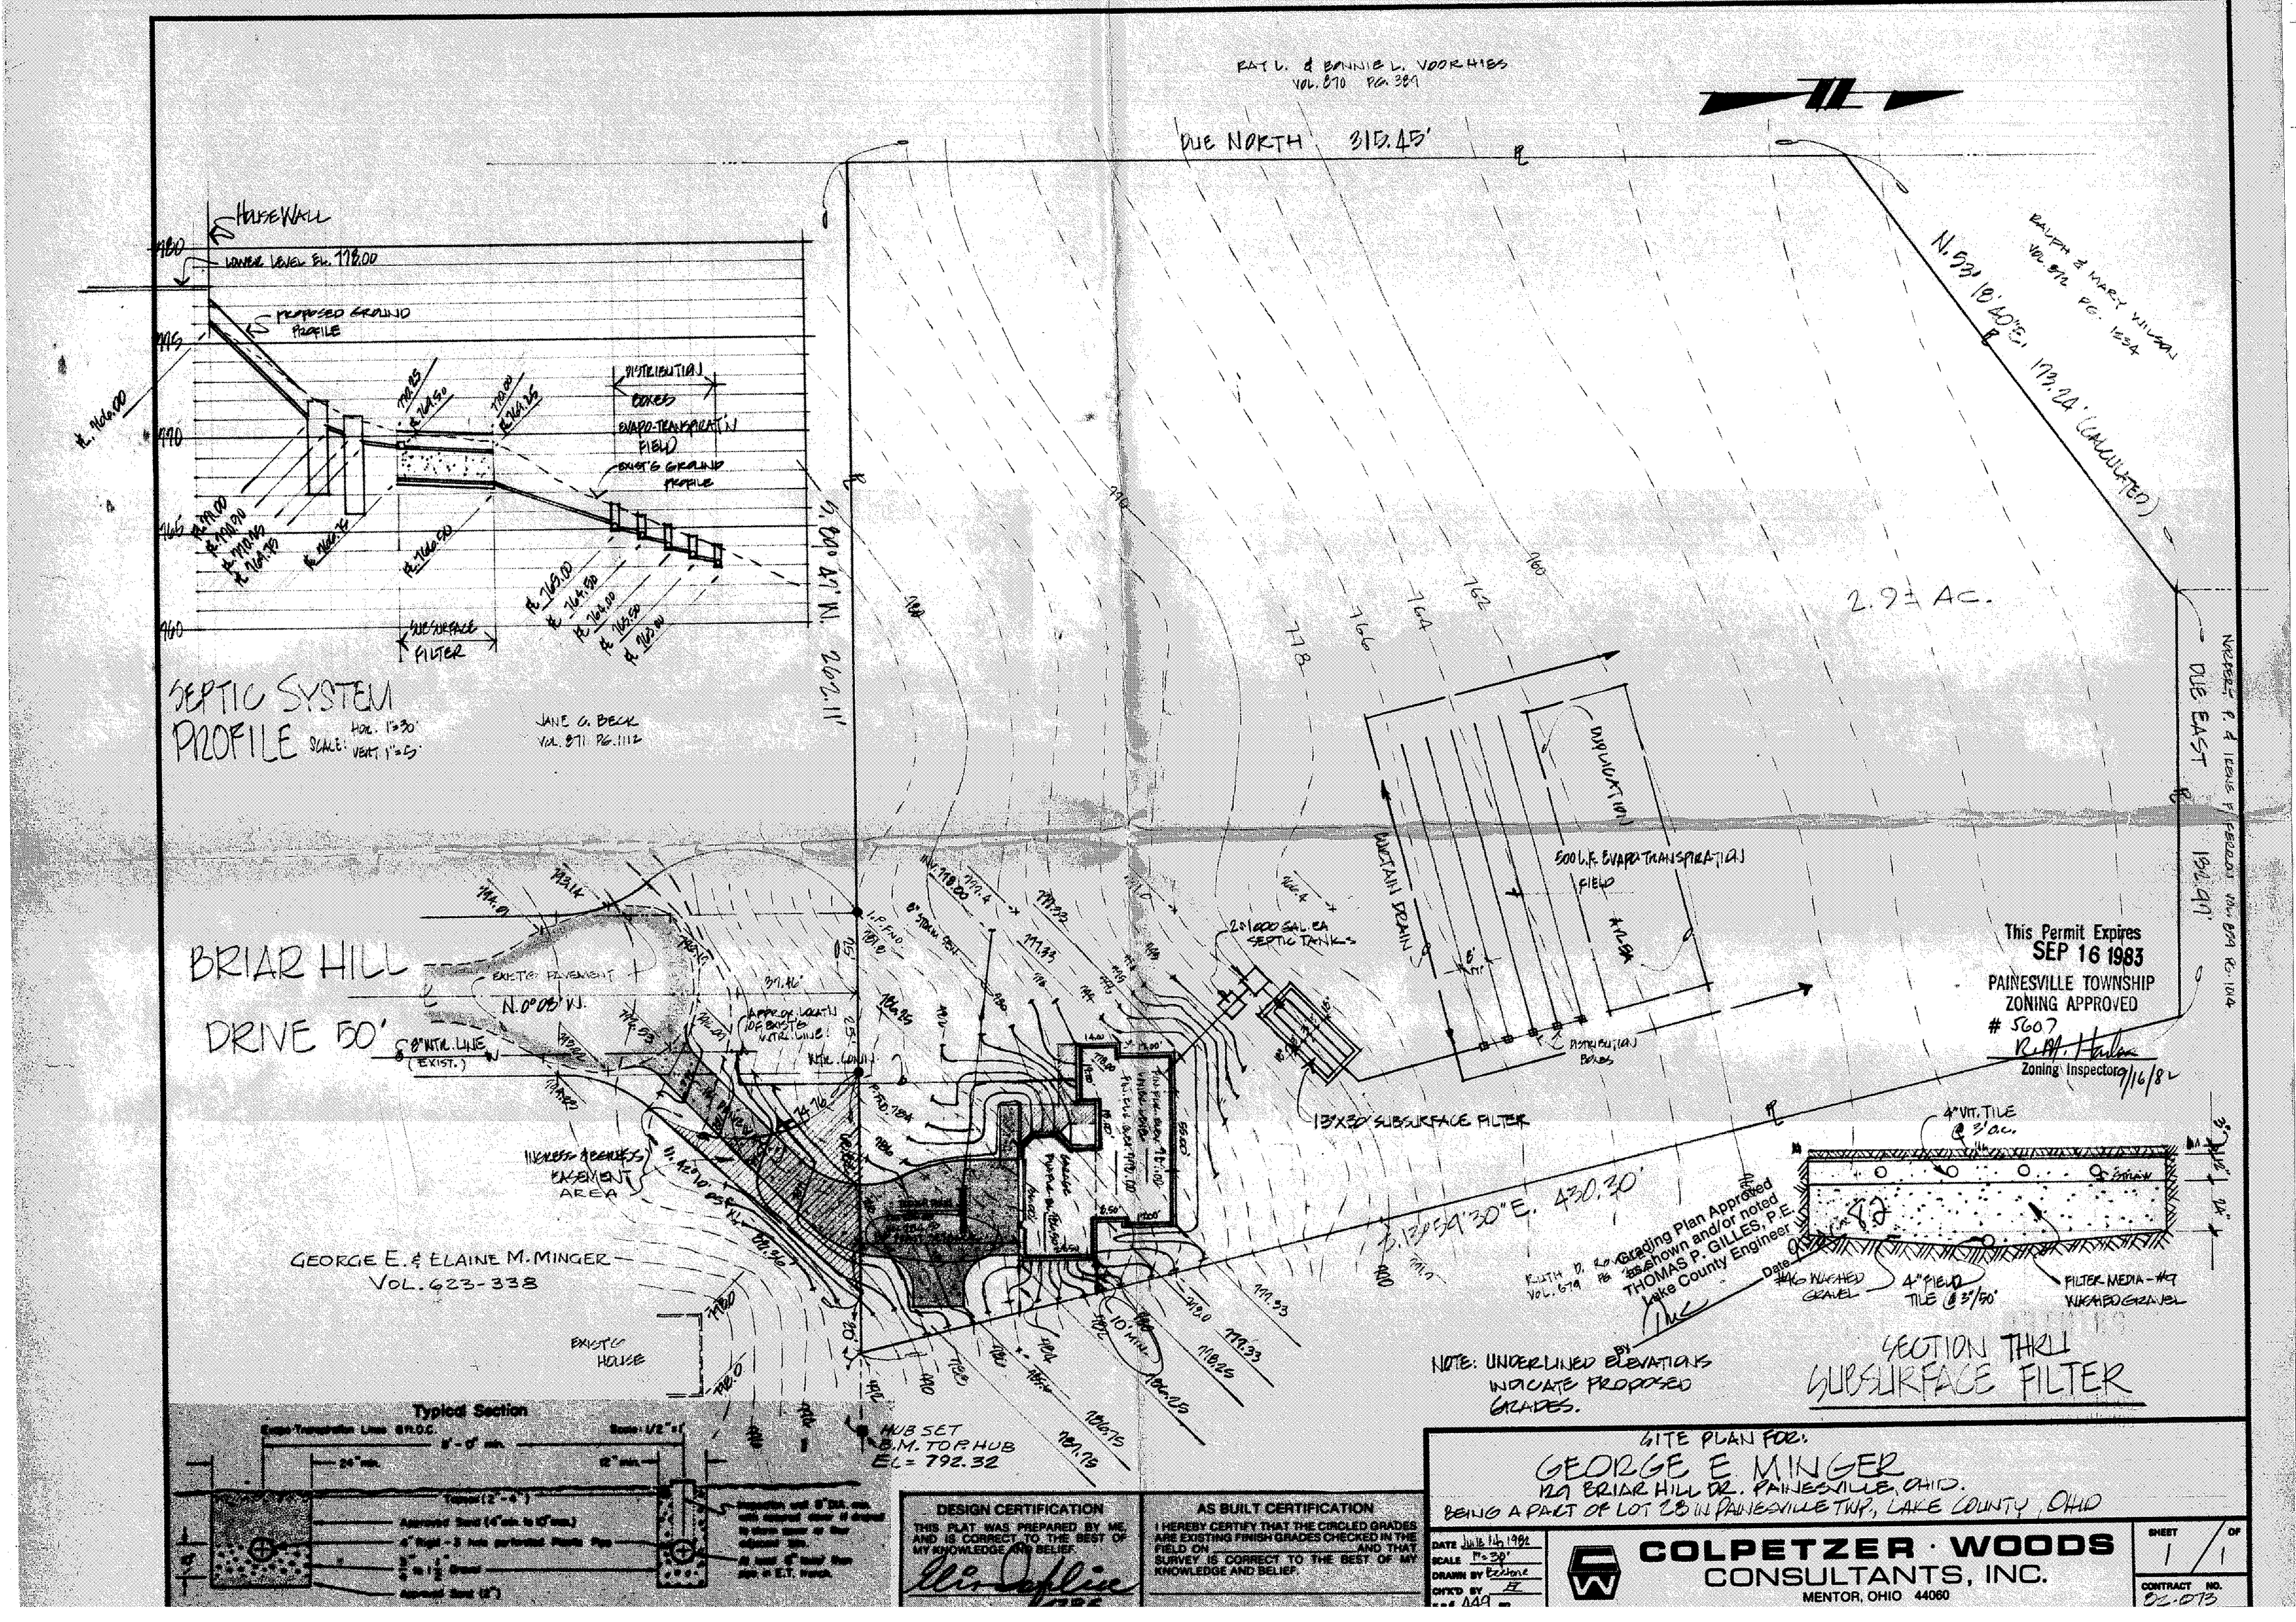

RAY L. & BONNIE L. VOORHIES
VOL. 870 PG. 389
DUE NORTH 315.45'
HOUSEWALL
LOWER LEVEL EL. 778.00
PROPOSED GROUND PROFILE
DISTRIBUTION BOXES
EVAPO-TRANSPIRAT'N FIELD
EXIST'G GROUND PROFILE
SUBSURFACE FILTER
SEPTIC SYSTEM PROFILE
SCALE: HOR. 1"=30' VERT. 1"=5'
JANE G. BECK
VOL. 871 PG. 1112
RALPH & MARY WILSON
VOL. 872 PG. 1534
N. 53° 18' 40" E. 173.24' (CALCULATED)
2.9± AC.
DUE EAST
NORBERT P. & IRENE F. FERRON VOL. 859 PG. 1014
DUPLICATION
500 L.F. EVAPO-TRANSPIRATION FIELD
CURTAIN DRAIN
2-1000 GAL. EA SEPTIC TANKS
DISTRIBUTION BOXES
13'X30' SUBSURFACE FILTER
BRIAR HILL DRIVE 50'
EXIST'G PAVEMENT
N. 0°08' W.
8" WTR. LINE (EXIST.)
INGRESS & EGRESS EASEMENT AREA
GEORGE E. & ELAINE M. MINGER
VOL. 623-338
EXIST'G HOUSE
HUB SET B.M. TOP HUB EL = 792.32
S. 13° 59' 30" E. 430.30'
S. 80° 47' W. 262.11'
This Permit Expires
SEP 16 1983
PAINESVILLE TOWNSHIP
ZONING APPROVED
5607
Zoning Inspector 9/16/82
Grading Plan Approved as shown and/or noted
THOMAS P. GILLES, P.E.
Lake County Engineer
Date
4" VIT. TILE @ 3' o.c.
#46 WASHED GRAVEL
4" FIELD TILE @ 3'/50'
FILTER MEDIA - #9 WASHED GRAVEL
SECTION THRU SUBSURFACE FILTER
NOTE: UNDERLINED ELEVATIONS INDICATE PROPOSED GRADES.
Typical Section
Evapo-Transpiration Lines 8 ft. O.C.
Scale: 1/2"=1'
Topsoil (2"-4")
Approved Sand (4" min. to 10" max.)
4" Rigid - 3 hole perforated Plastic Pipe
Approved Sand (2")
DESIGN CERTIFICATION
THIS PLAT WAS PREPARED BY ME, AND IS CORRECT TO THE BEST OF MY KNOWLEDGE AND BELIEF.
AS BUILT CERTIFICATION
I HEREBY CERTIFY THAT THE CIRCLED GRADES ARE EXISTING FINISH GRADES CHECKED IN THE FIELD ON _____ AND THAT SURVEY IS CORRECT TO THE BEST OF MY KNOWLEDGE AND BELIEF.
SITE PLAN FOR:
GEORGE E. MINGER
129 BRIAR HILL DR. PAINESVILLE, OHIO.
BEING A PART OF LOT 28 IN PAINESVILLE TWP., LAKE COUNTY, OHIO
DATE June 14, 1982
SCALE 1"=30'
DRAWN BY Bertone
CH'K'D BY
COLPETZER · WOODS
CONSULTANTS, INC.
MENTOR, OHIO 44060
SHEET 1 OF 1
CONTRACT NO. 82-073