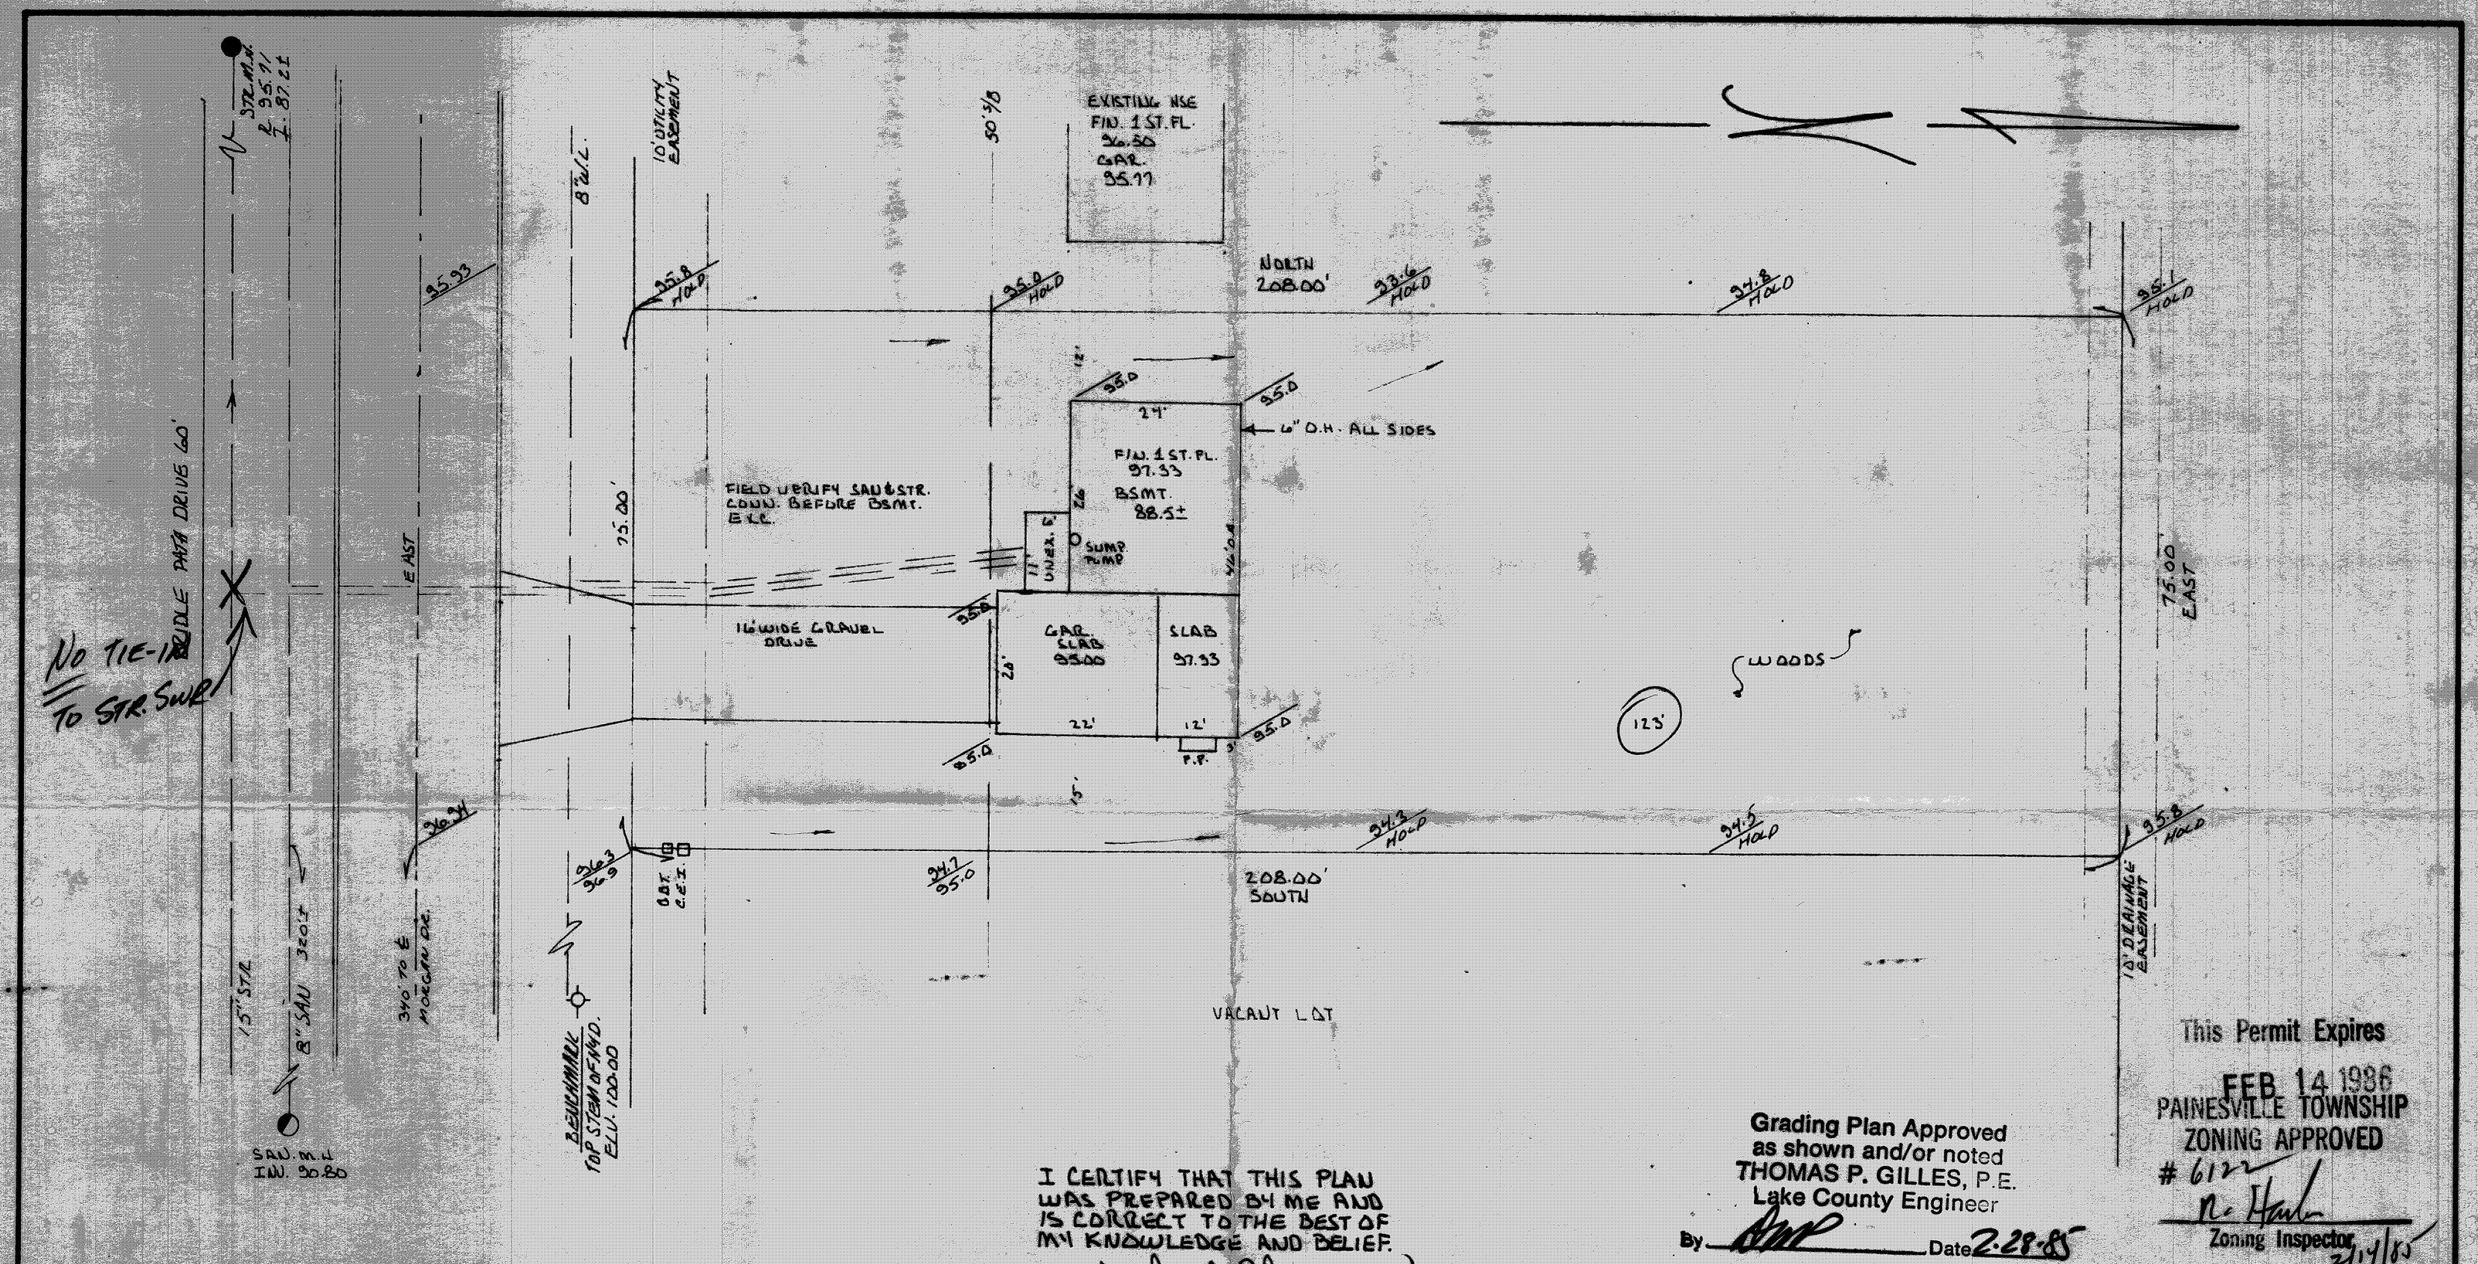

I CERTIFY THAT THIS PLAN WAS PREPARED BY ME AND IS CORRECT TO THE BEST OF MY KNOWLEDGE AND BELIEF.

REG. SURVEYOR # 6350

JOHN C. SKONIECZNY
7733 VIEWMOUNT DR.
PAINESVILLE OHIO
44077
PH. 352-7742

EXISTING / PROPOSED GRADES

SCALE

Grading Plan Approved as shown and/or noted
THOMAS P. GILLES, P.E.
Lake County Engineer
By _____ Date 2-28-85

This Permit Expires
FEB 14 1986
PAINESVILLE TOWNSHIP
ZONING APPROVED
6122
Zoning Inspector 2/14/85

SITE PLAN
FOR
IDEAL AMERICAN HOMES

SCALE: 1" = 20'	APPROVED BY	DRAWN BY J.C.S.
DATE: JAN-85		PLAT 4-4-2

BEING SIL 55 BRIDLE PATH DRIVE

PAINESVILLE TOWNSHIP LAKE COUNTY, OHIO

JOB# 85-347 REV'D 8-FEB-85 J.C.S.

DRAWING NUMBER 85-4187

TELEDYNE POST 18AB-10