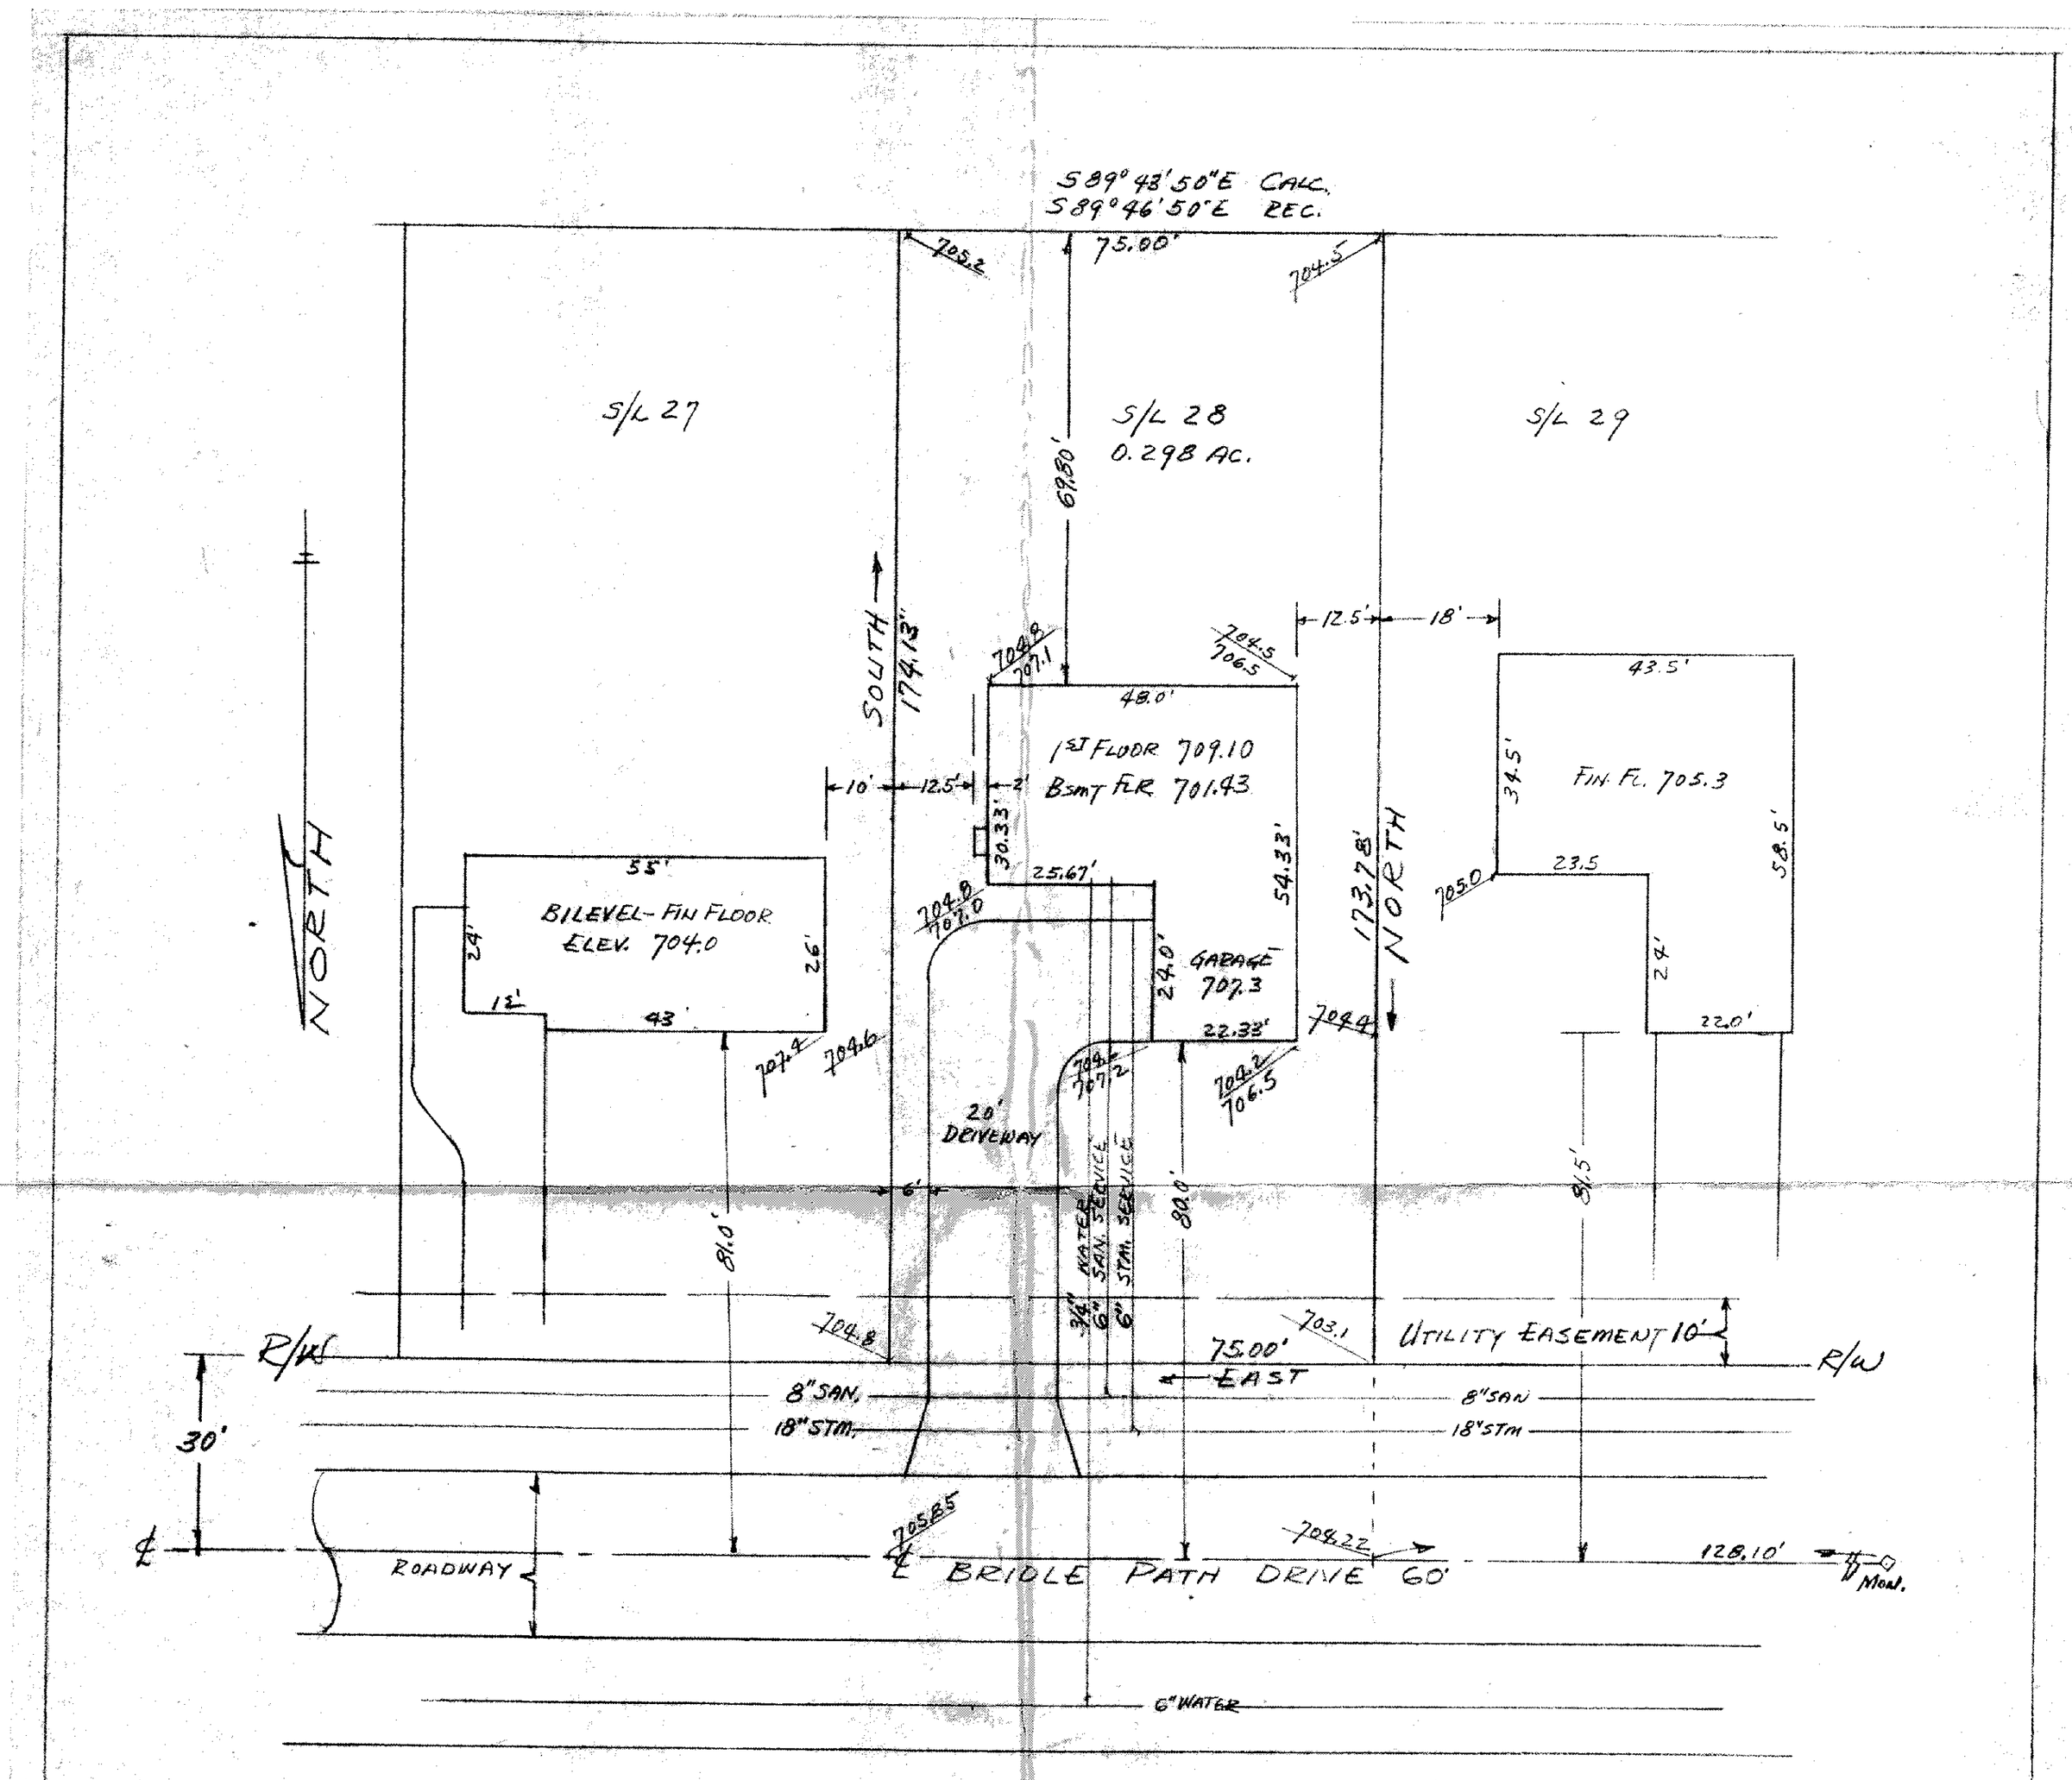

LEGEND:
EXIST. SPOT ELEV. 705.2
FINISH SPOT ELEV 707.0
PINS FO. OR SET AT ALL CORNERS

TOPOGRAPHIC SURVEY & IMPROVEMENT PLAN
FOR THOMAS & REBECCA PECK
BEING SUBLOT 28 IN THE SIERRA SUBDIVISION OF
PART OF ORIGINAL PAINESVILLE TOWNSHIP LOT 30, TRACT 1
TOWNSHIP OF PAINESVILLE, COUNTY OF LAKE & STATE OF OHIO
SCALE 1" = 20'

JUNE 12, 1989

Pat Salango
PAT SALANGO, REG SURV. No 4504
6051 CATALANO DRIVE
MAYFIELD HTS. OHIO 44124

STATE OF OHIO
PAT SALANGO 4504
REGISTERED SURVEYOR

This Permit Expires
JULY 21, 1990
PAINESVILLE TOWNSHIP
ZONING APPROVED
#7292
R.M. Haber
Deputy Zoning Inspector
7/21/89