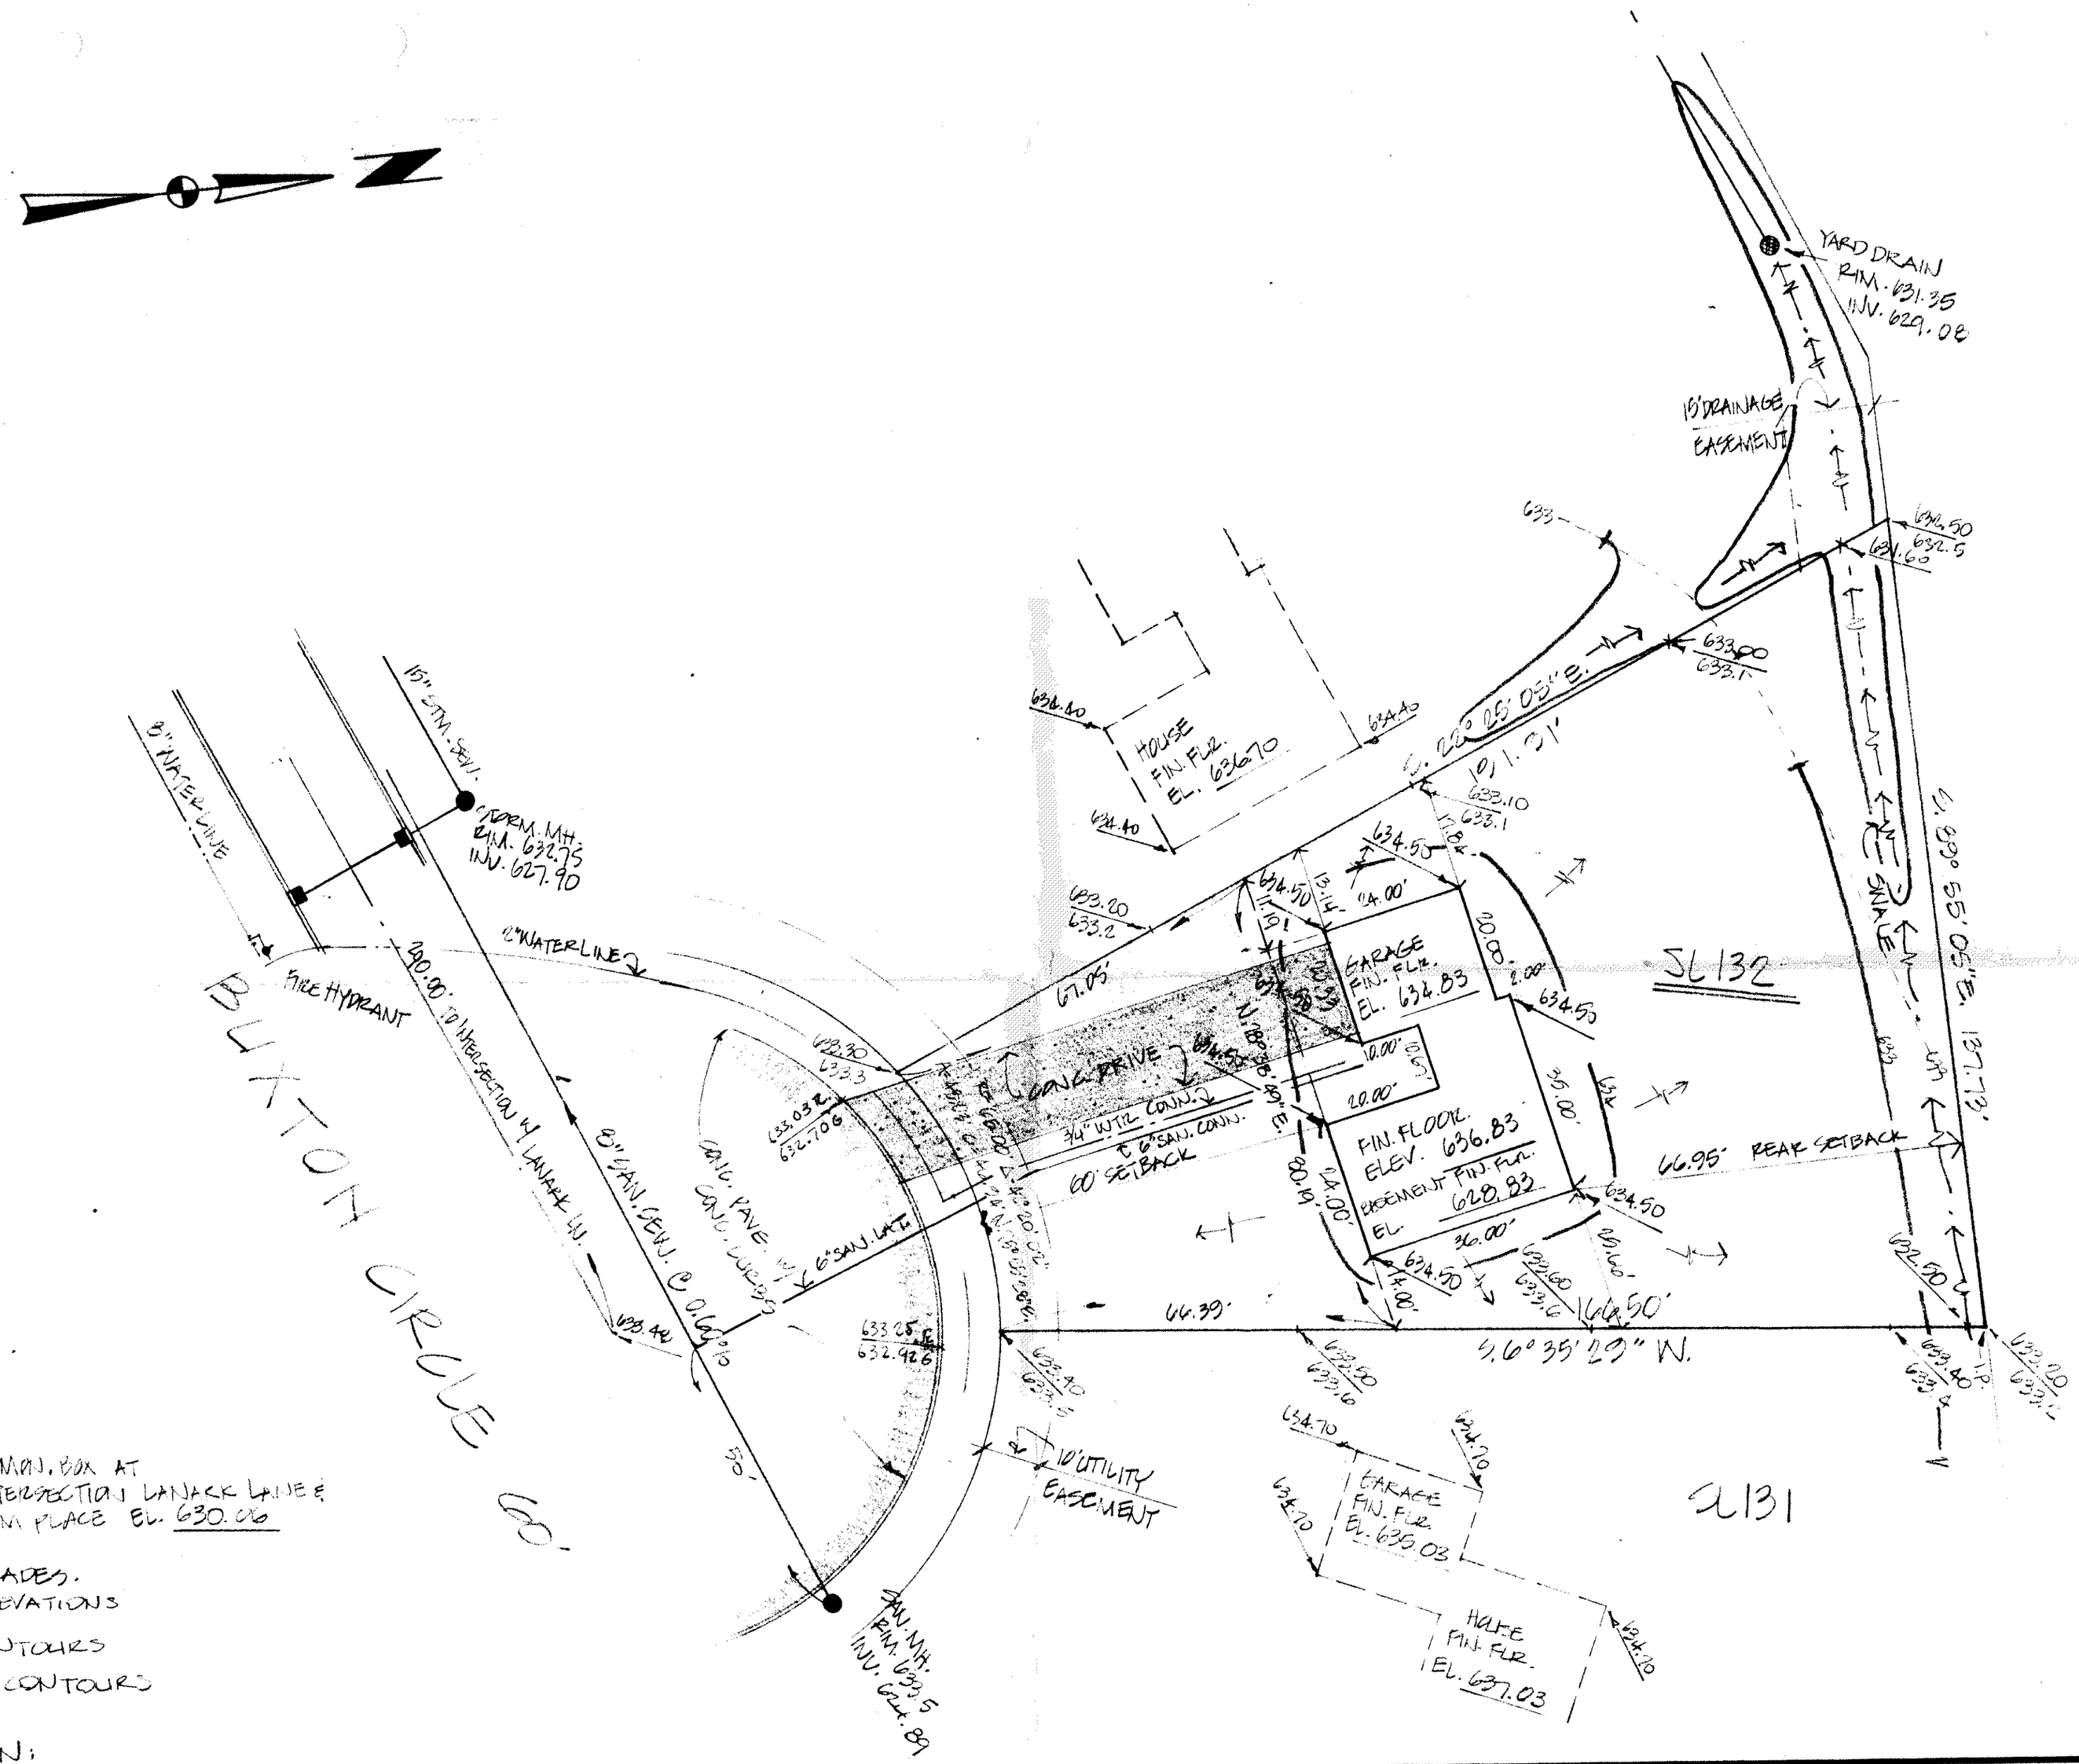

This Permit Expires
4/7/93
PAINESVILLE TOWNSHIP
ZONING APPROVED
#8066 [signature]
Zoning Inspector

BENCH MARK: TOP OF MON. BOX AT ℄-℄ INTERSECTION LANARK LANE & WICKHAM PLACE EL. 630.06

637.00 PROPOSED GRADES.
637.0 EXISTING ELEVATIONS
-- 632 -- EXISTING CONTOURS
-+- 637 -+- PROPOSED CONTOURS

CERTIFICATION:

I HEREBY CERTIFY THAT THIS PLAT WAS PREPARED BY ME, AND IS CORRECT TO THE BEST OF MY KNOWLEDGE AND BELIEF.

BY: Timothy P. Hadden
TIMOTHY P. HADDEN, P.S. NO. 6786

Grading Plan Approved
as shown and/or
THOMAS P. GIL
Lake County Eng.
By GJH Date 4/7/92

SITE PLAN FOR: EDWARD H. TRESGER, INC.
8100 DEEPWOOD BLVD., MENTOR, OHIO 44060
BEING SUBLOT NO. 132 IN THE PINES SUBDIVISION PHASE III-B IN PAINESVILLE TOWNSHIP, OH.

DATE
SCALE
DRAWN BY
CH'K'D BY
F.B.# PG.

CT Consultants, Inc.
Engineers • Architects • Planners
Willoughby • Mentor • Columbus • Lorain • North Canton • Steubenville

SHEET 1 OF 1
CONTRACT NO. 89-478