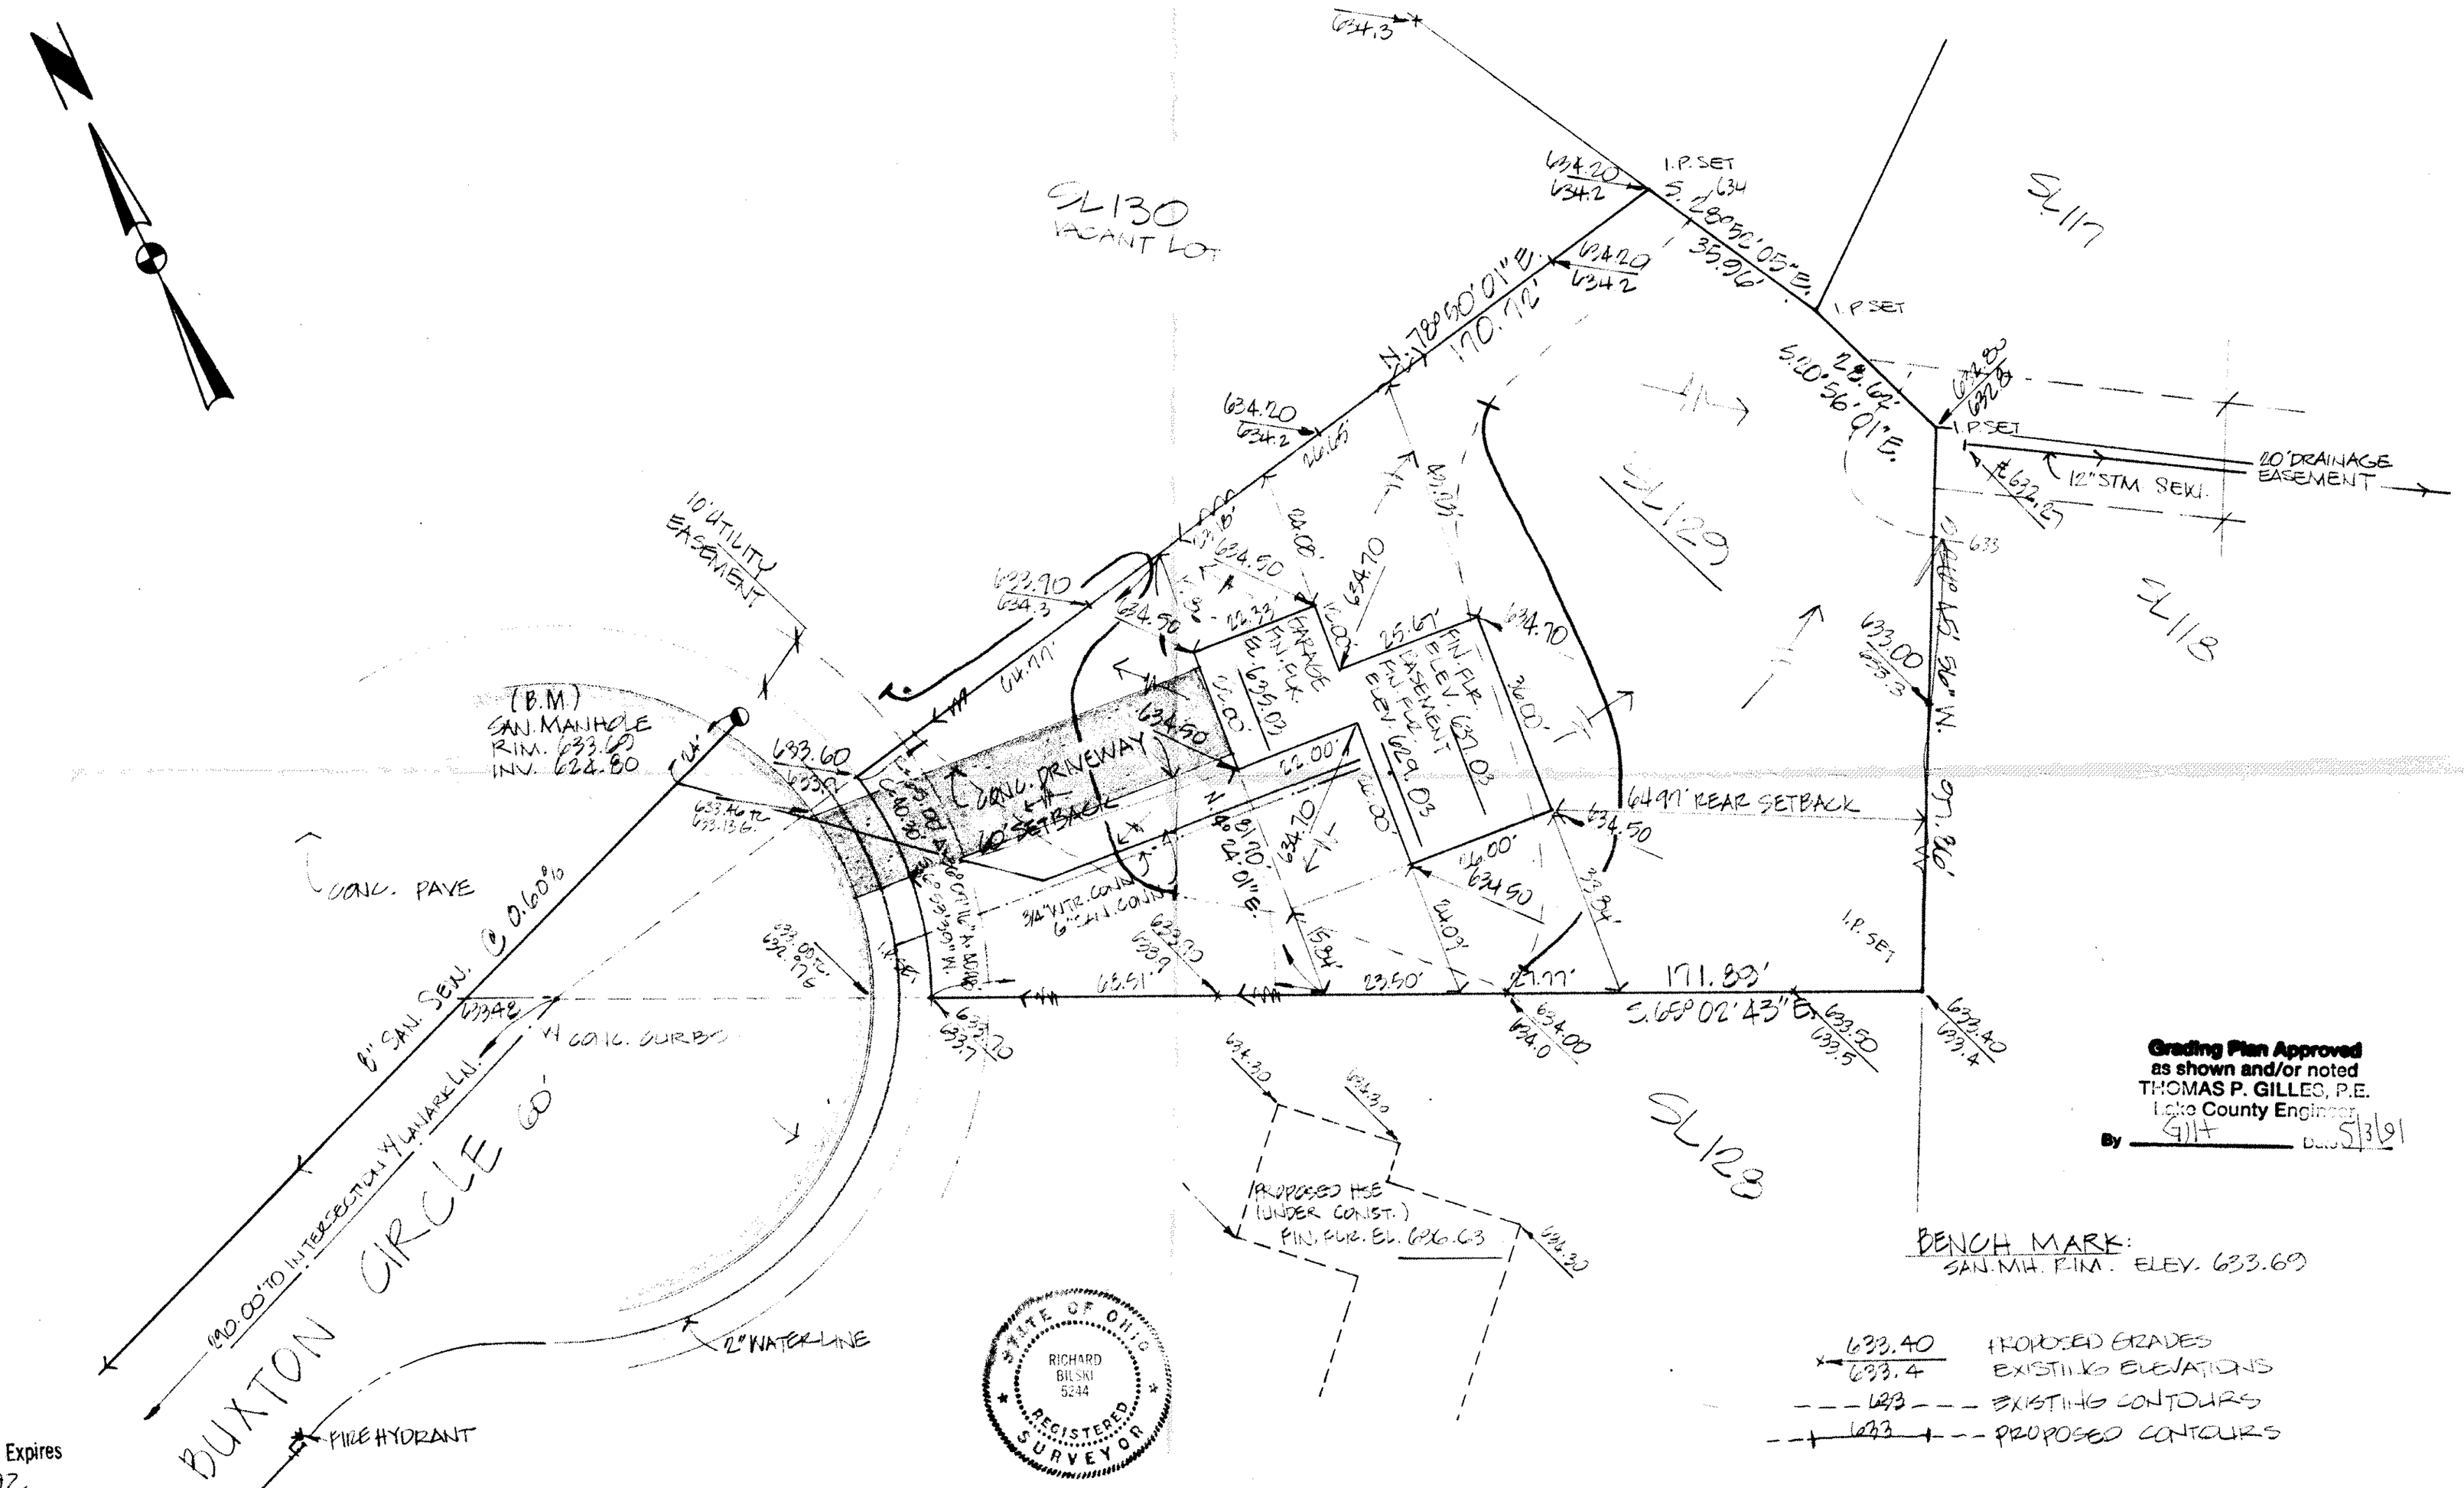

Grading Plan Approved
as shown and/or noted
THOMAS P. GILLES, P.E.
Lake County Engineer
By GJH Date 5/3/91

BENCH MARK:
SAN. MH. RIM. ELEV. 633.69

633.40 / 633.4 — PROPOSED GRADES / EXISTING ELEVATIONS
633 — EXISTING CONTOURS
633 — PROPOSED CONTOURS

This Permit Expires
5/2/92
PAINESVILLE TOWNSHIP
ZONING APPROVED
#7778 DRust
Zoning Inspector

CERTIFICATION:

I HEREBY CERTIFY WAS PREPARED BY ME, AND IS CORRECT TO THE BEST OF MY KNOWLEDGE AND BELIEF.

BY: Richard Bilski
REG. SURVEYOR NO. 5244

SITE PLAN FOR: EDWARD H. TRESGER, INC.
8100 DEEPWOOD BLVD. MENTOR, OHIO 44060
BEING SUBLOT NO. 129 IN THE PINES SUBDIVISION PHASE III-B IN PAINESVILLE TWP. OHIO.

DATE APRIL 24, 1991
SCALE 1"=20'
DRAWN BY CB
CH'K'D BY
F.B.# 707 PG. 91

CT Consultants, Inc.
Engineers • Architects • Planners
Willoughby • Mentor • Columbus • Lorain • North Canton • Steubenville

SHEET 1 OF 1
CONTRACT NO. 89-478