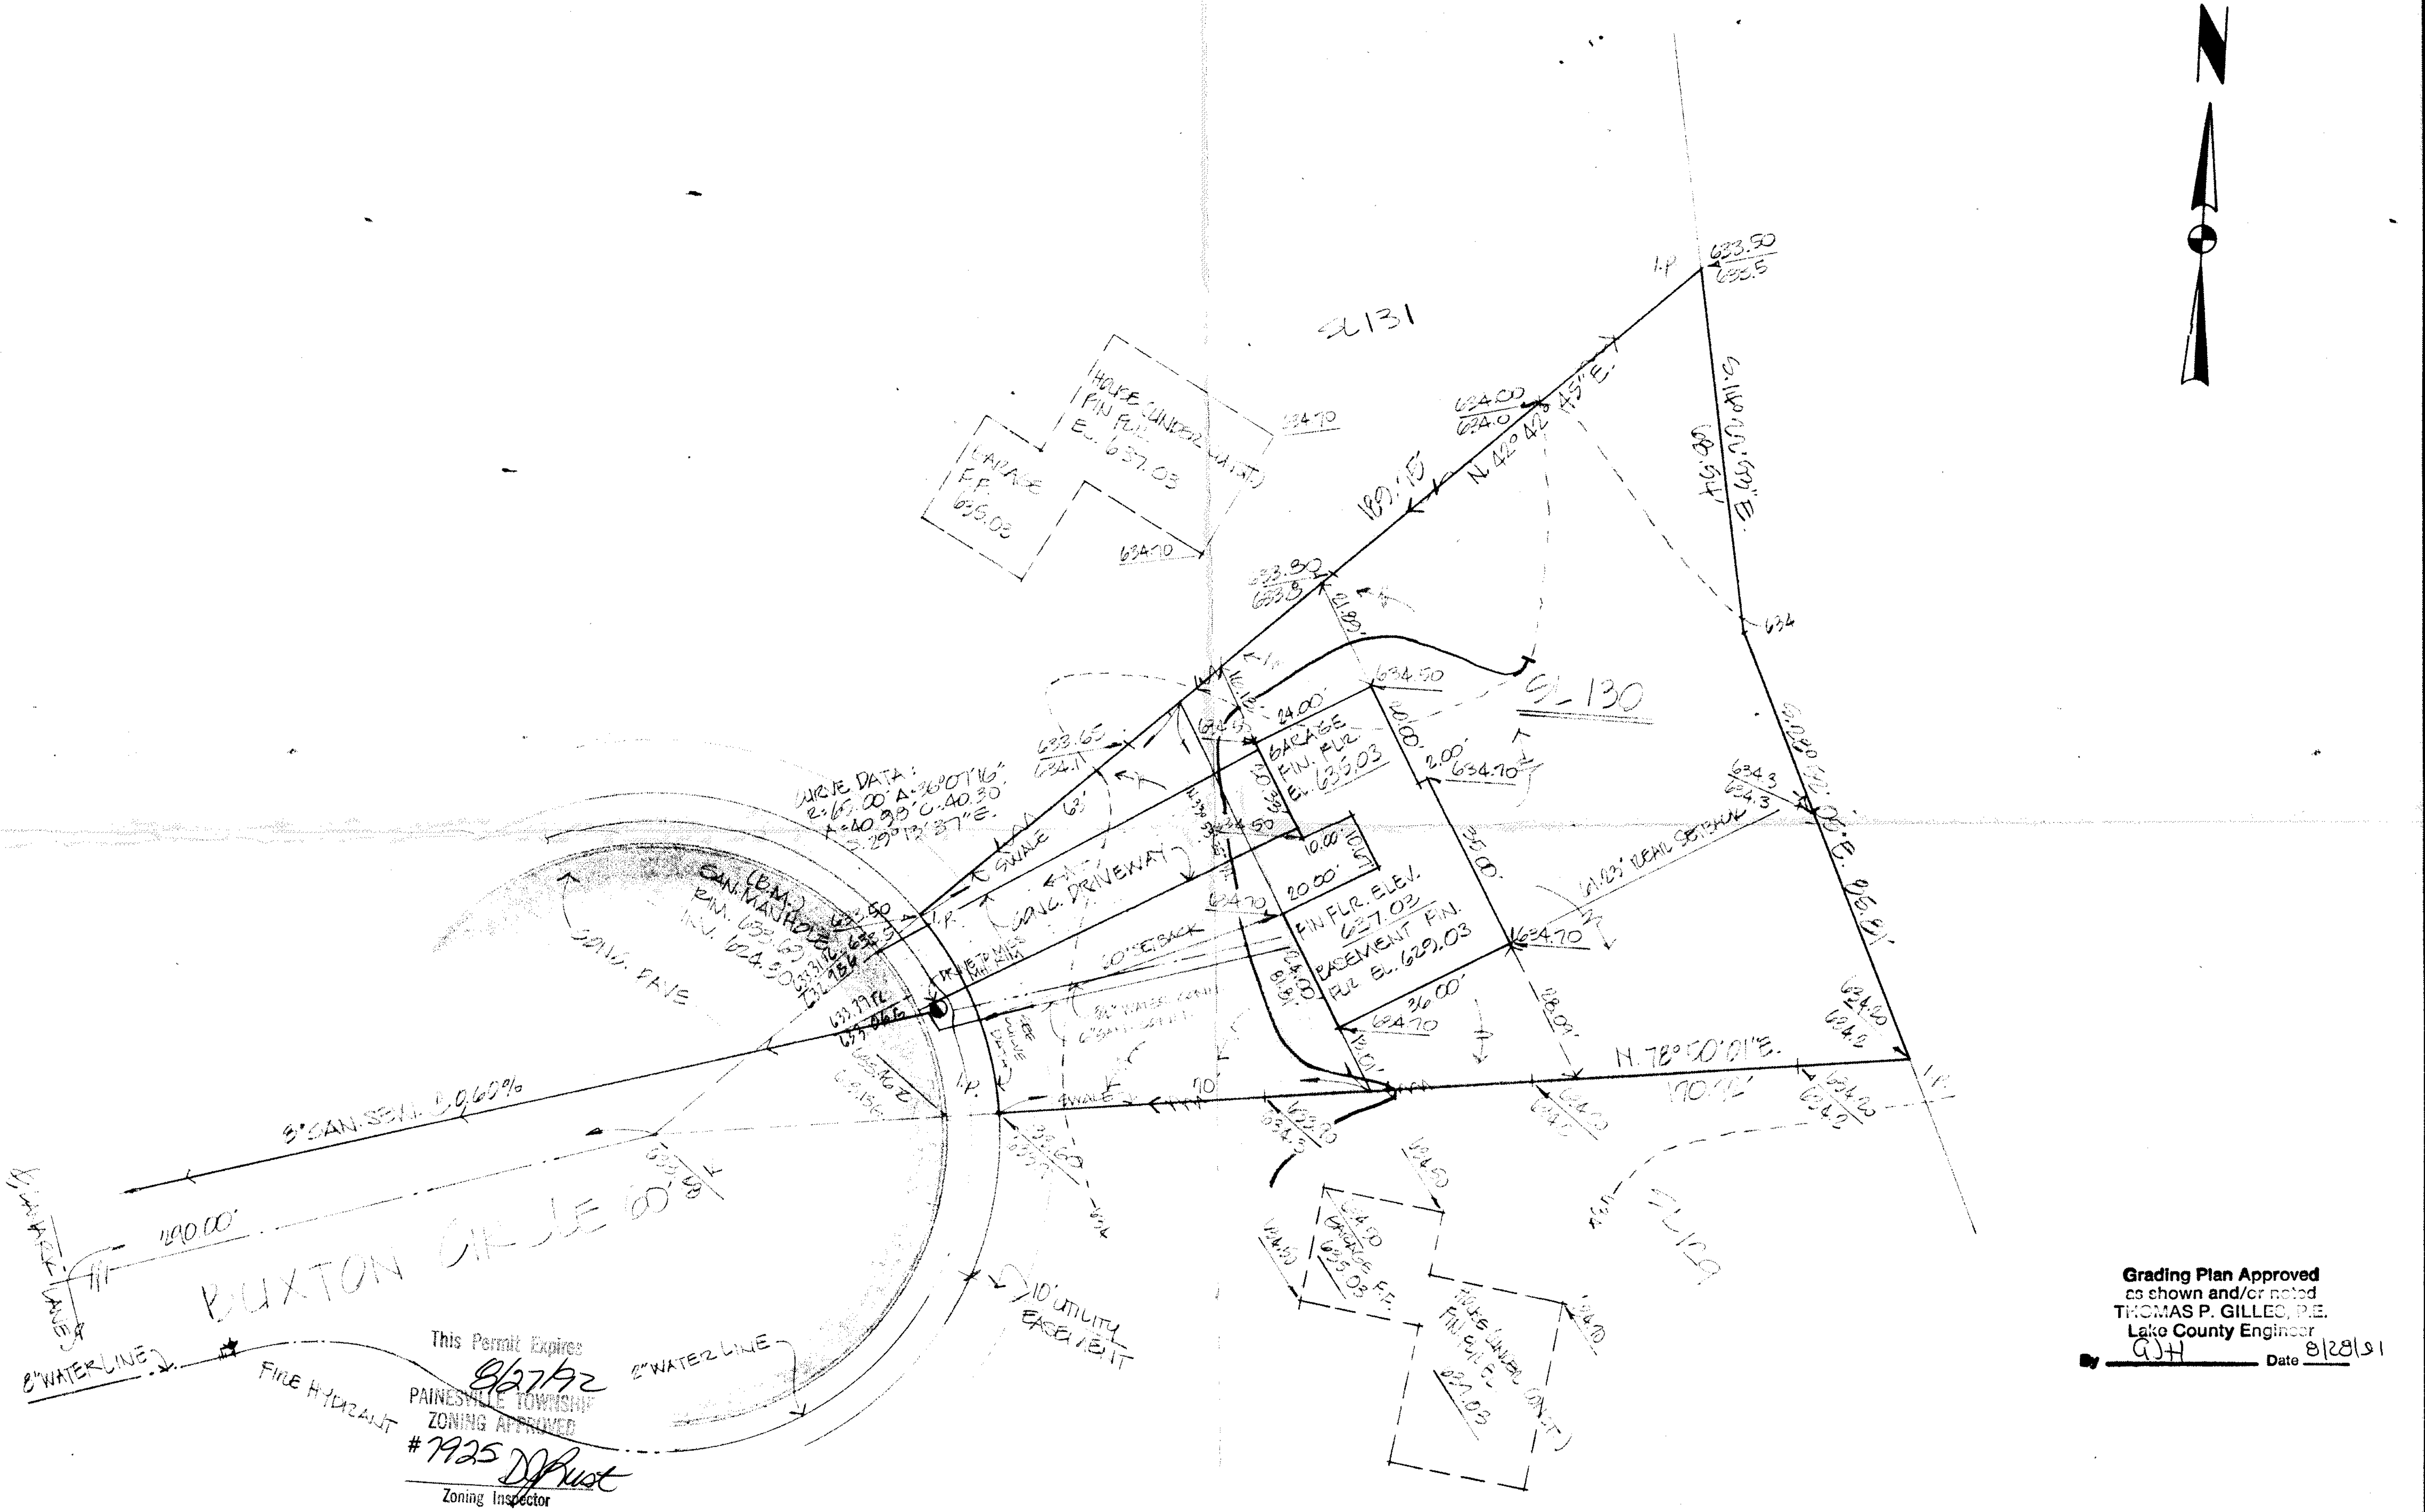

This Permit Expires 8/27/92
PAINESVILLE TOWNSHIP
ZONING APPROVED
#7925 DJRust
Zoning Inspector

Grading Plan Approved
as shown and/or noted
THOMAS P. GILLES, P.E.
Lake County Engineer
By GJH Date 8/28/91

LEGEND:

× 631.00 / 637.0 PROPOSED GRADES / EXISTING ELEVATIONS
- - 632 - - EXISTING CONTOURS
—— 622 —— PROPOSED CONTOURS

CERTIFICATION:

I HEREBY CERTIFY THIS PLAT WAS PREPARED BY ME, AND IS CORRECT TO THE BEST OF MY KNOWLEDGE AND BELIEF.

BY:

SITE PLAN FOR: EDWARD H. TRESGER, INC.
8100 DEEPWOOD BLVD., MENTOR, OHIO 44060
BEING SUBLOT No. 130 IN THE PINES SUBDIVISION PHASE III-B IN PAINESVILLE TOWNSHIP, OHIO

DATE AUG. 20, 1991
SCALE 1"=20'
DRAWN BY DB
CH'K'D BY

CT Consultants, Inc.
Engineers · Architects · Planners
Willoughby · Mentor · Columbus · Lorain · North Canton · Steubenville

SHEET 1 OF 1