OFFICE: 354-4100 RES.: 354-8908

Harry Jones, 102 River St. Grand River
354-9785

JOSEPH D. HADDEN

Registered Surveyor

130 E. JACKSON STREET
PAINESVILLE, OHIO 44077

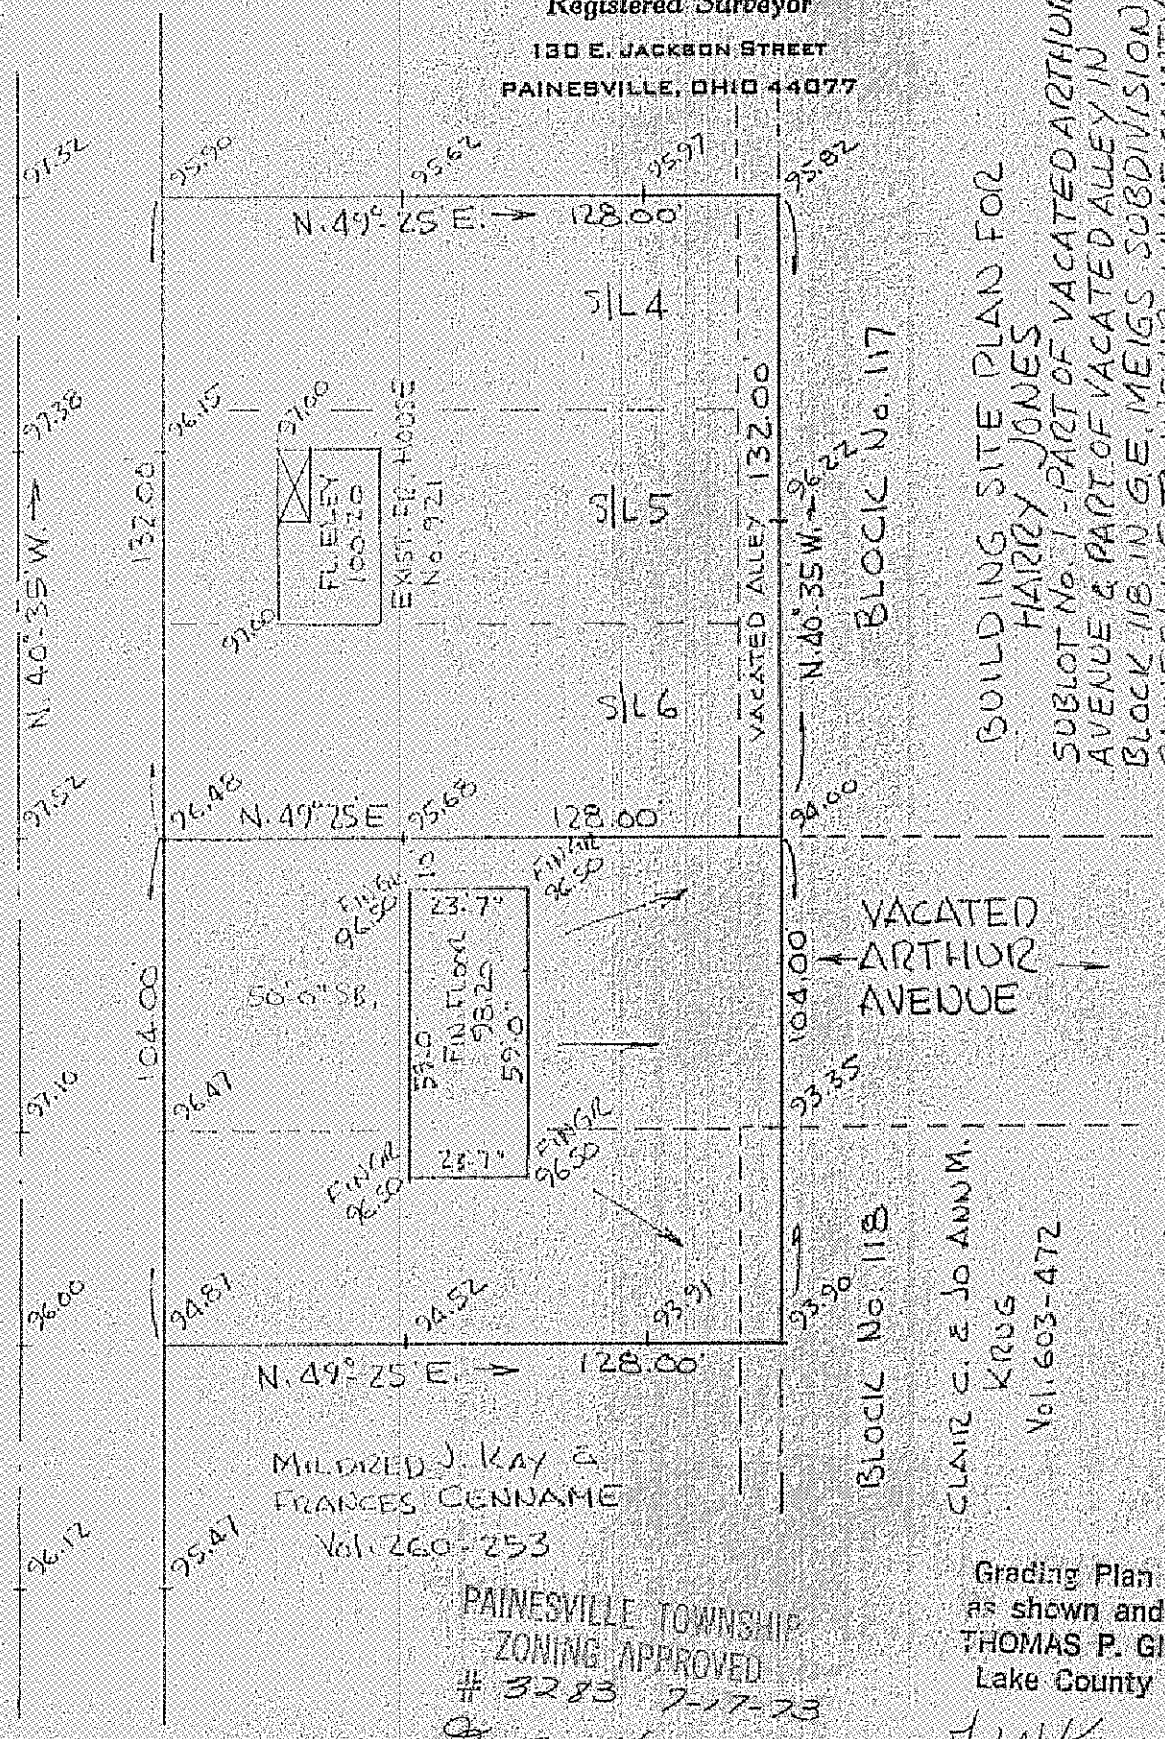

BUILDING SITE PLAN FOR
HARRY JONES
SUBLOT No. 1 - PART OF VACATED ARTHUR AVENUE & PART OF VACATED ALLEY IN BLOCK 118 IN G.E. MEIGS SUBDIVISION
PAINESVILLE TOWNSHIP - LAKE COUNTY
Scale 1" = 40'
Joseph D. Hadden - Reg. Surveyor
July 10, 1973

PAINESVILLE TOWNSHIP
ZONING APPROVED
3283 7-17-73
J. A. Henderson
Zoning Inspector

Grading Plan Approved
as shown and/or noted
THOMAS P. GILLES, P.E.
Lake County Engineer

By JWK Date 17 July 73