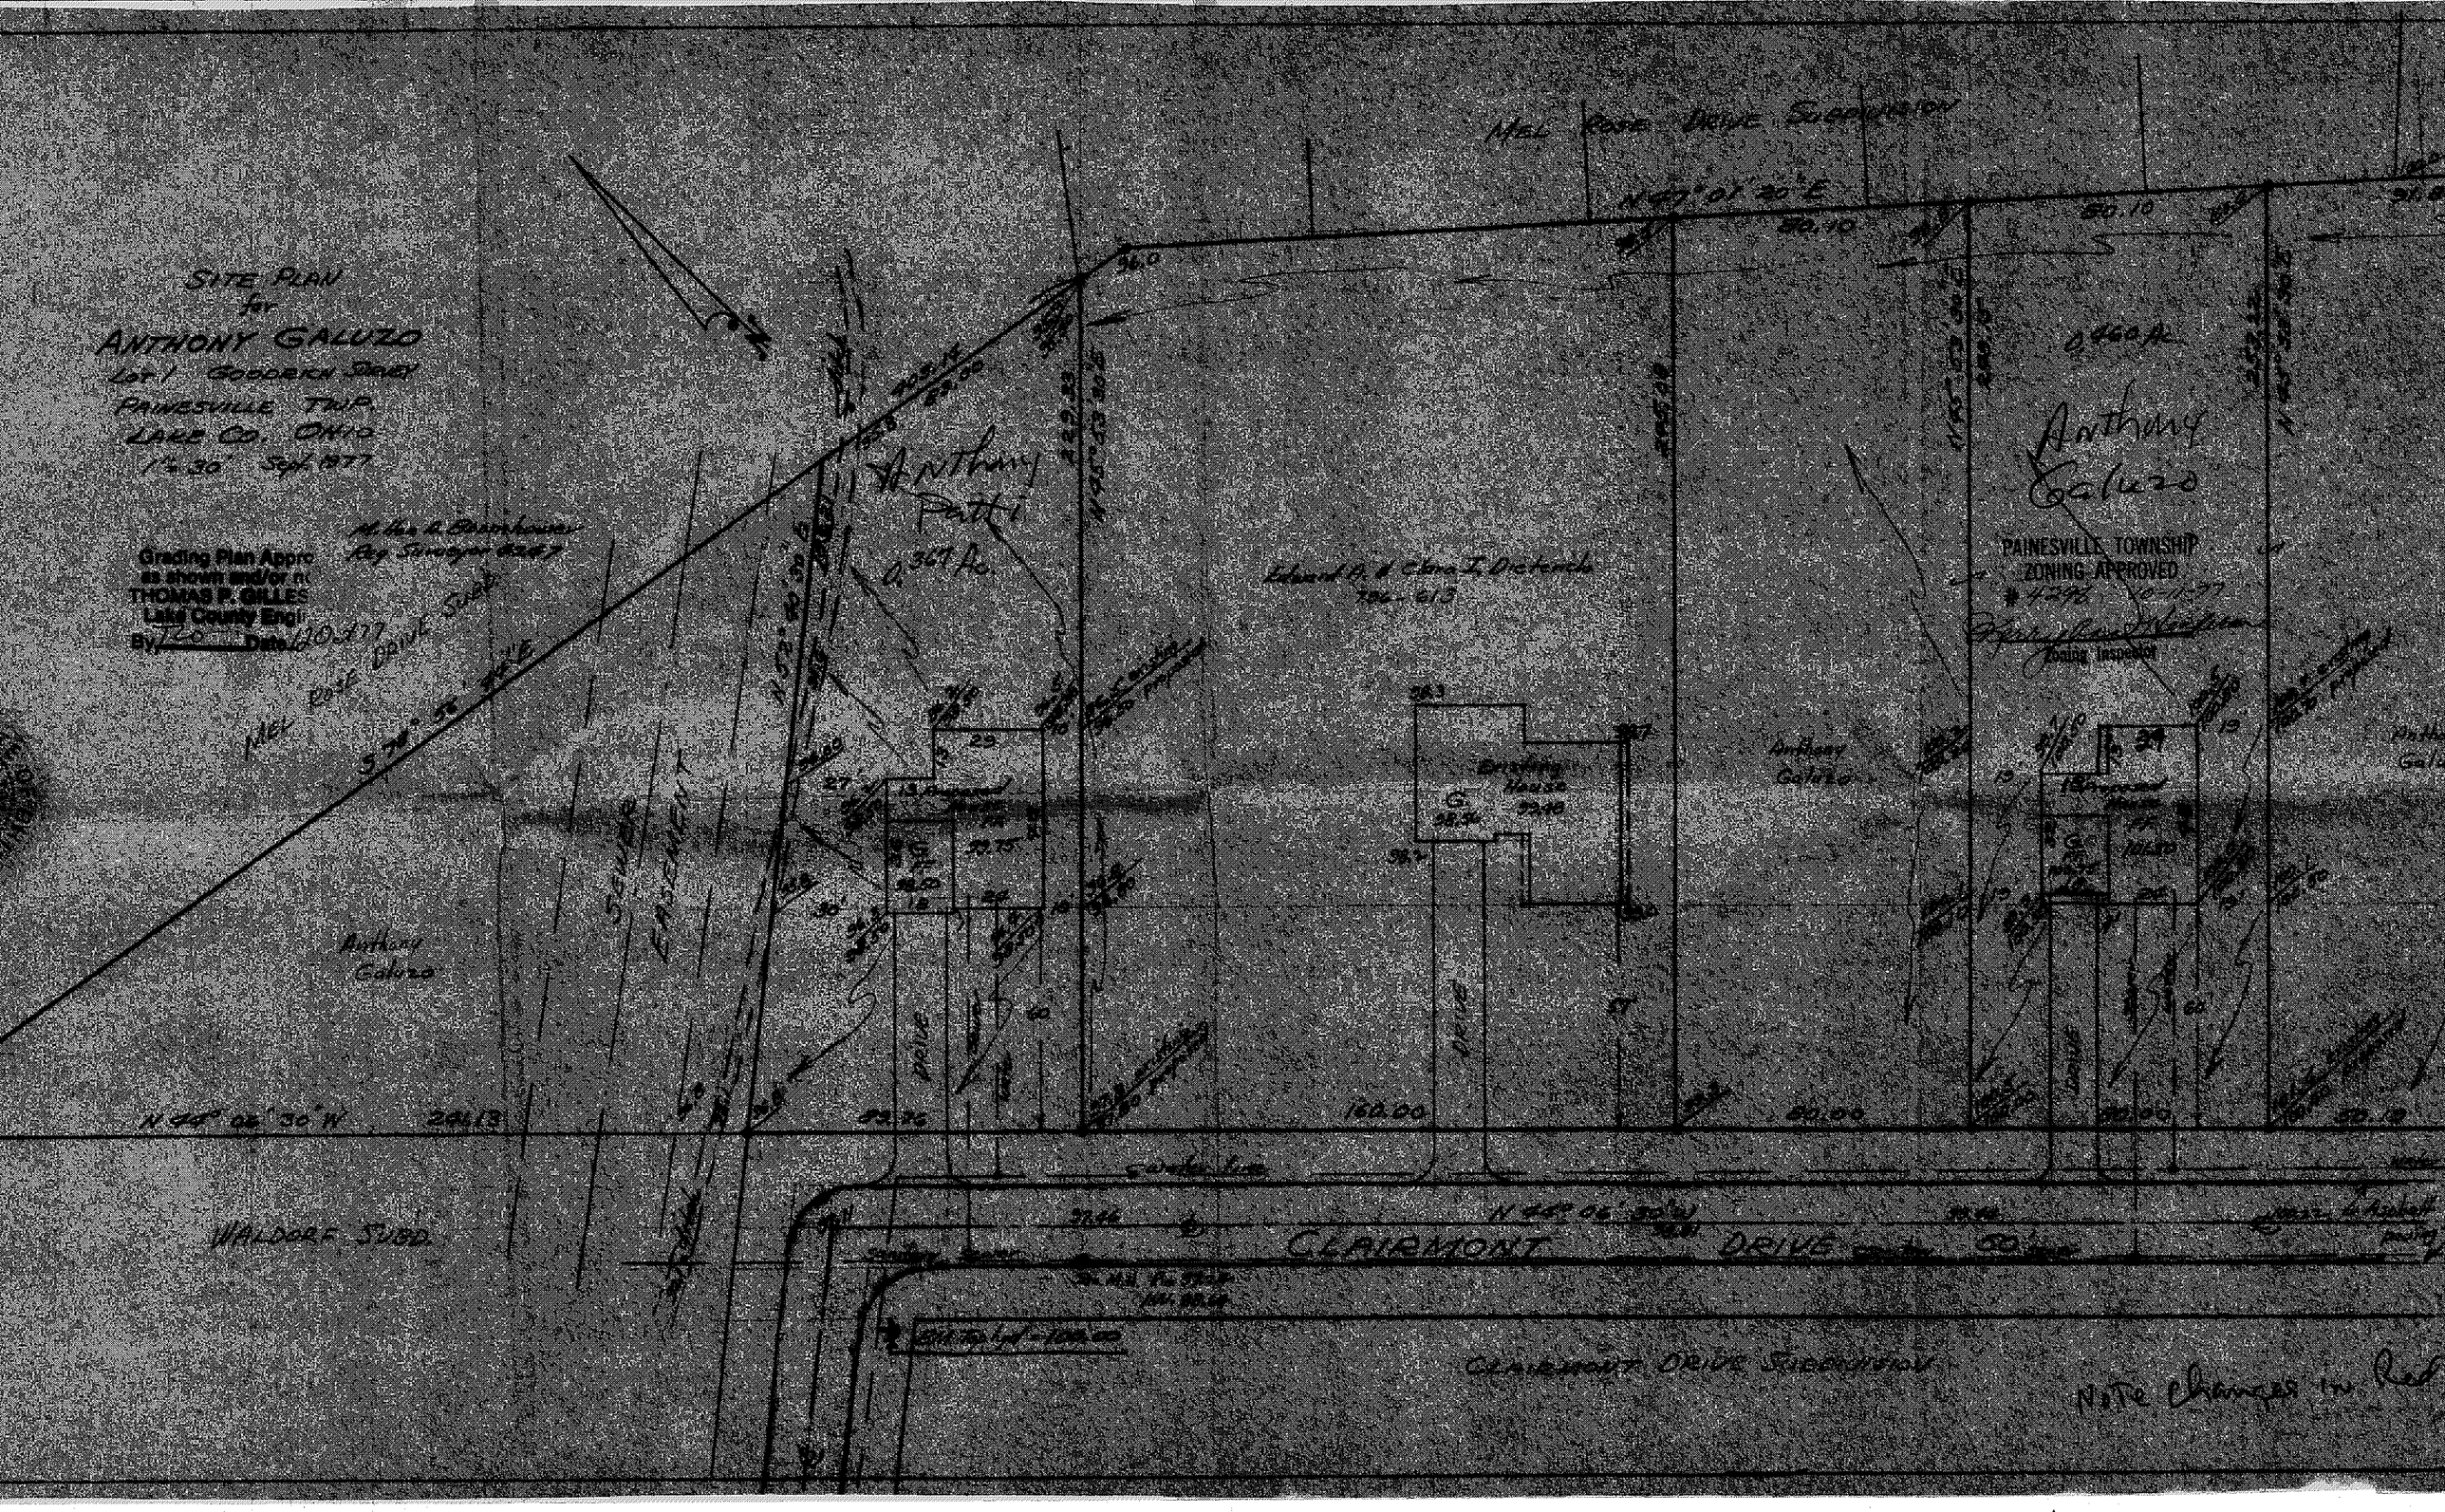

SITE PLAN
for
ANTHONY GALUZO
LOT 1 GOODRICH SURVEY
PAINESVILLE TWP.
LAKE CO. OHIO
1" = 30' Sept 1977
Grading Plan Appro
as shown and/or n
THOMAS P. GILLES
Lake County Engi
By Date 10-2-77
MEL ROSE DRIVE SUBD
MEL ROSE DRIVE SUBDIVISION
N 47° 01' 20" E
Anthony Patti
0.367 Ac.
Anthony Galuzo
0.460 Ac.
PAINESVILLE TOWNSHIP
ZONING APPROVED
Zoning Inspector
Edward A. & Clara I. Dietrich
Existing House
Anthony Galuzo
SEWER EASEMENT
DRIVE
N 44° 06' 30" W
WALDORF SUBD.
CLAIRMONT DRIVE
CLAIRMONT DRIVE SUBDIVISION
Note changes in Red