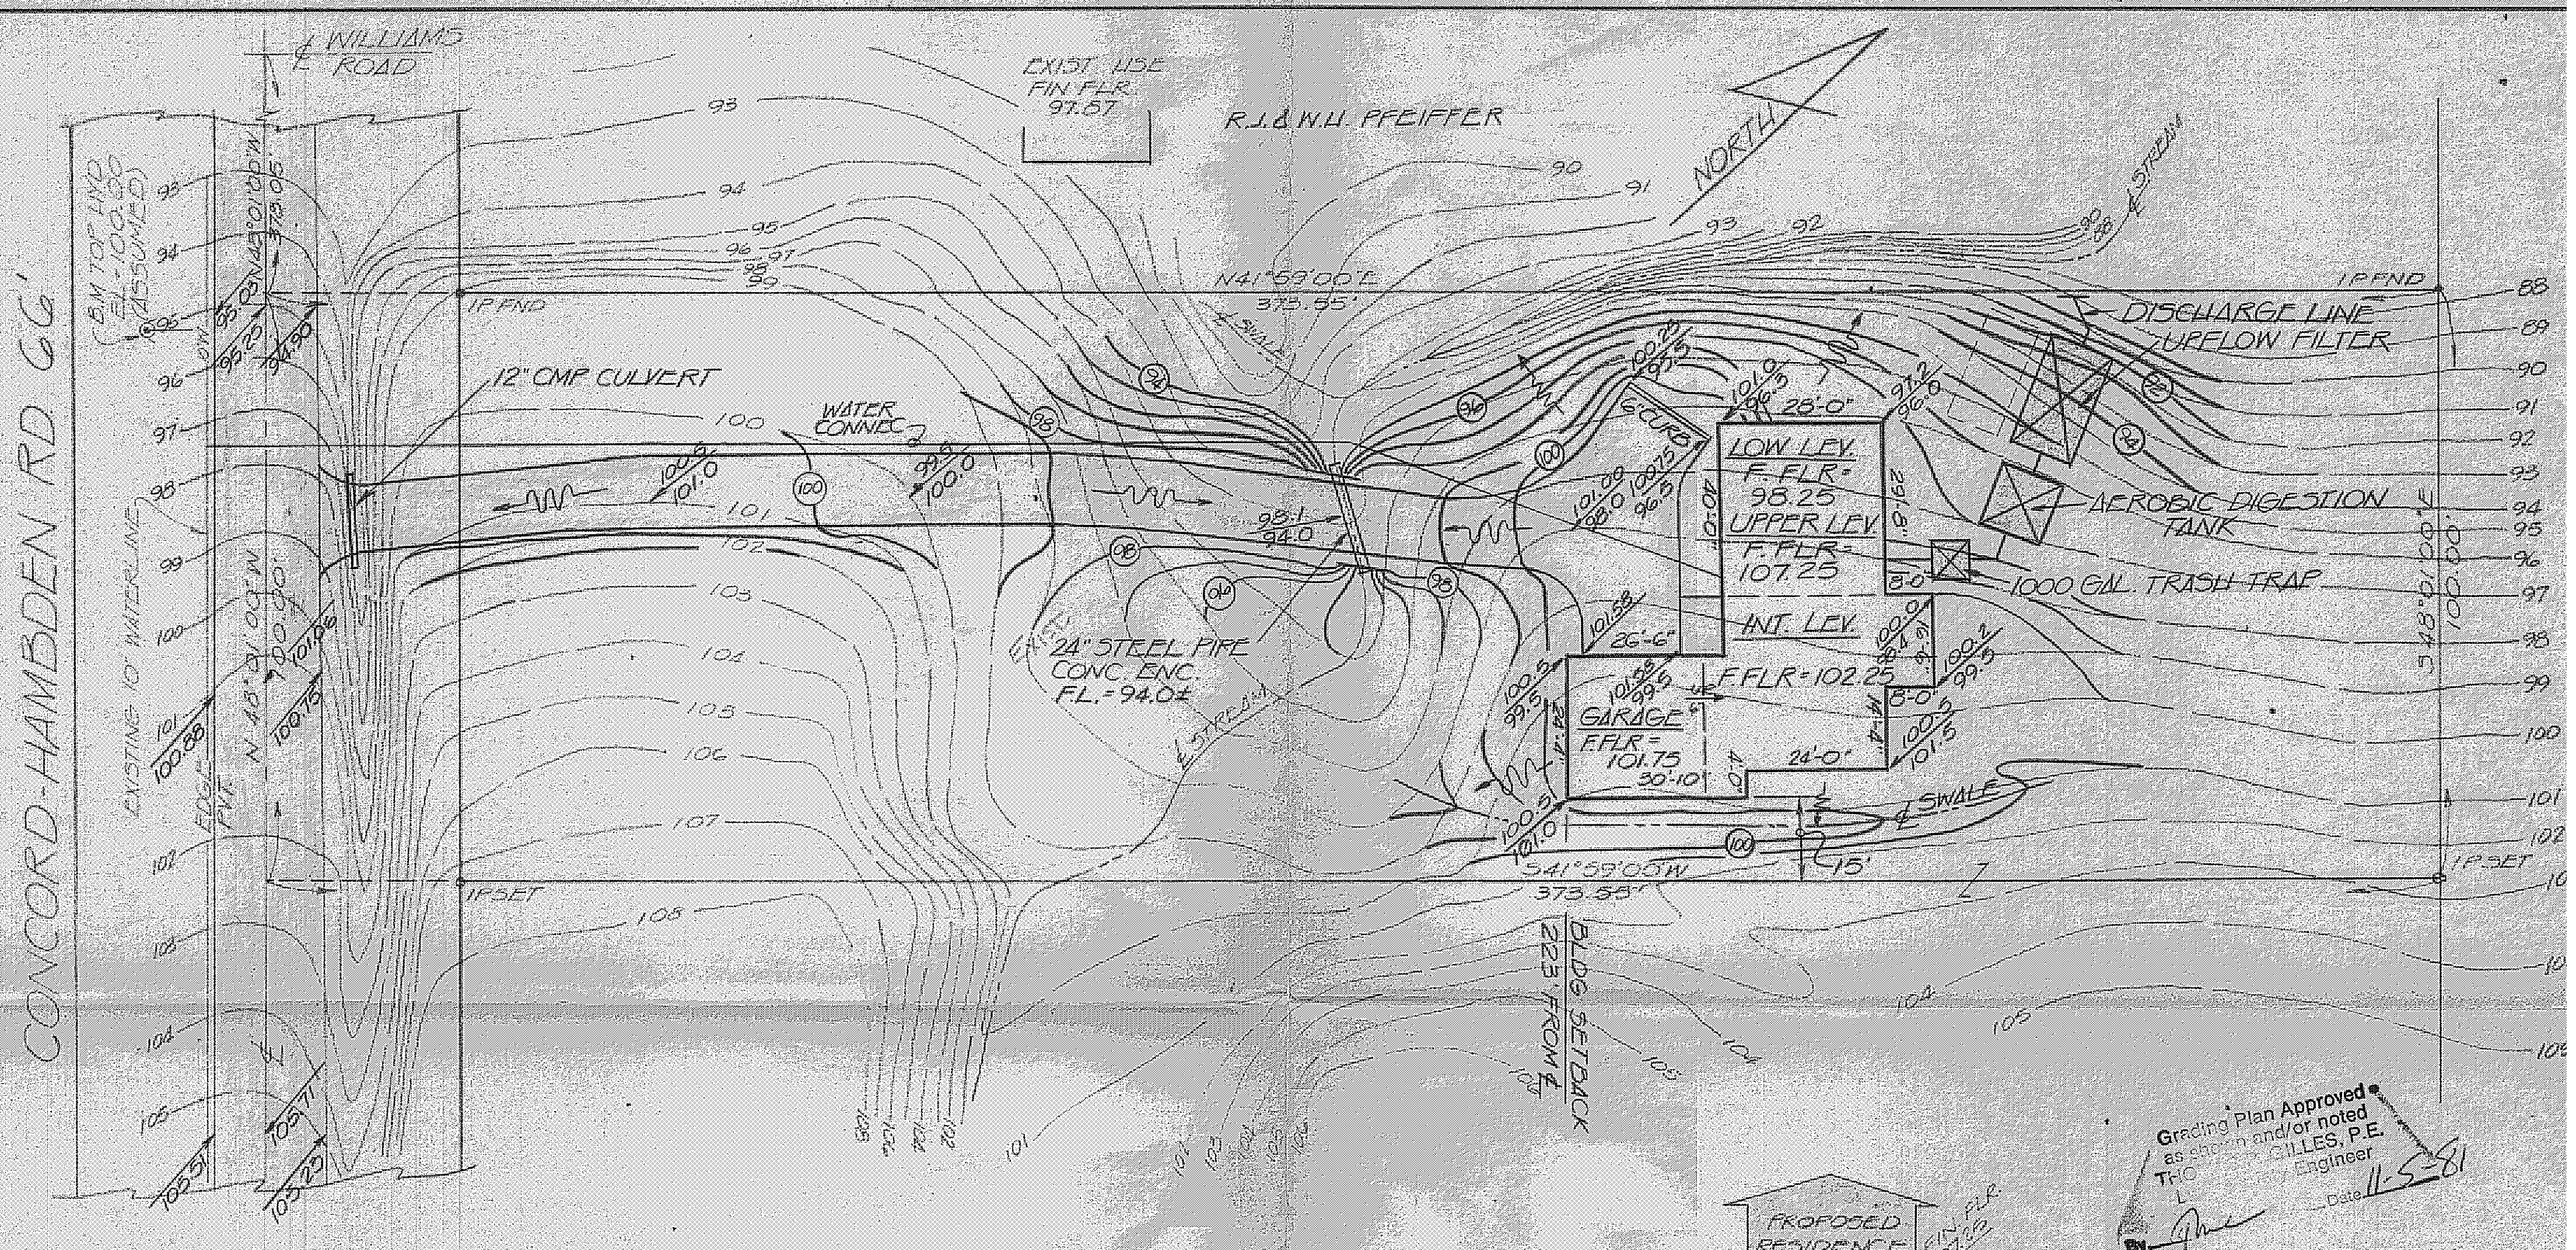

NOTES

1. PROPOSED / EXISTING — GROUND GRADES
2. — — 100 — — EXISTING GRND. GRADES
3. —— (100) —— PROPOSED GRND. GRADES
4. —— ~~~ —— DENOTES OVERLAND DRAINAGE
5. FINAL SIZE & LOCATION OF SEWERAGE SYSTEM TO BE DETERMINED BY THE LAKE CO. HEALTH DEPT. FOR INFO CALL MR. MUNNINGS @ 352-0766
6. B.M. TOP HYD. EL 100.00 (ASSUMED)

PROFILE OF SEWERAGE SYSTEM
N.T.S.

ZONING PERMIT #4428
ISSUED 11-4-81

SUBJECT TO APPROVAL BY:
Lake County Sanitary Eng. ☐
Lake County Eng. Dept. ☒
Lake County Planning Comm. ☐
Lake County Bldg. Dept. ☒
Terry L. Marano

ADDRESS: 12045 CONCORD HAMBDEN
PAINESVILLE, O. 44077

PART OF LOTS 7 & 10, TRACT 1
CONCORD TWP.

TOPOGRAPHIC SURVEY
MATT LEHTONEN

SCALE: 1"=20'	APPROVED BY	DRAWN BY: PW
DATE: 4/29/81		

PHILLIP W. SHROUT
REG. SURVEYOR Nº 6187

DRAWING NUMBER

NE POST 16AB-15E