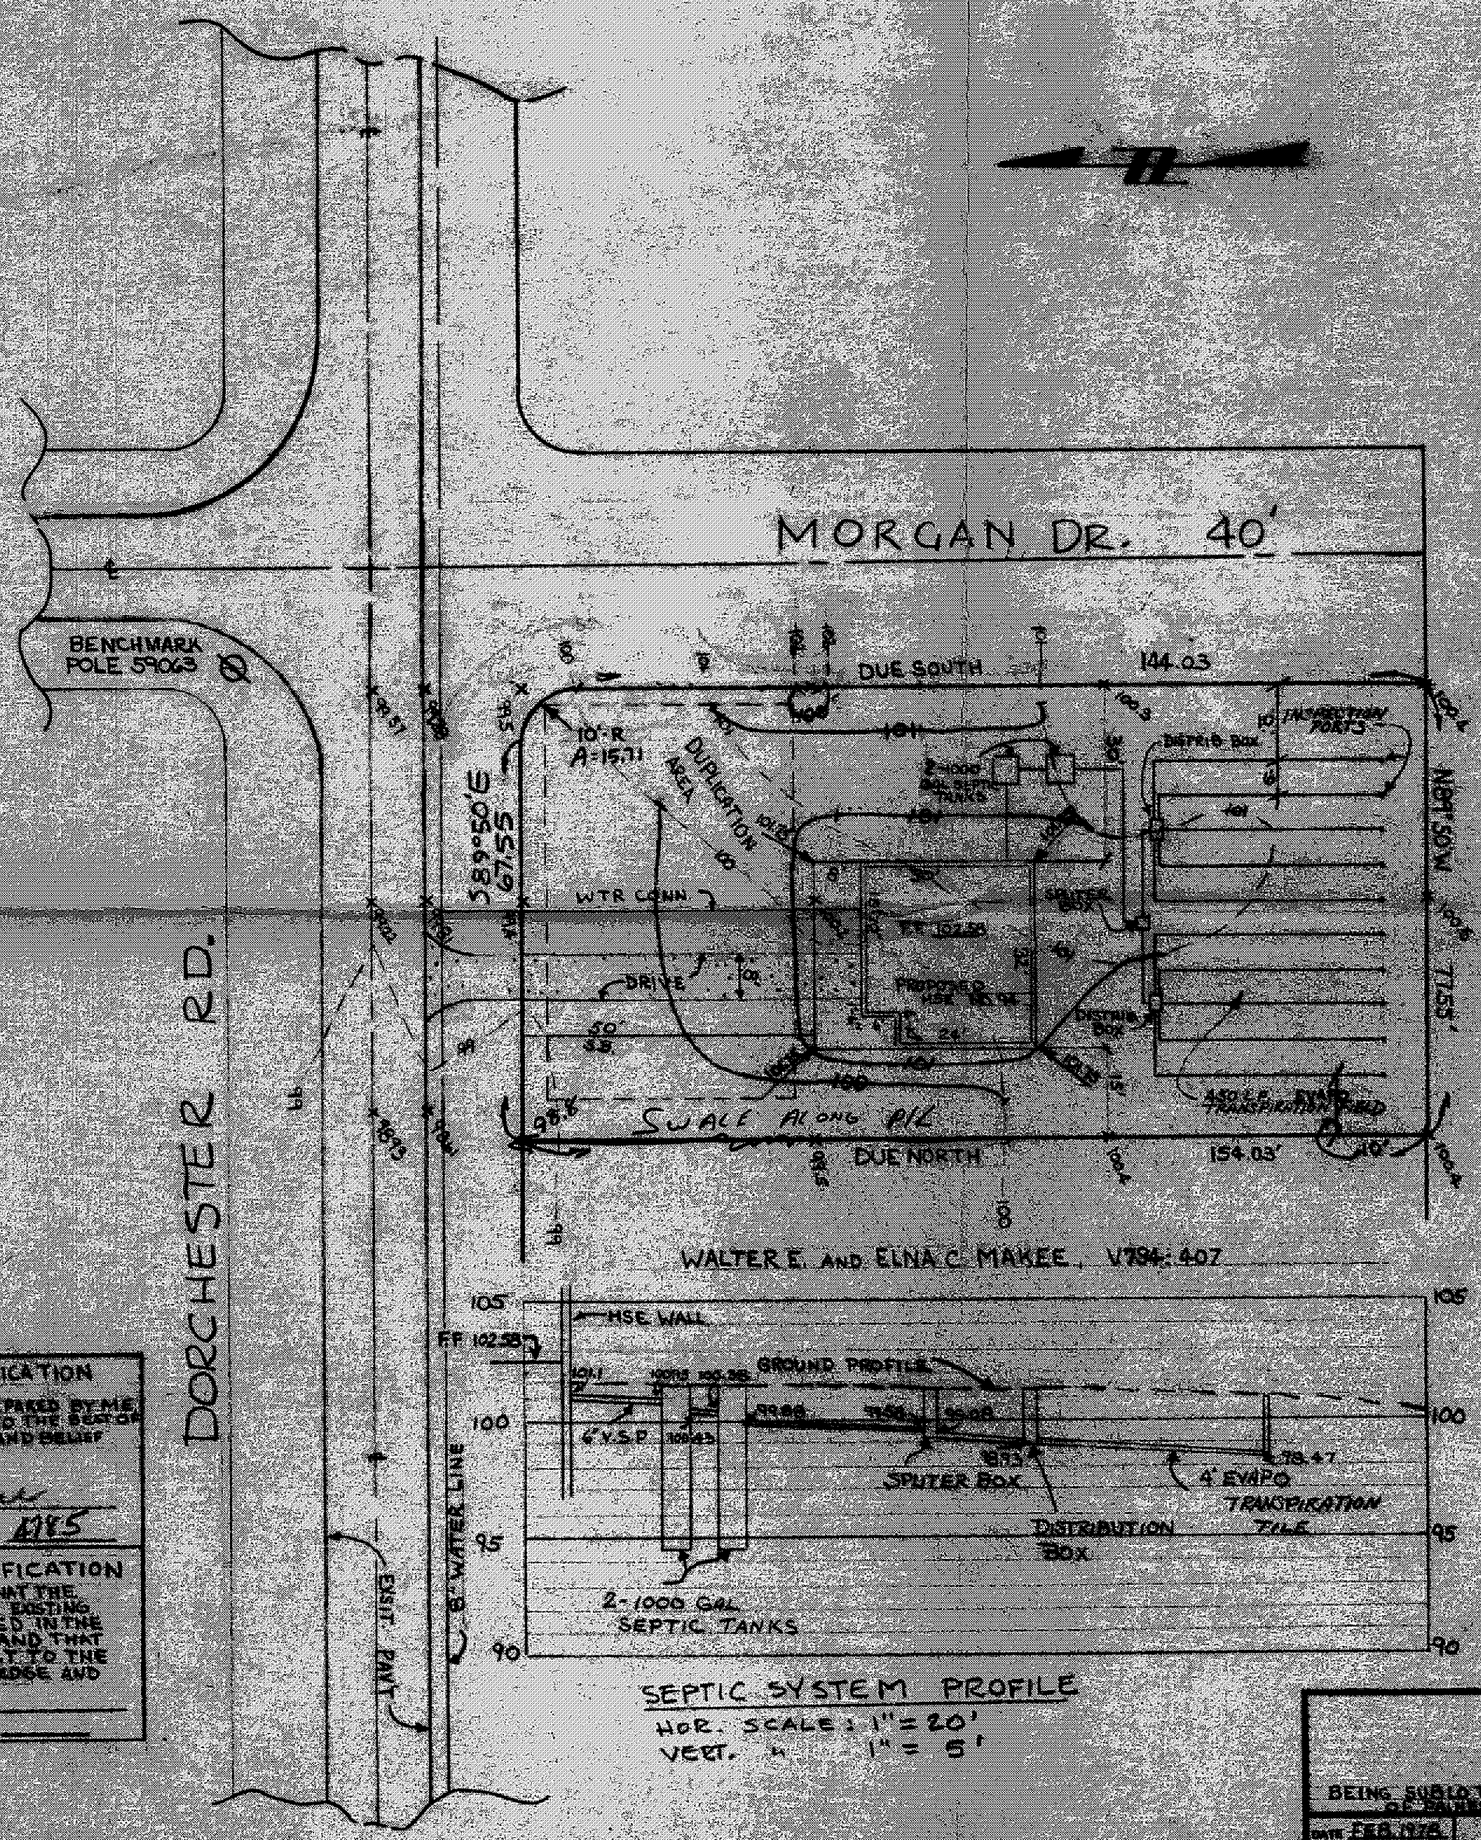

SEPTIC SYSTEM PROFILE
HOR. SCALE: 1" = 20'
VERT. " 1" = 5'

PAINESVILLE TOWNSHIP
ZONING APPROVED
#4362 3-14-78
Zoning Inspector

TRENCH DETAIL

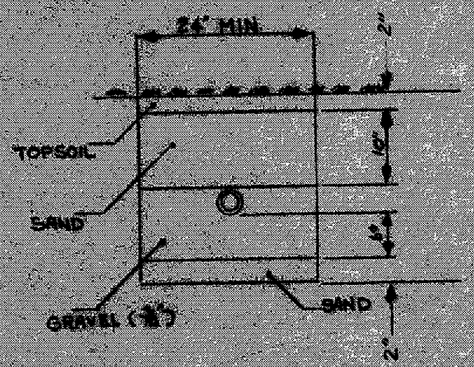

Grading Plan Approved
as shown and/or noted
THOMAS P. GILLES, P.E.
Lake County Engineer
By _____ Date 17 Mar 78

NOTE: UNDERLINED ELEVATIONS INDICATE PROPOSED GRADES
BENCHMARK: NAIL IN POLE #595063 ELEV. 100.00 (ASSUME

DESIGN CERTIFICATION
THIS PLAT WAS PREPARED BY ME AND IS CORRECT TO THE BEST OF MY KNOWLEDGE AND BELIEF
REG. SURVEYOR NO. 4785

AS BUILT CERTIFICATION
I HEREBY CERTIFY THAT THE CIRCLED GRADES ARE EXISTING FINISH GRADES CHECKED IN THE FIELD ON _____ AND THAT SURVEY IS CORRECT TO THE BEST OF MY KNOWLEDGE AND BELIEF
REG. SURVEYOR NO. _____

GRADING PLAN
FOR
SHEILA VONDENBERG
BEING SUBLOT 18, IN A.B. BARTO SUBDIVISION, IN TRACT 1, LOT 30, IN THE TO
OF PAINESVILLE, COUNTY OF LAKE, STATE OF OHIO

DATE FEB. 1978
SCALE 1" = 20'
DRAWN BY KAL
CHK'D BY
F.B.P. 319 PG. 111

Colpetzer - Woods Consultants, Inc.
CONSULTING ENGINEERS AND SURVEYORS
PAINESVILLE, OHIO 44077

SHEET 1
CONTR 78