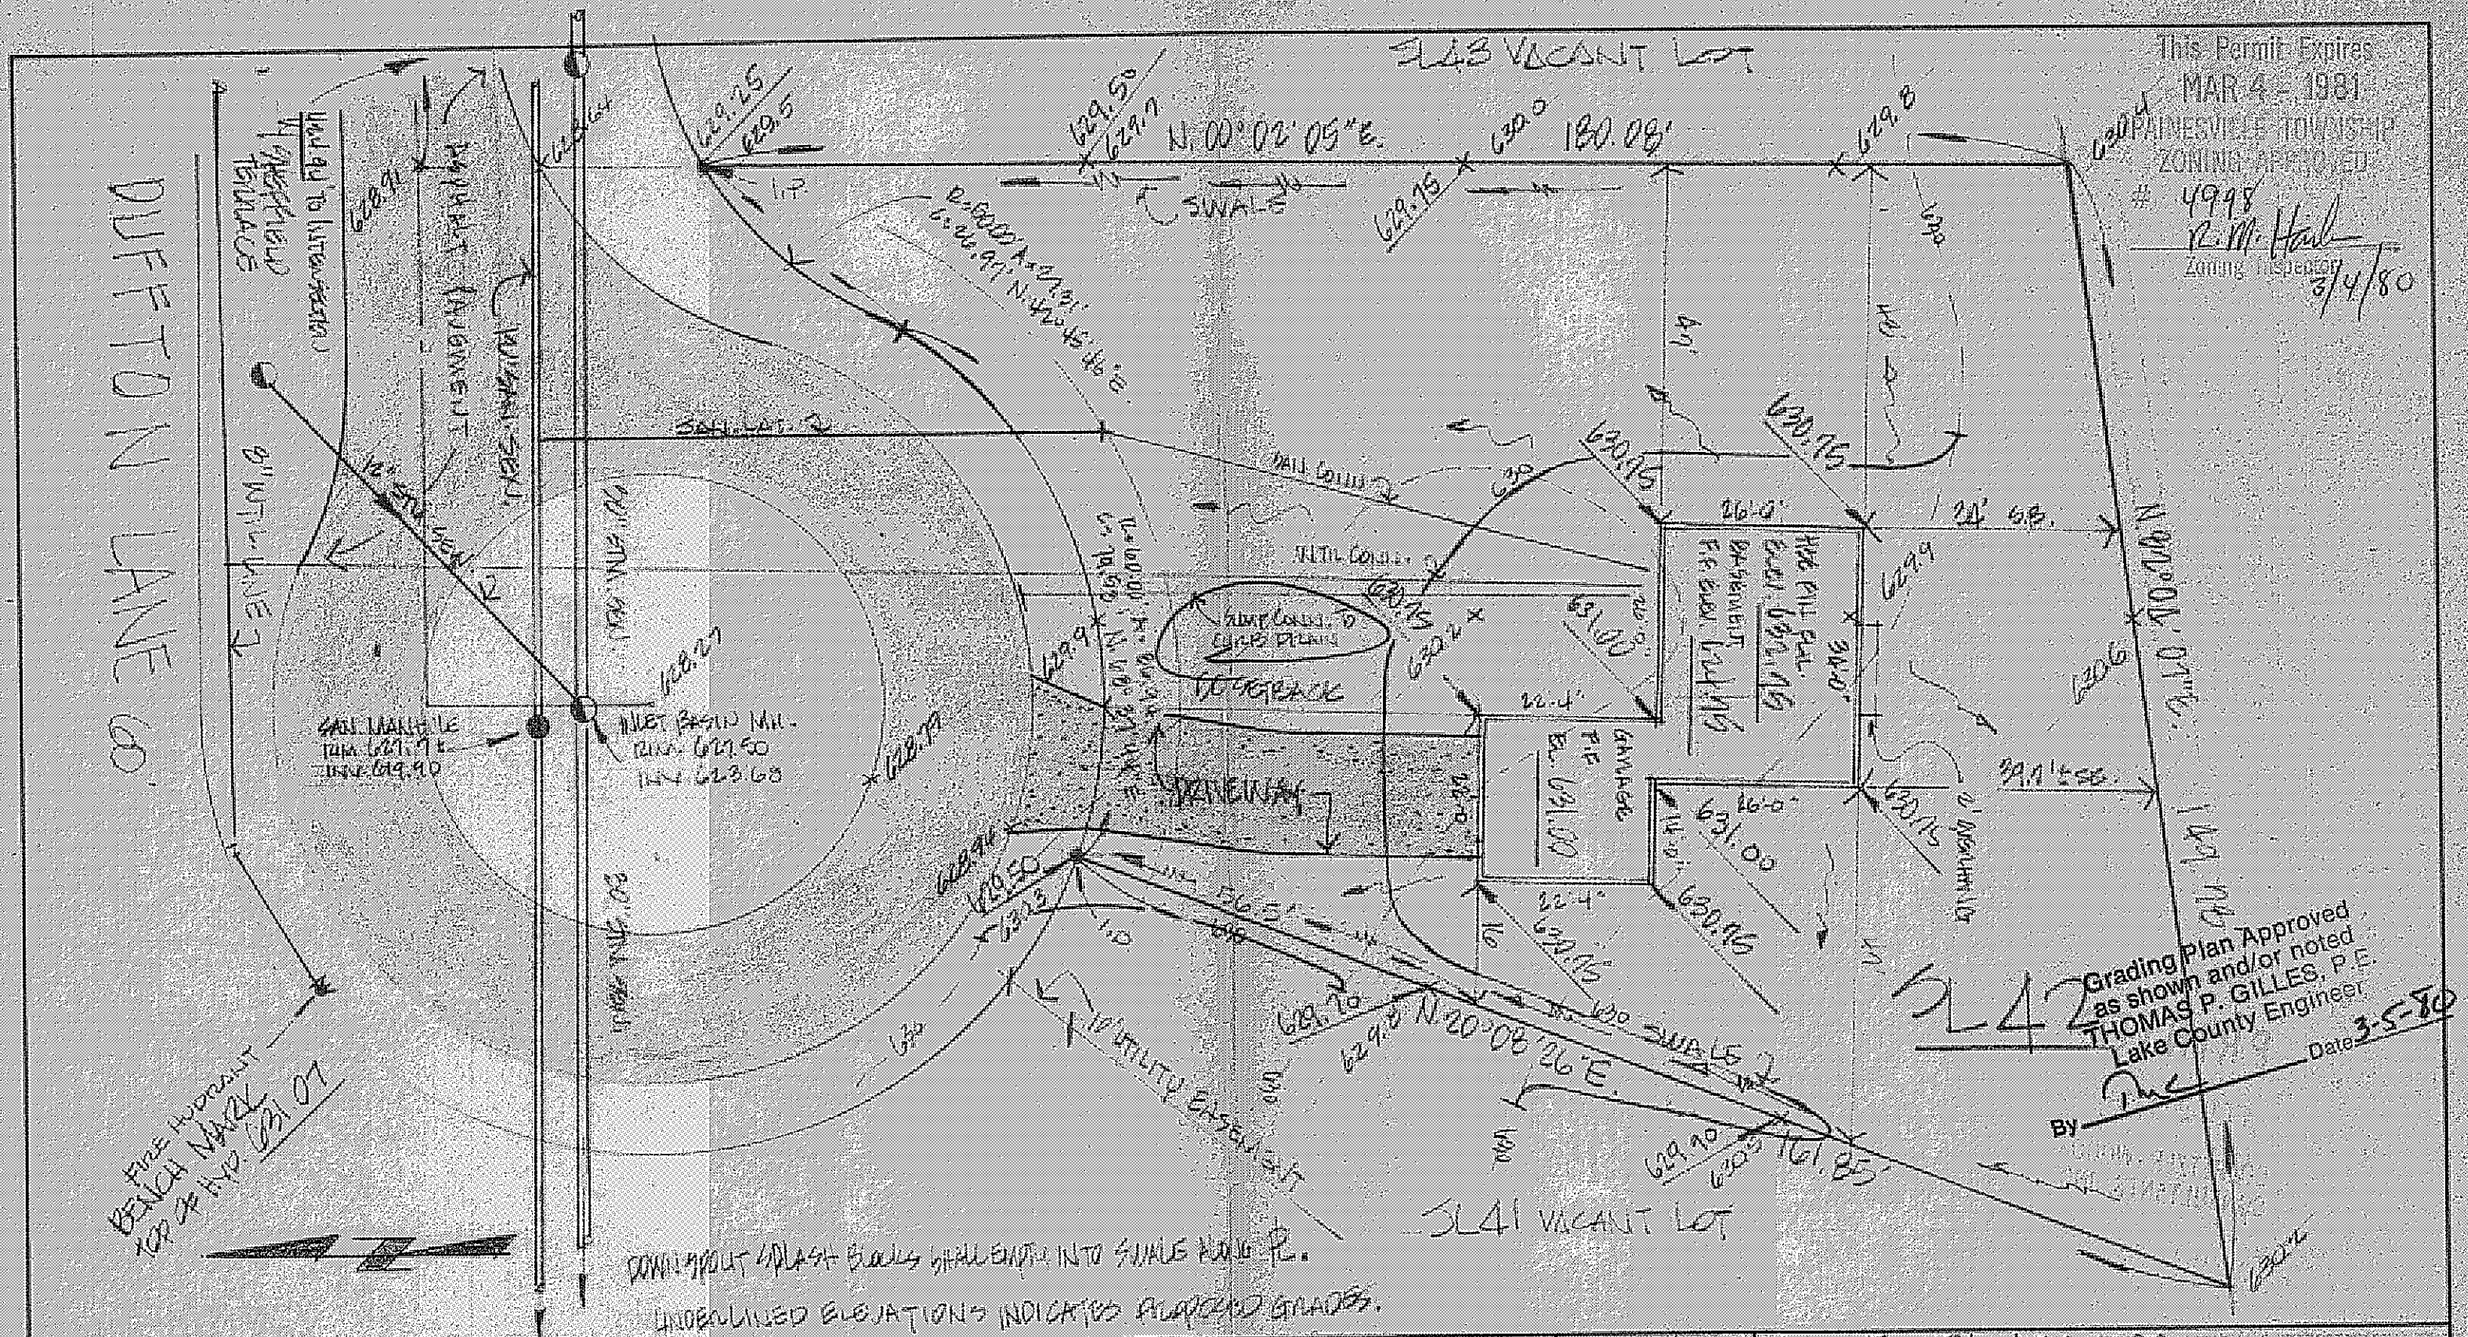

DESIGN CERTIFICATION	AS BUILT CERTIFICATION			
THIS PLAT WAS PREPARED BY ME AND IS CORRECT TO THE BEST OF MY KNOWLEDGE AND BELIEF.	I HEREBY CERTIFY THAT THE CIRCLED GRADES ARE EXISTING FINISH GRADES CHECKED IN THE FIELD ON _____ AND THAT SURVEY IS CORRECT TO THE BEST OF MY KNOWLEDGE AND BELIEF.	**COLPETZER · WOODS** CONSULTANTS, INC. 9470 MENTOR AVENUE • MENTOR, OHIO 44066 • (216) 357-7569	DATE 2/29/80 SCALE 1"=20' DRWN BY CB CHKD BY JOB NO. 78-156 FB 392-A PG	SITE PLAN FOR EDWARD H. TRESGER, INC. 8100 DEEPWOOD BLVD. MENTOR, OHIO SUBLOT NO 42 IN THE PINES SUBD. NO. 2 PAINESVILLE TWP. OHIO
REG. SURVEYOR NO. 4755	REG. SURVEYOR NO.			