This Permit Expires
MAY 1 1980
PAINESVILLE TOWNSHIP
ZONING APPROVED
4770
R.M. Hauk
Zoning Inspector
5/2/79

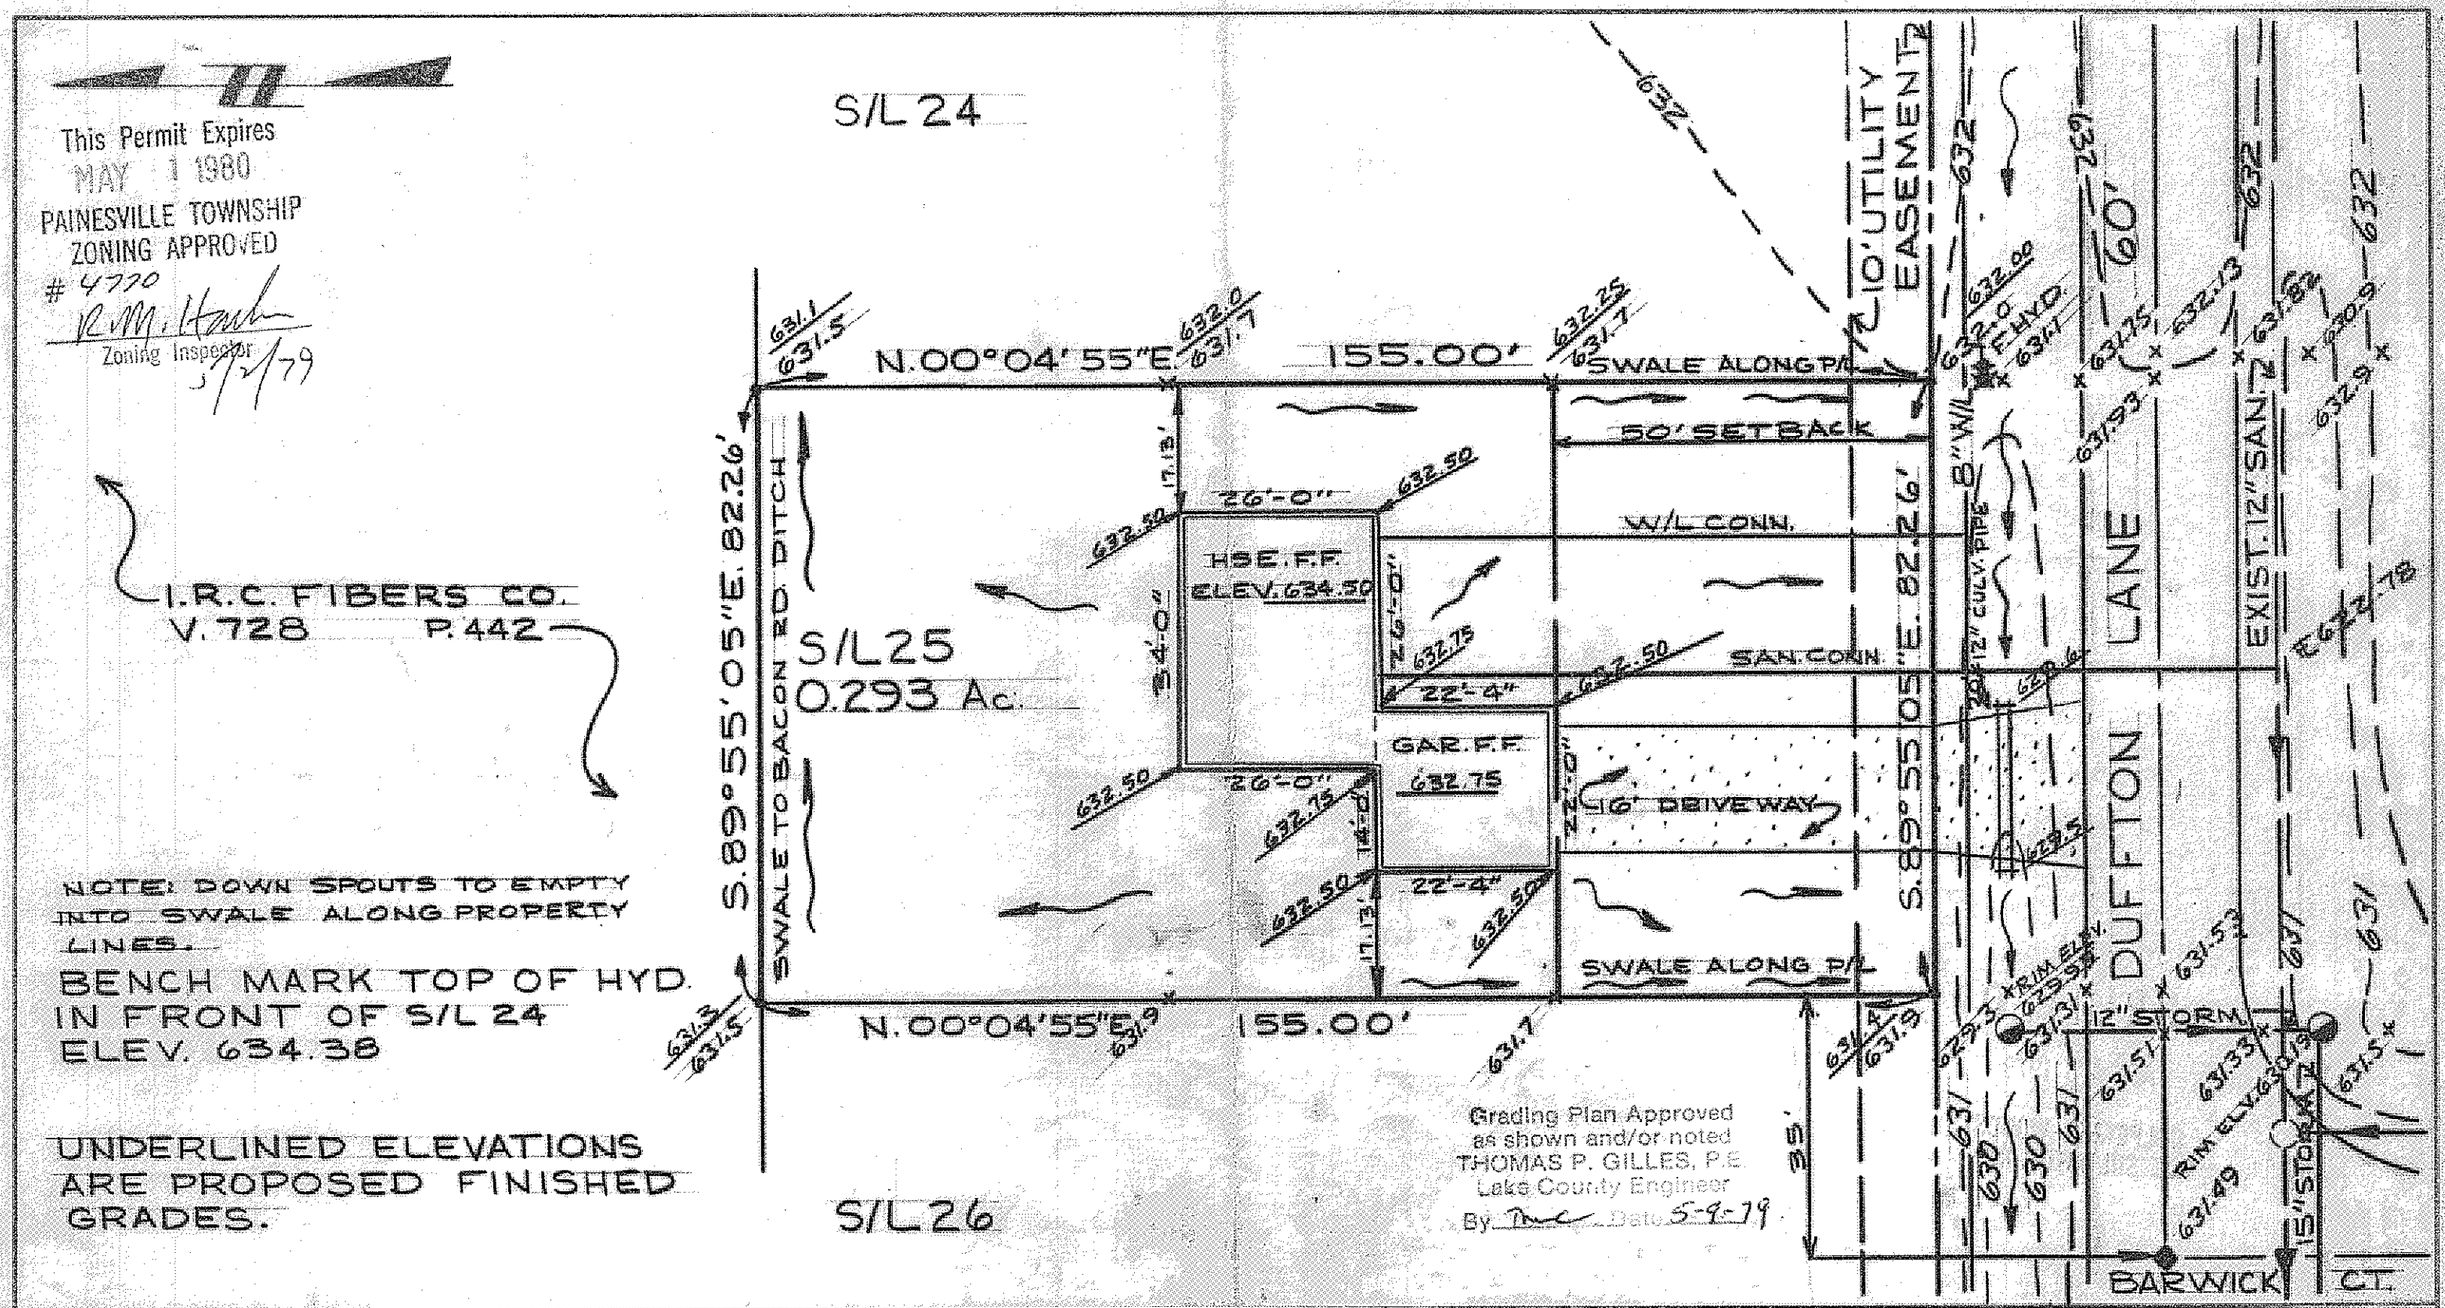

NOTE: DOWN SPOUTS TO EMPTY INTO SWALE ALONG PROPERTY LINES.

BENCH MARK TOP OF HYD. IN FRONT OF S/L 24 ELEV. 634.38

UNDERLINED ELEVATIONS ARE PROPOSED FINISHED GRADES.

Grading Plan Approved as shown and/or noted
THOMAS P. GILLES, P.E.
Lake County Engineer
By [signature] Date 5-9-79

DESIGN CERTIFICATION	AS BUILT CERTIFICATION			
THIS PLAT WAS PREPARED BY ME, AND IS CORRECT TO THE BEST OF MY KNOWLEDGE AND BELIEF. [signature] REG. SURVEYOR NO. 4285	I HEREBY CERTIFY THAT THE CIRCLED GRADES ARE EXISTING FINISH GRADES CHECKED IN THE FIELD ON _____ AND THAT SURVEY IS CORRECT TO THE BEST OF MY KNOWLEDGE AND BELIEF. REG. SURVEYOR NO.	COLPETZER · WOODS CONSULTANTS, INC. (216) 357-7569	DATE 3/9/79 SCALE 1"=20' DRWN BY JE CHKD BY JOB NO. 78/156 FB 332-A PG	SITE PLAN FOR EDWARD H. TRESGER INC. 8100 DEEPWOOD BLVD. MENTOR OHIO. S/L 25 IN THE PINES SUBD. NO. 2, PAINESVILLE OHIO