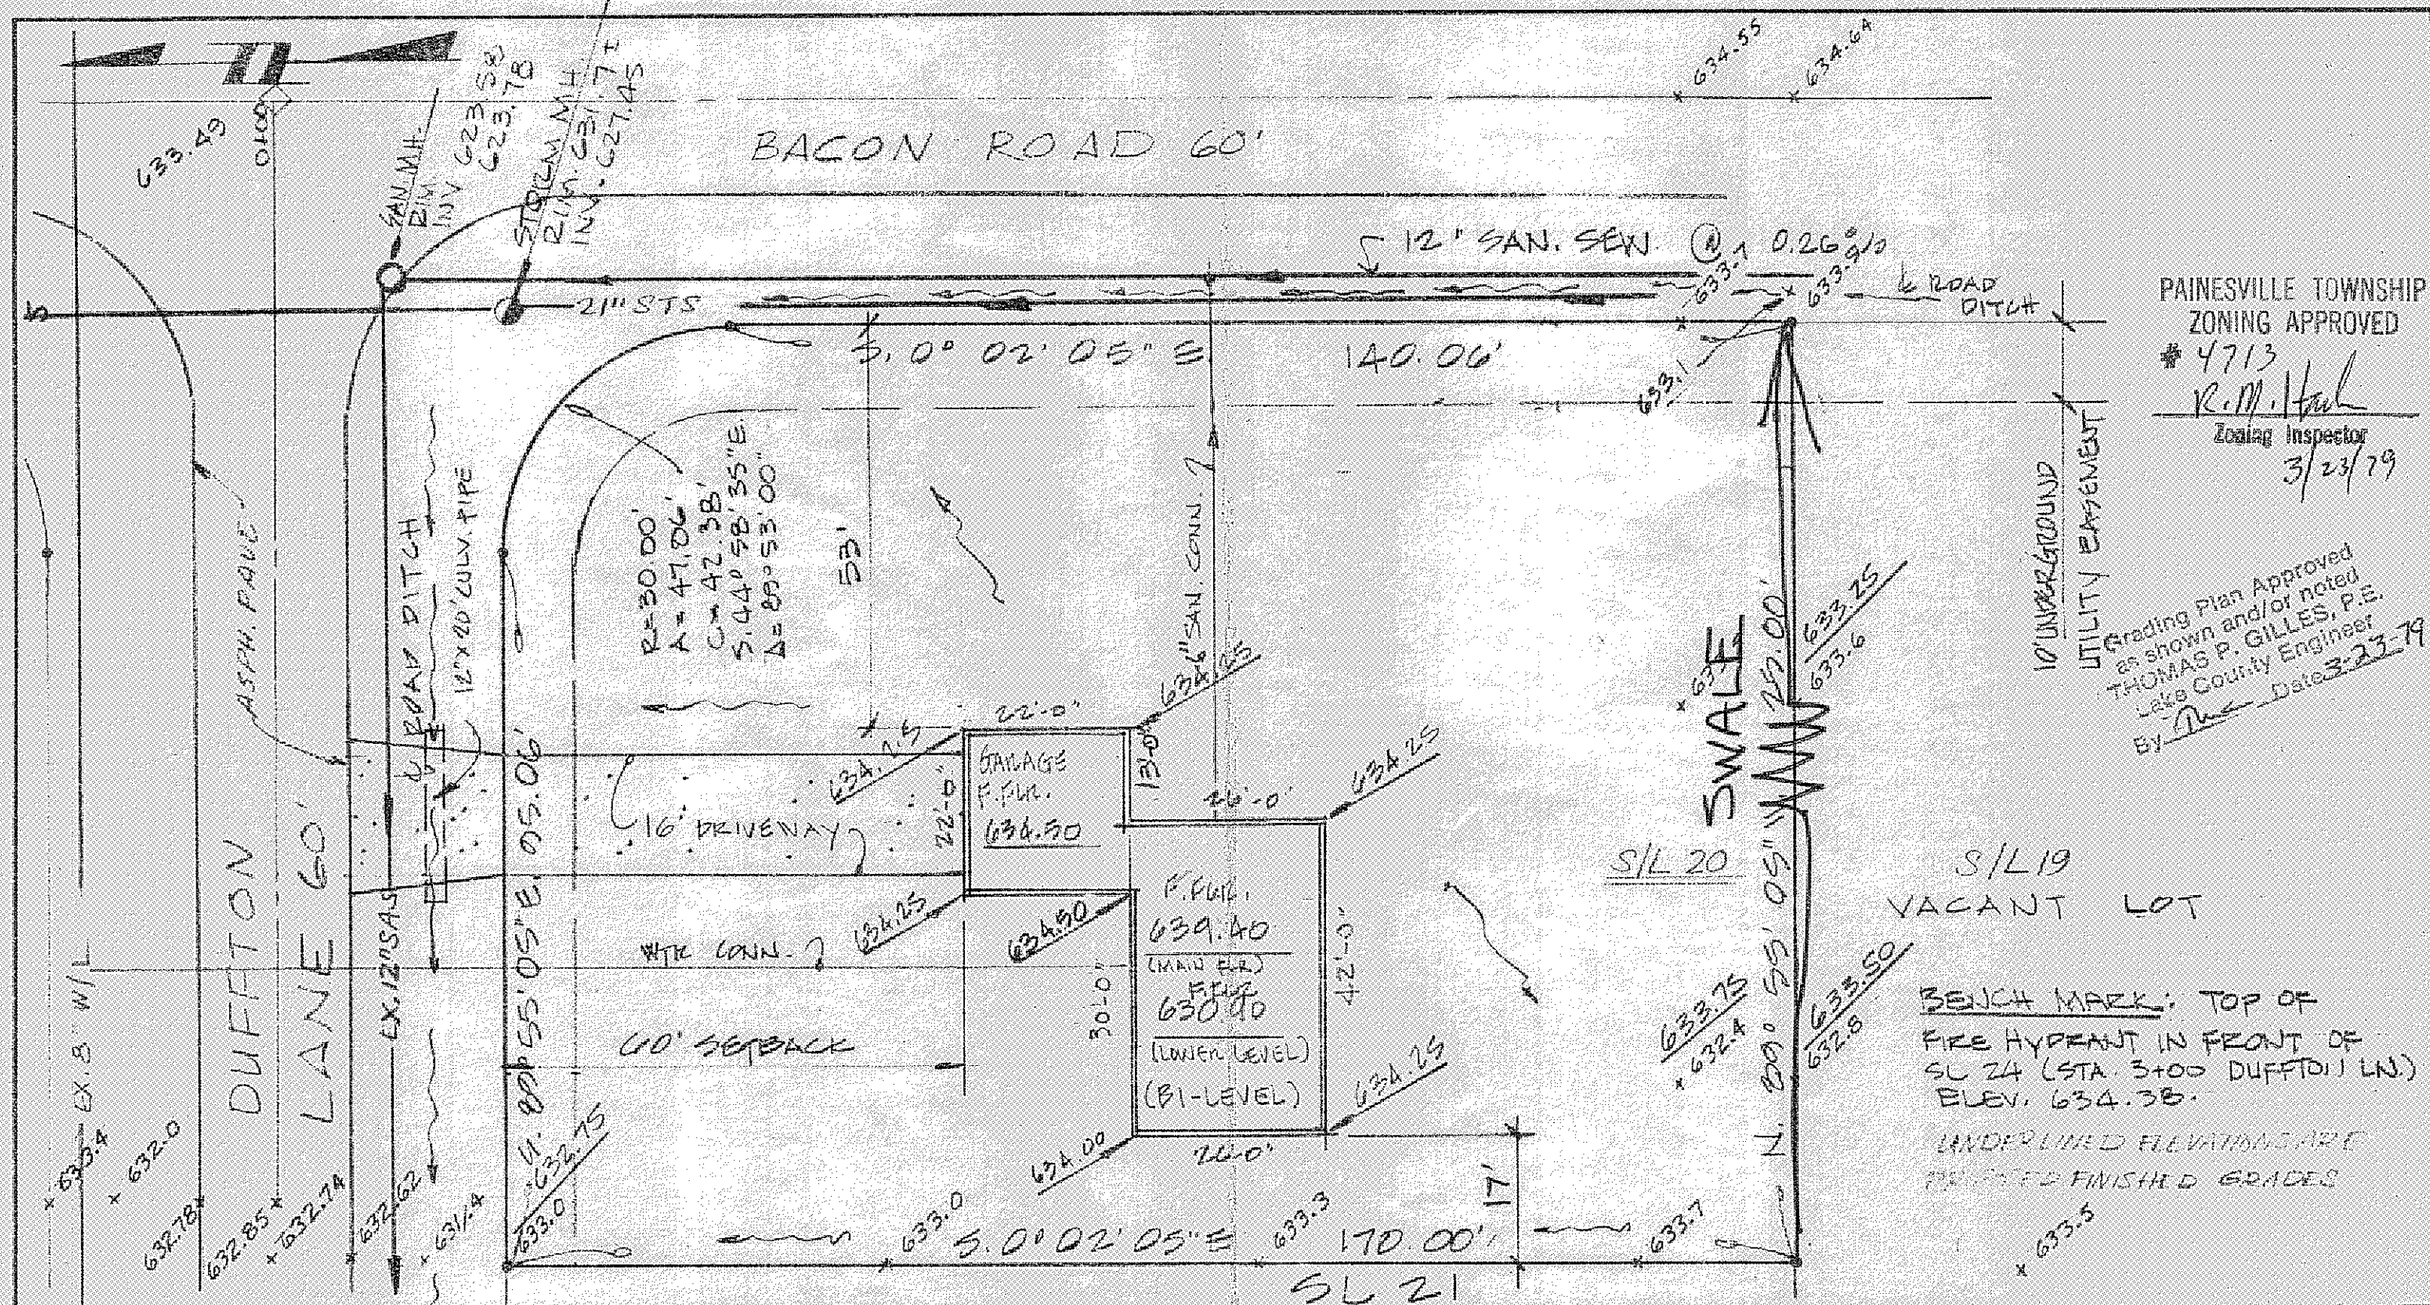

PAINESVILLE TOWNSHIP
ZONING APPROVED
4713
R.M. Hart
Zoning Inspector
3/23/79

Grading Plan Approved as shown and/or noted
THOMAS P. GILLES, P.E.
Lake County Engineer
By [signature] Date 3-23-79

DESIGN CERTIFICATION	AS BUILT CERTIFICATION			
THIS PLAT WAS PREPARED BY ME, AND IS CORRECT TO THE BEST OF MY KNOWLEDGE AND BELIEF. [signature] REG. SURVEYOR NO. 4785	I HEREBY CERTIFY THAT THE CIRCLED GRADES ARE EXISTING FINISH GRADES CHECKED IN THE FIELD ON _____ AND THAT SURVEY IS CORRECT TO THE BEST OF MY KNOWLEDGE AND BELIEF. REG. SURVEYOR NO. _____	COLPETZER · WOODS CONSULTANTS, INC. ~~[illegible]~~ • (216) 357-7569	DATE 3/13/79 SCALE 1"=20' DRWN BY D.E. CHKD BY [initials] JOB NO. 78/156 FB 332-A PG	SITE PLAN FOR EDWARD H. TRESGER INC. 8100 DEEPWOOD BLVD. MENTOR OHIO. S/L #20 IN THE PINES SUBD NO. 1 PAINESVILLE, OHIO