This Permit Expires
MAY 1 1980
PAINESVILLE TOWNSHIP
ZONING APPROVED
#4764
R. M. Hank
Zoning Inspector
5/2/79

Grading Plan Approved
as shown and/or noted
THOMAS P. GILLES, P.E.
Lake County Engineer
By TMC Date 5-9-79

I.R.C. FIBER CO.
V. 728 P. 442

NOTE: DOWN SPOUTS TO EMPTY INTO SWALE ALONG PROPERTY LINES.

UNDERLINED ELEVATIONS ARE PROPOSED FINISHED GRADES.

BENCH MARK TOP OF HYD. @ INTERS. OF DUFFTON & SHEFFIELD ELEV. 632.34

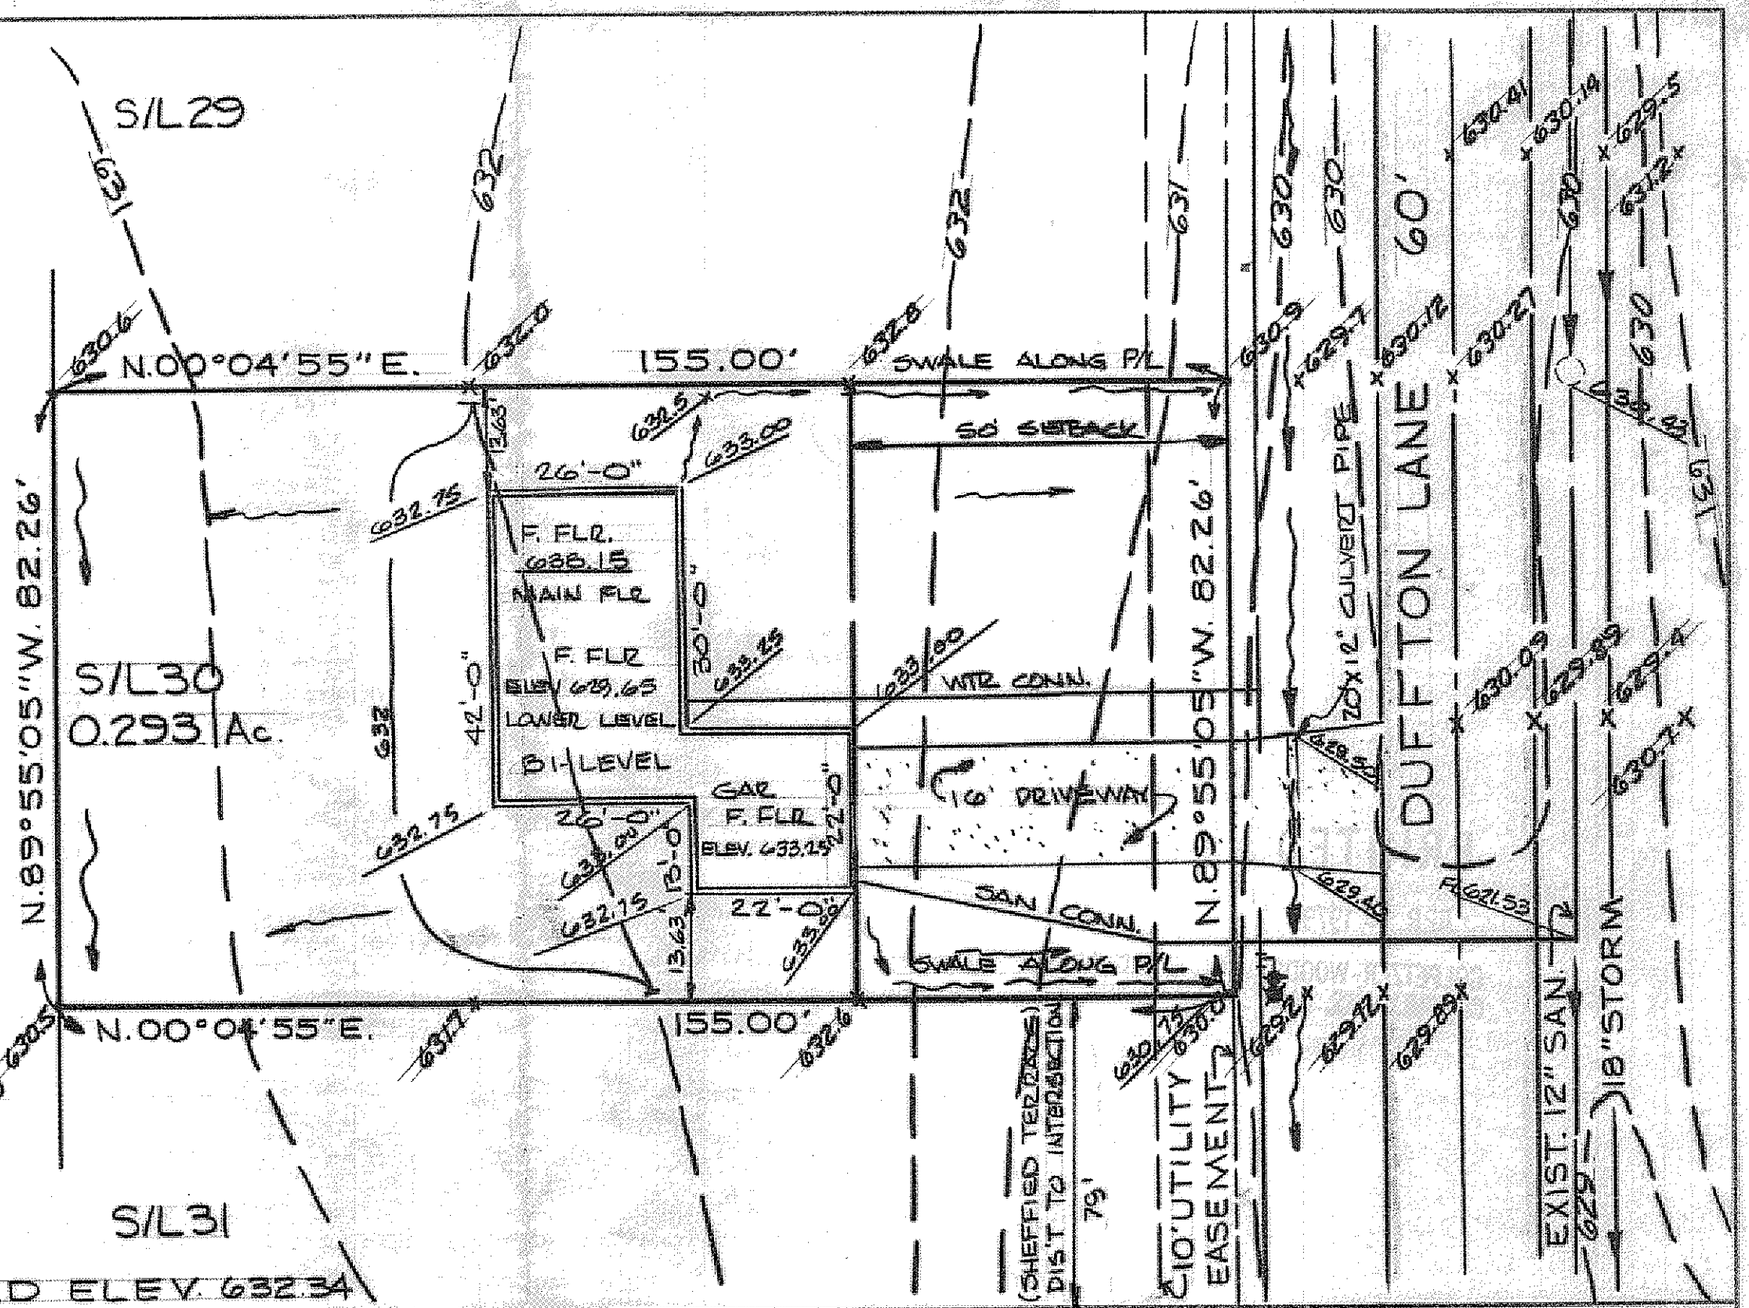

DESIGN CERTIFICATION	AS BUILT CERTIFICATION		
THIS PLAT WAS PREPARED BY ME, AND IS CORRECT TO THE BEST OF MY KNOWLEDGE AND BELIEF.	I HEREBY CERTIFY THAT THE CIRCLED GRADES ARE EXISTING FINISH GRADES CHECKED IN THE FIELD ON _____ AND THAT SURVEY IS CORRECT TO THE BEST OF MY KNOWLEDGE AND BELIEF.	COLPETZER · WOODS CONSULTANTS, INC.	DATE 3/9/79 SCALE 1" = 20' DRWN BY DE CHKD BY JOB NO 78/156 FB 332-A PG
Eli Jeffries REG. SURVEYOR NO 4785	REG. SURVEYOR NO		

SITE PLAN FOR
EDWARD H. TRESGER INC.
8100 DEEPWOOD BLVD. MENTOR
OHIO S/L 30 IN THE PINES
SUBD. NO. 2. PAINESVILLE OHIO