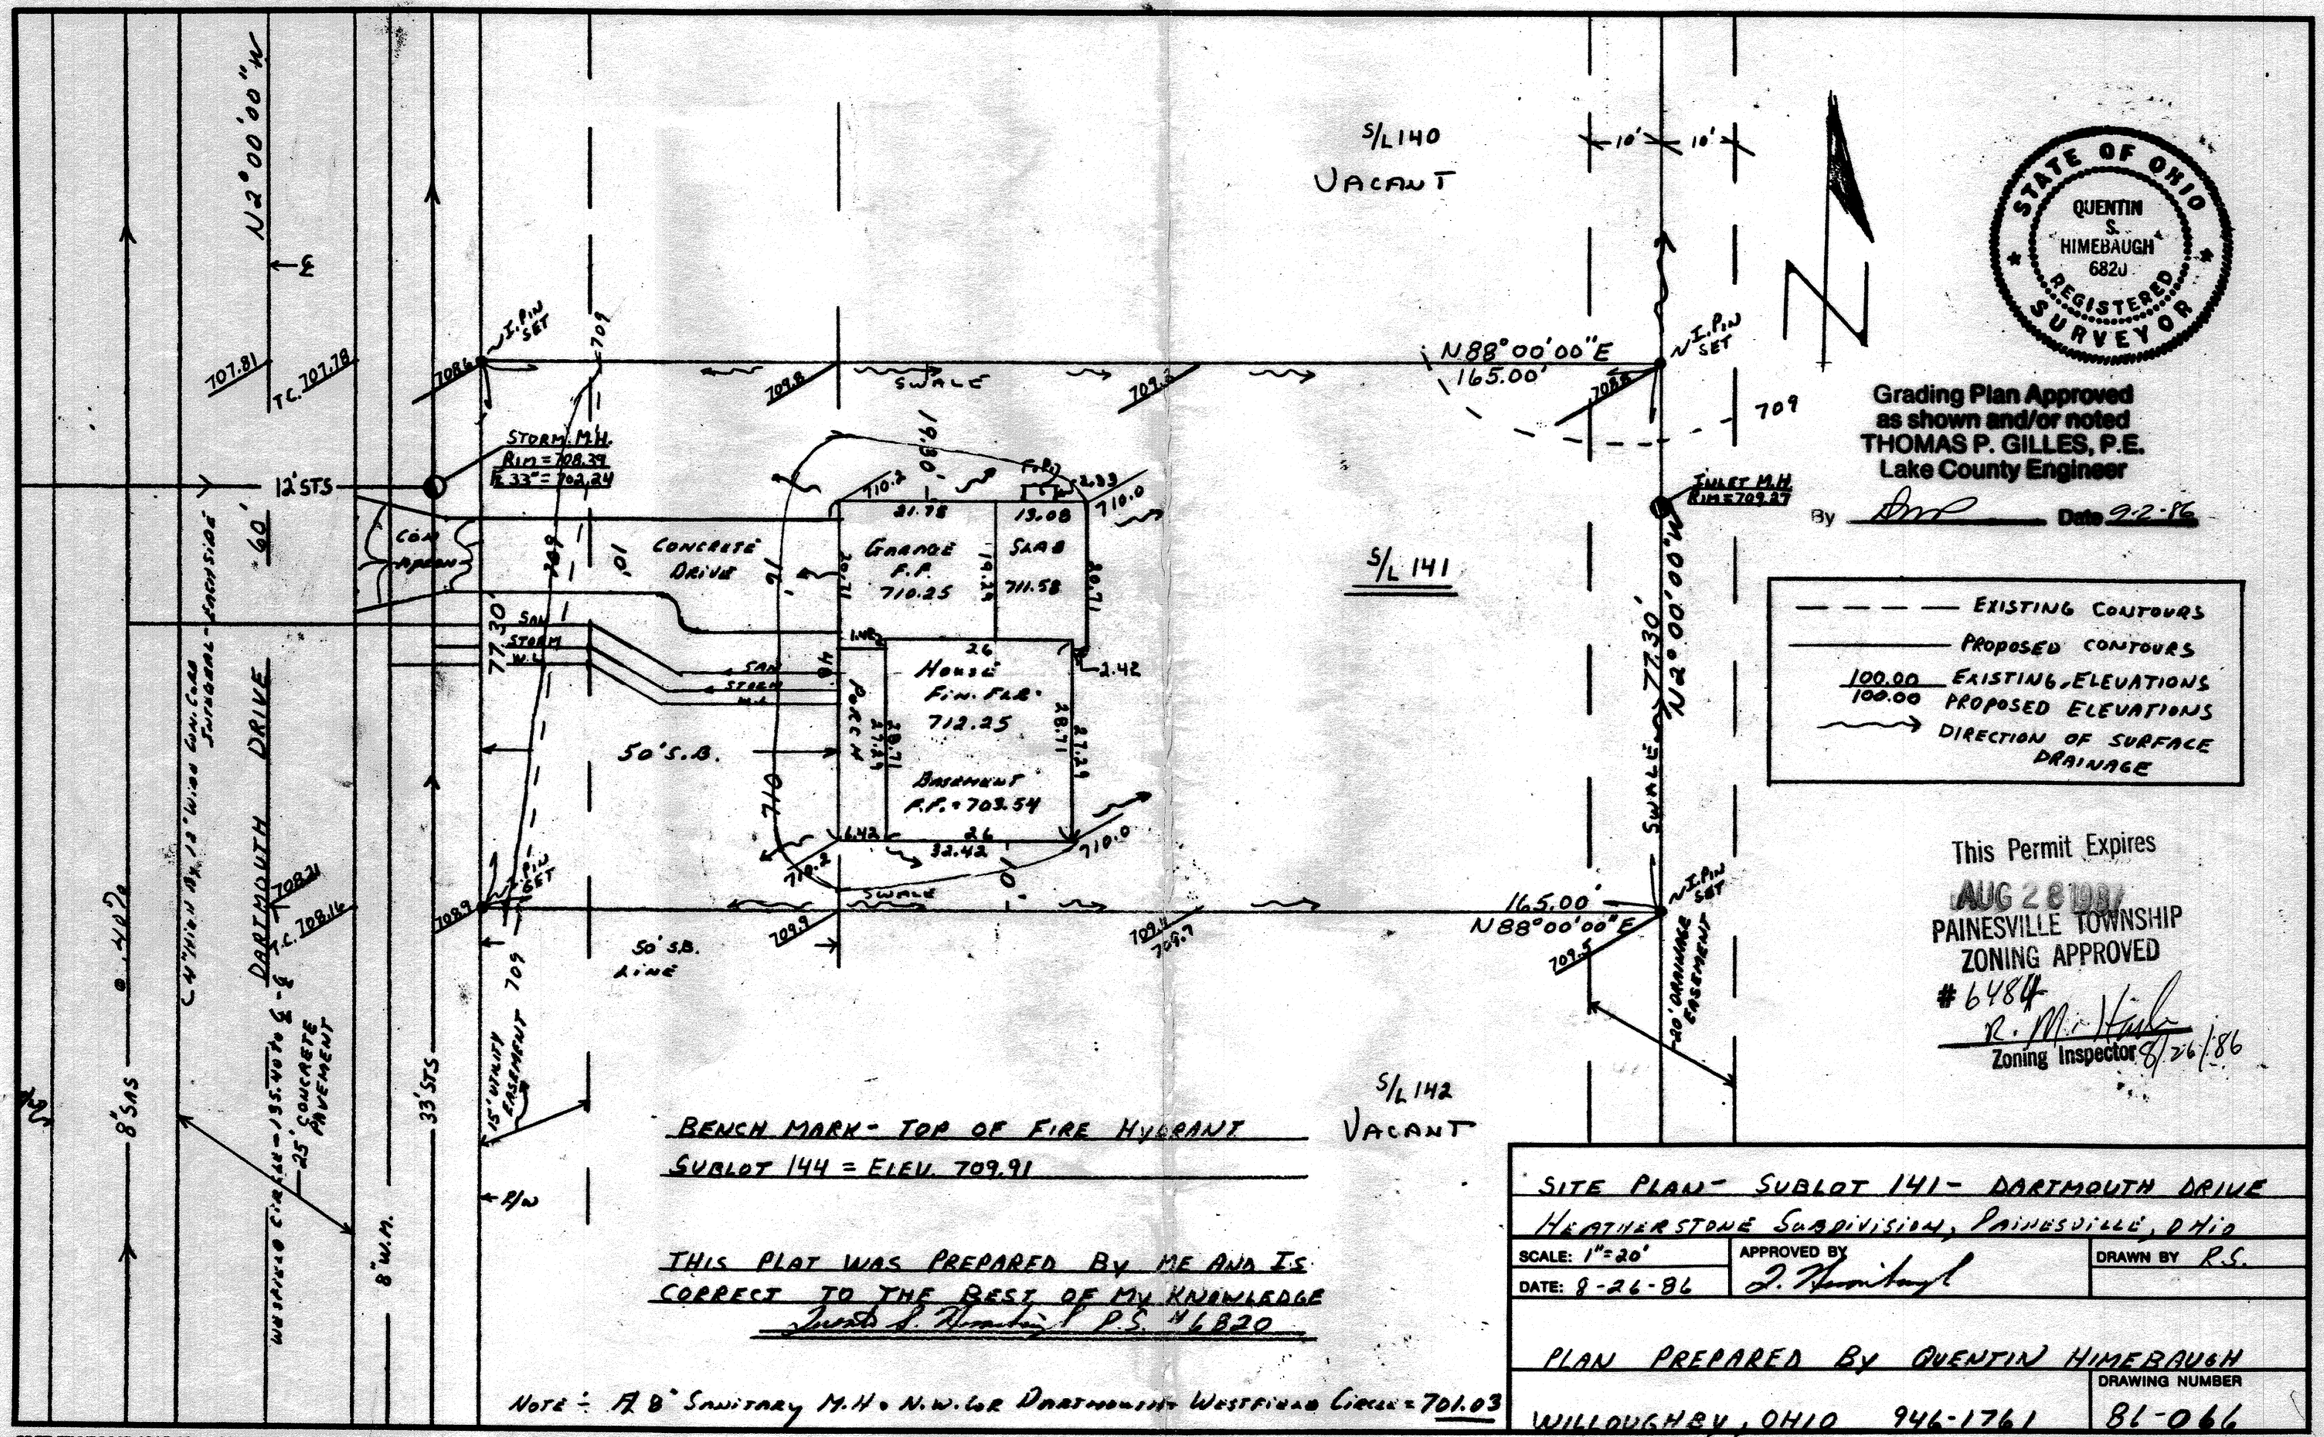

STATE OF OHIO
QUENTIN S. HIMEBAUGH
6820
REGISTERED SURVEYOR

Grading Plan Approved
as shown and/or noted
THOMAS P. GILLES, P.E.
Lake County Engineer
By _____ Date 9-2-86

This Permit Expires
AUG 28 1987
PAINESVILLE TOWNSHIP
ZONING APPROVED
#6484
R. M. Hauk
Zoning Inspector 8/26/86

BENCH MARK = TOP OF FIRE HYDRANT
SUBLOT 144 = ELEV. 709.91

THIS PLAT WAS PREPARED BY ME AND IS CORRECT TO THE BEST OF MY KNOWLEDGE
Quentin S. Himebaugh P.S. #6820

NOTE: A 8" SANITARY M.H. N.W. OF DARTMOUTH-WESTFIELD CIRCLE = 701.03

SITE PLAN - SUBLOT 141 - DARTMOUTH DRIVE
HEATHERSTONE SUBDIVISION, PAINESVILLE, OHIO

SCALE: 1"=20'	APPROVED BY Q. Himebaugh	DRAWN BY R.S.
DATE: 8-26-86		

PLAN PREPARED BY QUENTIN HIMEBAUGH
WILLOUGHBY, OHIO 946-1761
DRAWING NUMBER 86-066

*TELEDYNE POST 18AB-08 – 11 x 17