SITE PLAN
FOR
R.C. REED CONST.
BEING S/L 11 IN HEATHERSTONE VILLAGE SUB'D. No. 2, PHASE 2 PAINESVILLE TOWNSHIP, LAKE COUNTY, OHIO.

Grading Plan Approved as shown and/or noted
THOMAS P. GILLES, P.E.
Lake County Engineer
By GJH Date 12 19 95

ROOF DRAINS SHALL DISCHARGE TO SPLASH BLOCKS.

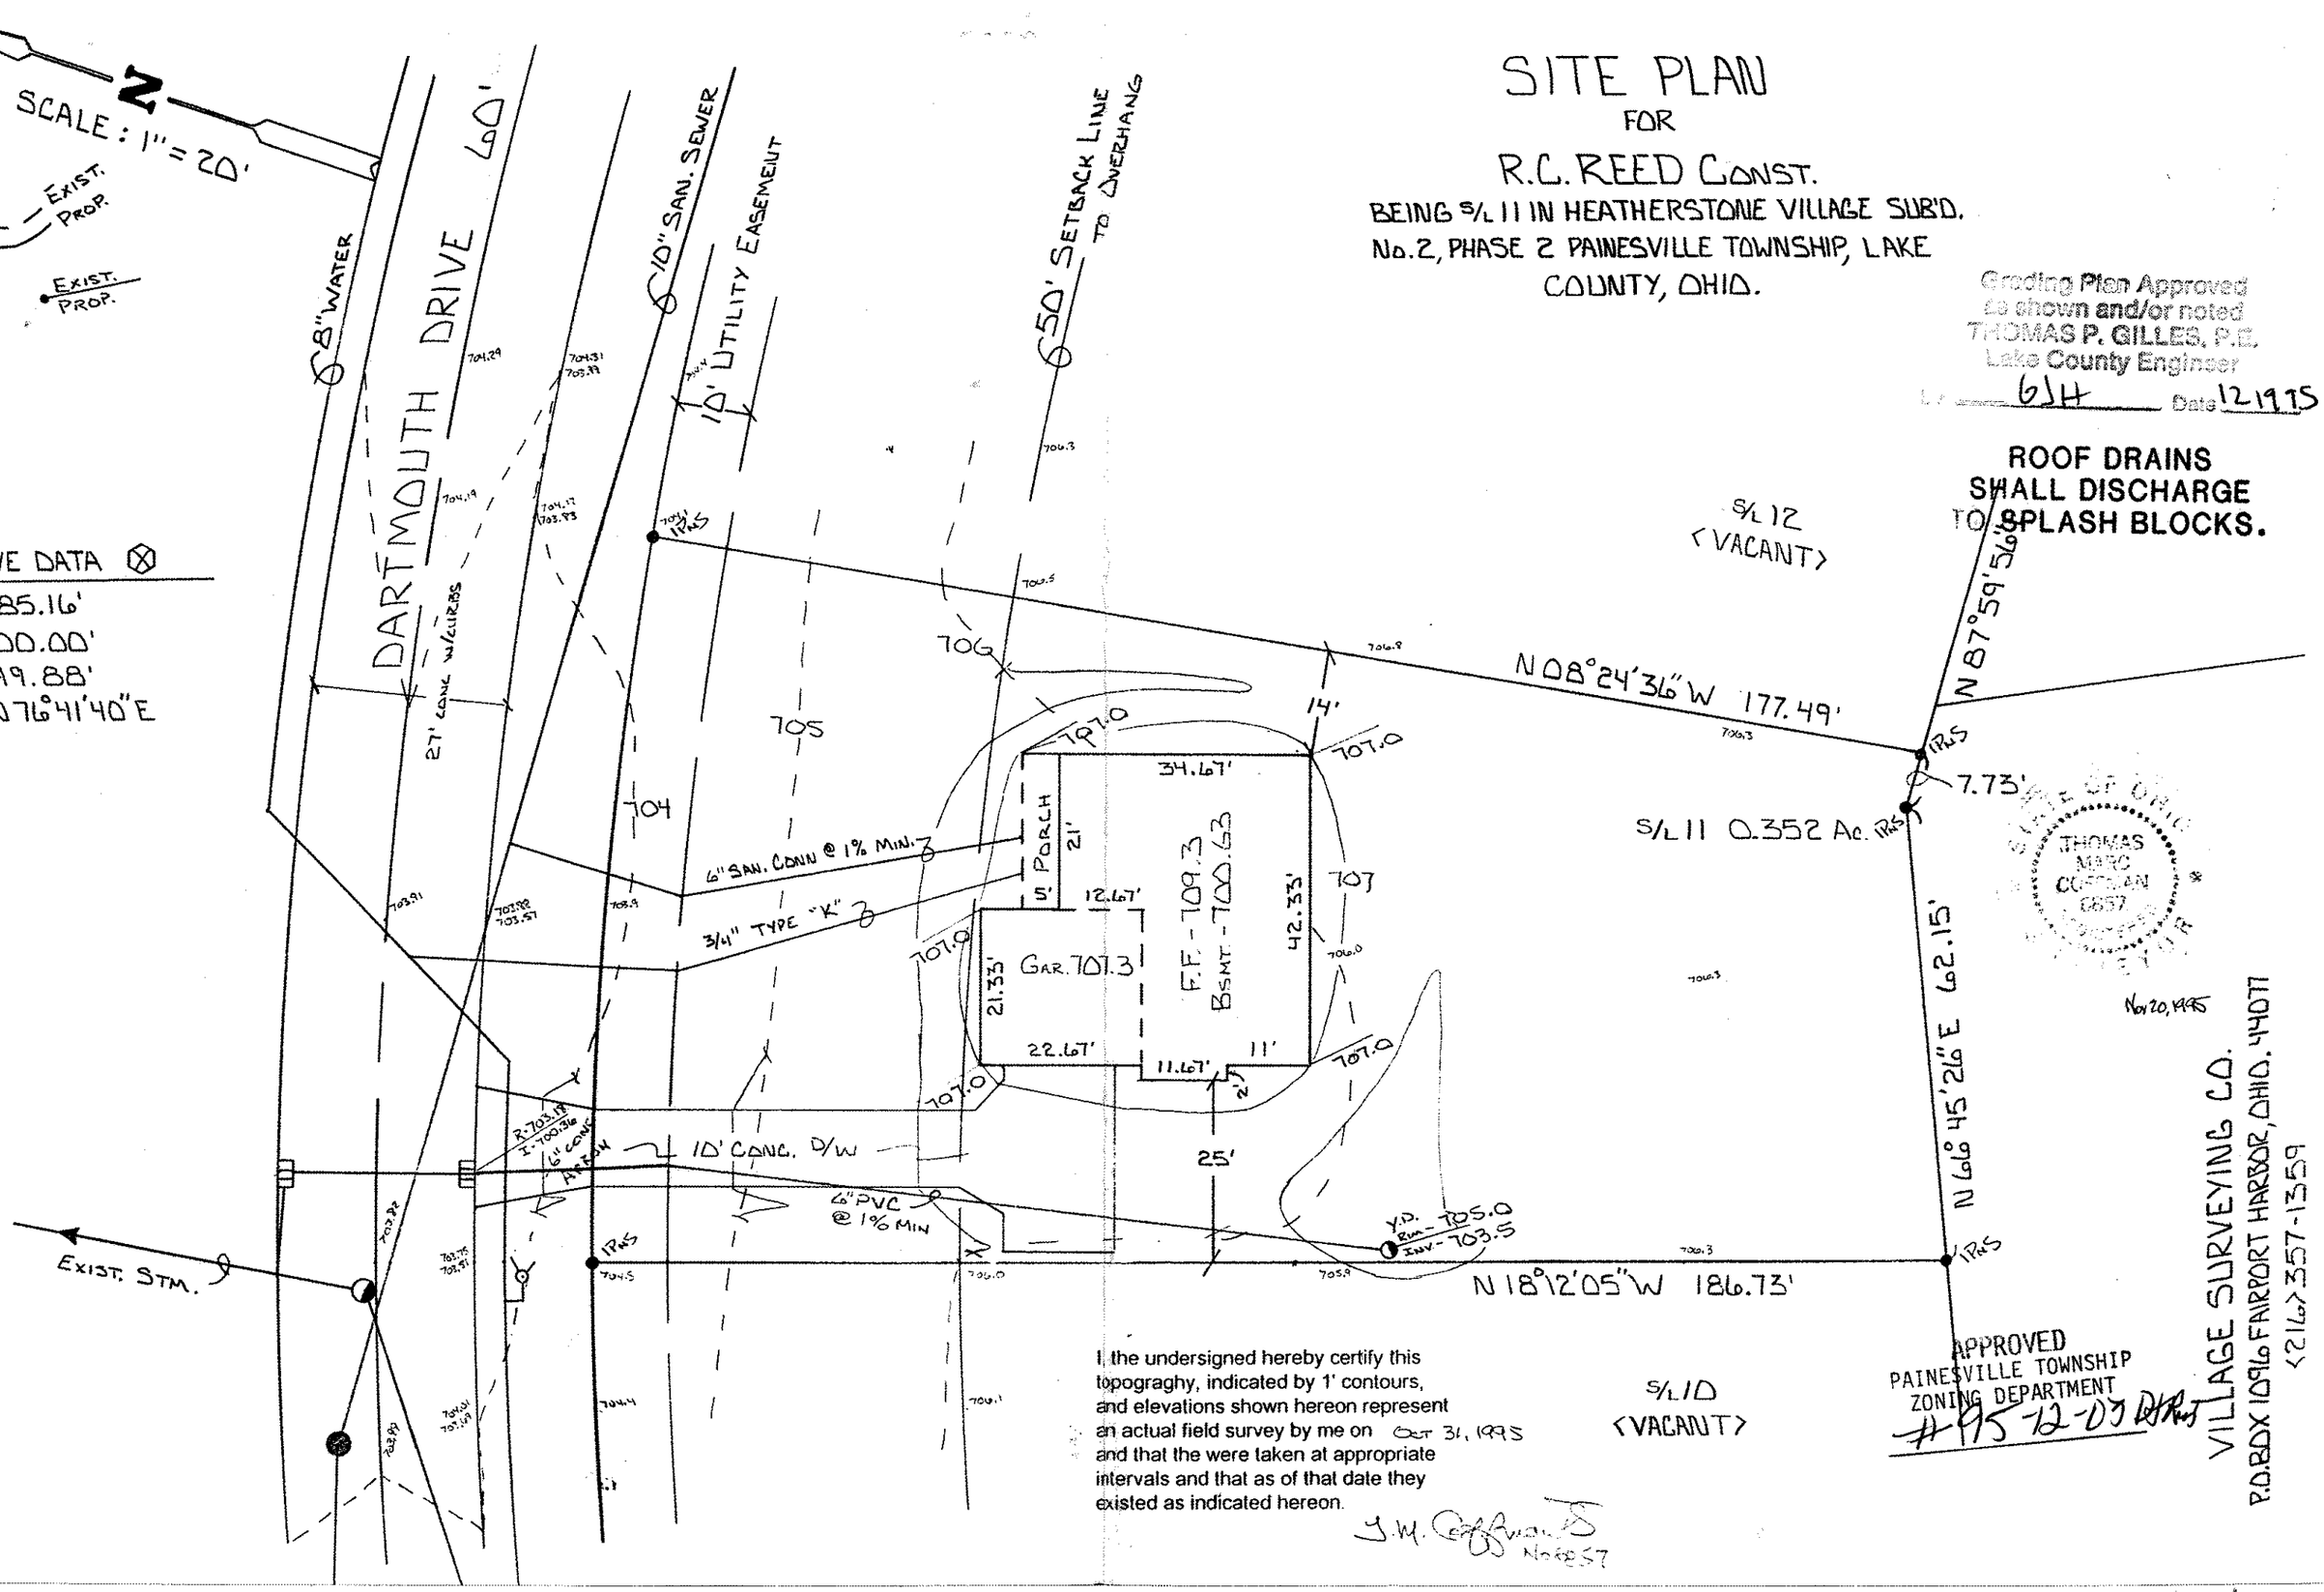

I, the undersigned hereby certify this topograghy, indicated by 1' contours, and elevations shown hereon represent an actual field survey by me on Oct 31, 1995 and that the were taken at appropriate intervals and that as of that date they existed as indicated hereon.

T.M. Coffman PS Nov 6657

VILLAGE SURVEYING CO.
P.O. BOX 1096 FAIRPORT HARBOR, OHIO. 44077
(216) 357-1359