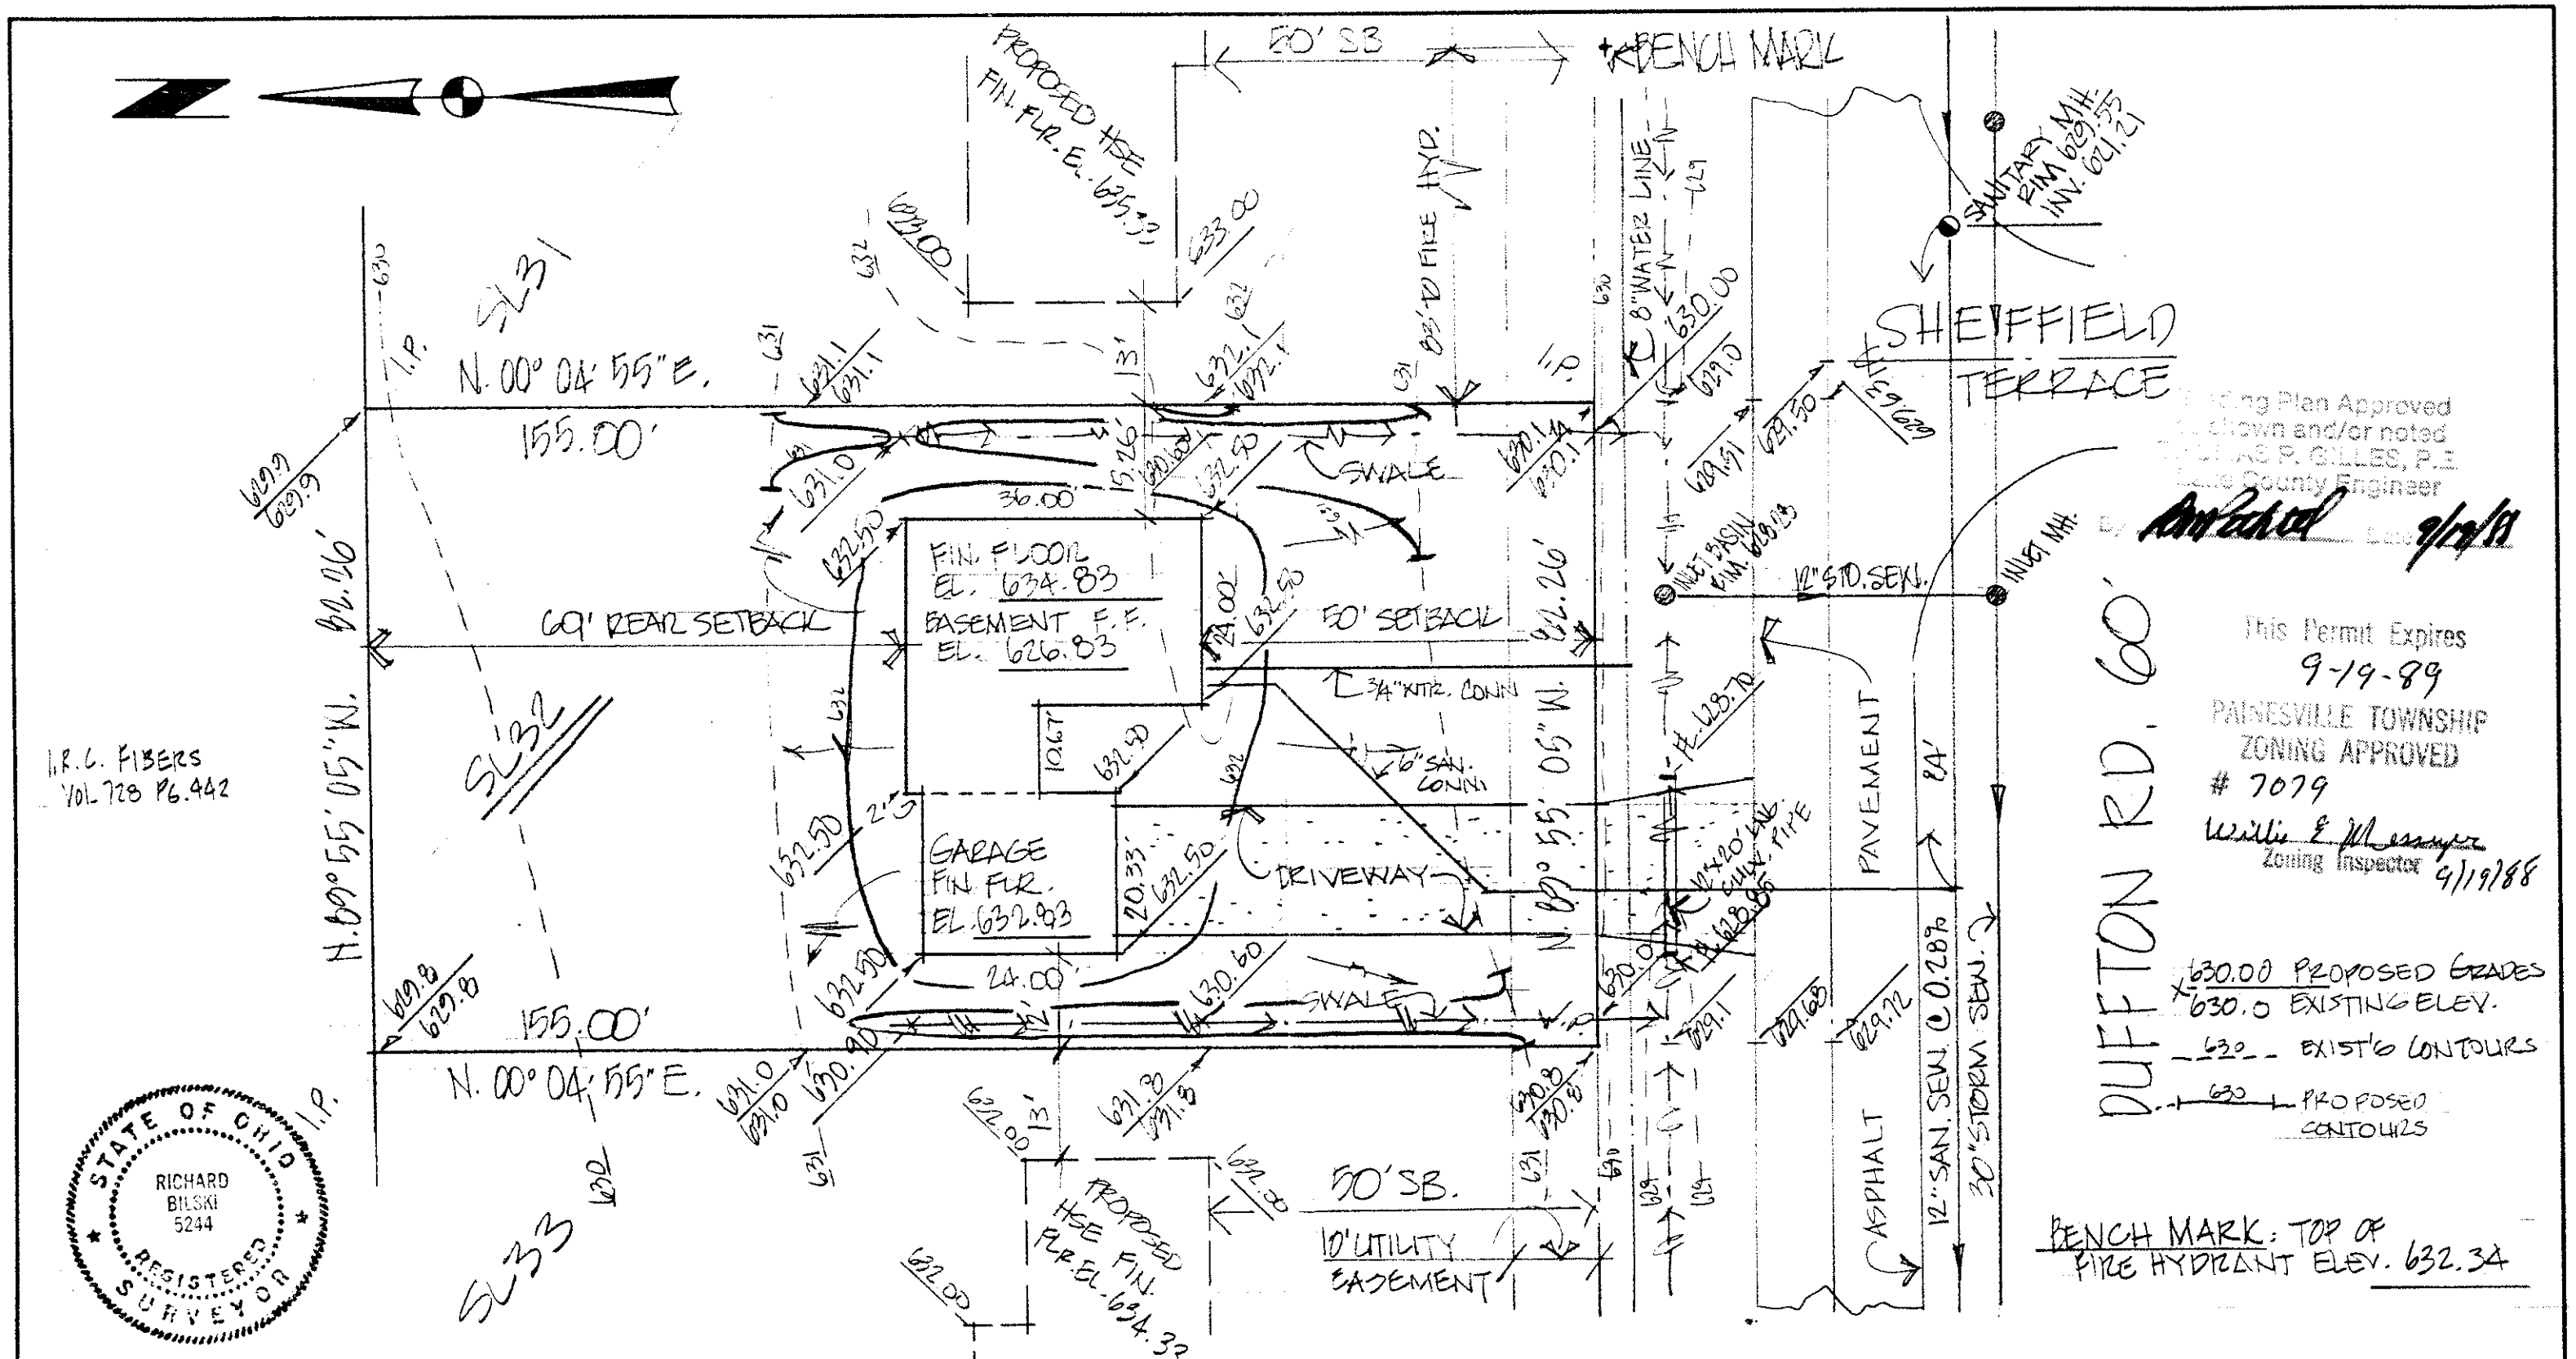

DESIGN CERTIFICATION

THIS PLAT WAS PREPARED BY ME, AND IS CORRECT TO THE BEST OF MY KNOWLEDGE AND BELIEF.

REG. SURVEYOR NO. 5244

AS BUILT CERTIFICATION

I HEREBY CERTIFY THAT THE CIRCLED GRADES ARE EXISTING FINISH GRADES CHECKED IN THE FIELD ON _____ AND THAT SURVEY IS CORRECT TO THE BEST OF MY KNOWLEDGE AND BELIEF.

REG. SURVEYOR NO. _____

CT Consultants, Inc.
Engineers • Architects • Planners
Willoughby • Mentor • Columbus • Lorain • North Canton • Steubenville

DATE SEPT. 14, 1988
SCALE 1" = 20'
DRWN BY CB
CHKD BY
JOB NO 18-156-032
FB 232 A PG

SITE PLAN FOR:
EDWARD H. TRESSER, INC.
5100 DEERWOOD BLVD., MENTOR, OHIO
BEING SUBLOT NO. 32 IN THE PINES SUBD. NO. 2
IN PAINESVILLE TOWNSHIP, OHIO.