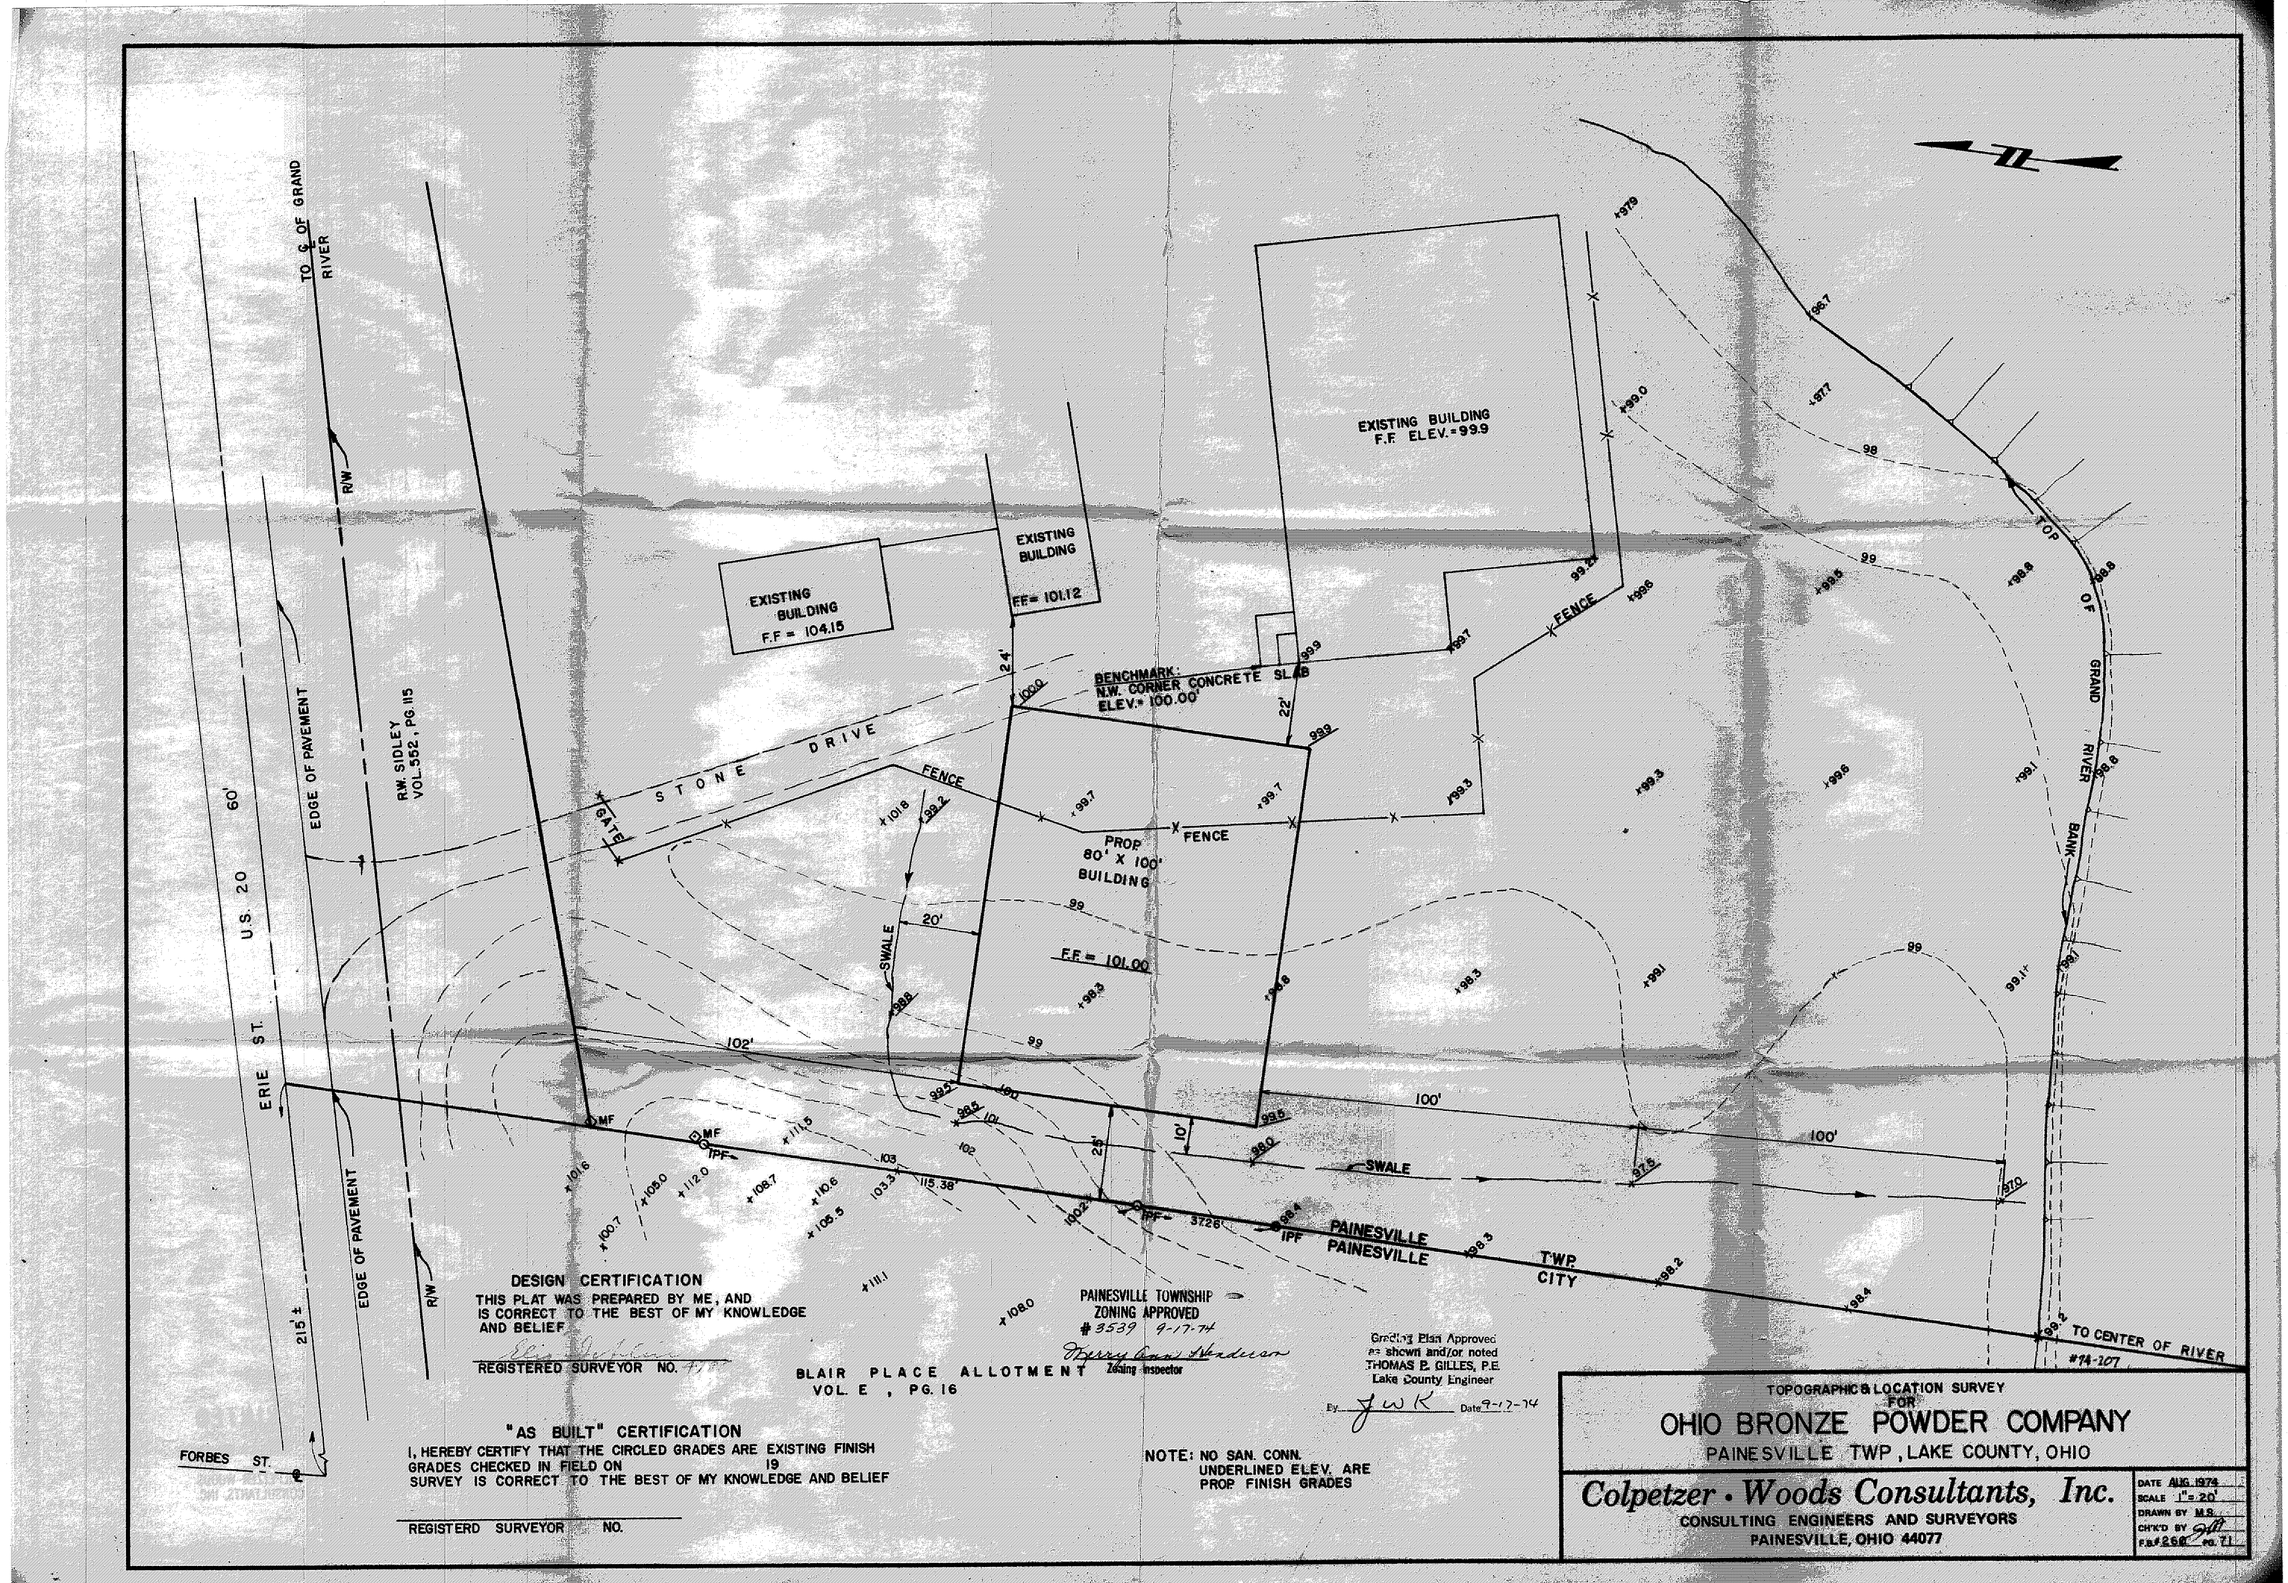

DESIGN CERTIFICATION

THIS PLAT WAS PREPARED BY ME, AND IS CORRECT TO THE BEST OF MY KNOWLEDGE AND BELIEF

REGISTERED SURVEYOR NO. 7711

"AS BUILT" CERTIFICATION

I, HEREBY CERTIFY THAT THE CIRCLED GRADES ARE EXISTING FINISH GRADES CHECKED IN FIELD ON 19 SURVEY IS CORRECT TO THE BEST OF MY KNOWLEDGE AND BELIEF

REGISTERD SURVEYOR NO.

BLAIR PLACE ALLOTMENT
VOL. E , PG. 16

PAINESVILLE TOWNSHIP ZONING APPROVED
#3539 9-17-74
Zoning Inspector

Grading Plan Approved as shown and/or noted
THOMAS P. GILLES, P.E.
Lake County Engineer
By JWK Date 9-17-74

NOTE: NO SAN. CONN.
UNDERLINED ELEV. ARE PROP FINISH GRADES

TOPOGRAPHIC & LOCATION SURVEY
FOR
OHIO BRONZE POWDER COMPANY
PAINESVILLE TWP., LAKE COUNTY, OHIO

Colpetzer • Woods Consultants, Inc.
CONSULTING ENGINEERS AND SURVEYORS
PAINESVILLE, OHIO 44077

DATE AUG. 1974
SCALE 1"=20'
DRAWN BY M.S.
CH'K'D BY
F.B.# 256 PG. 71

#74-107