This Permit Expires

PAINESVILLE TOWNSHIP
ZONING APPROVED
#

Zoning Inspector

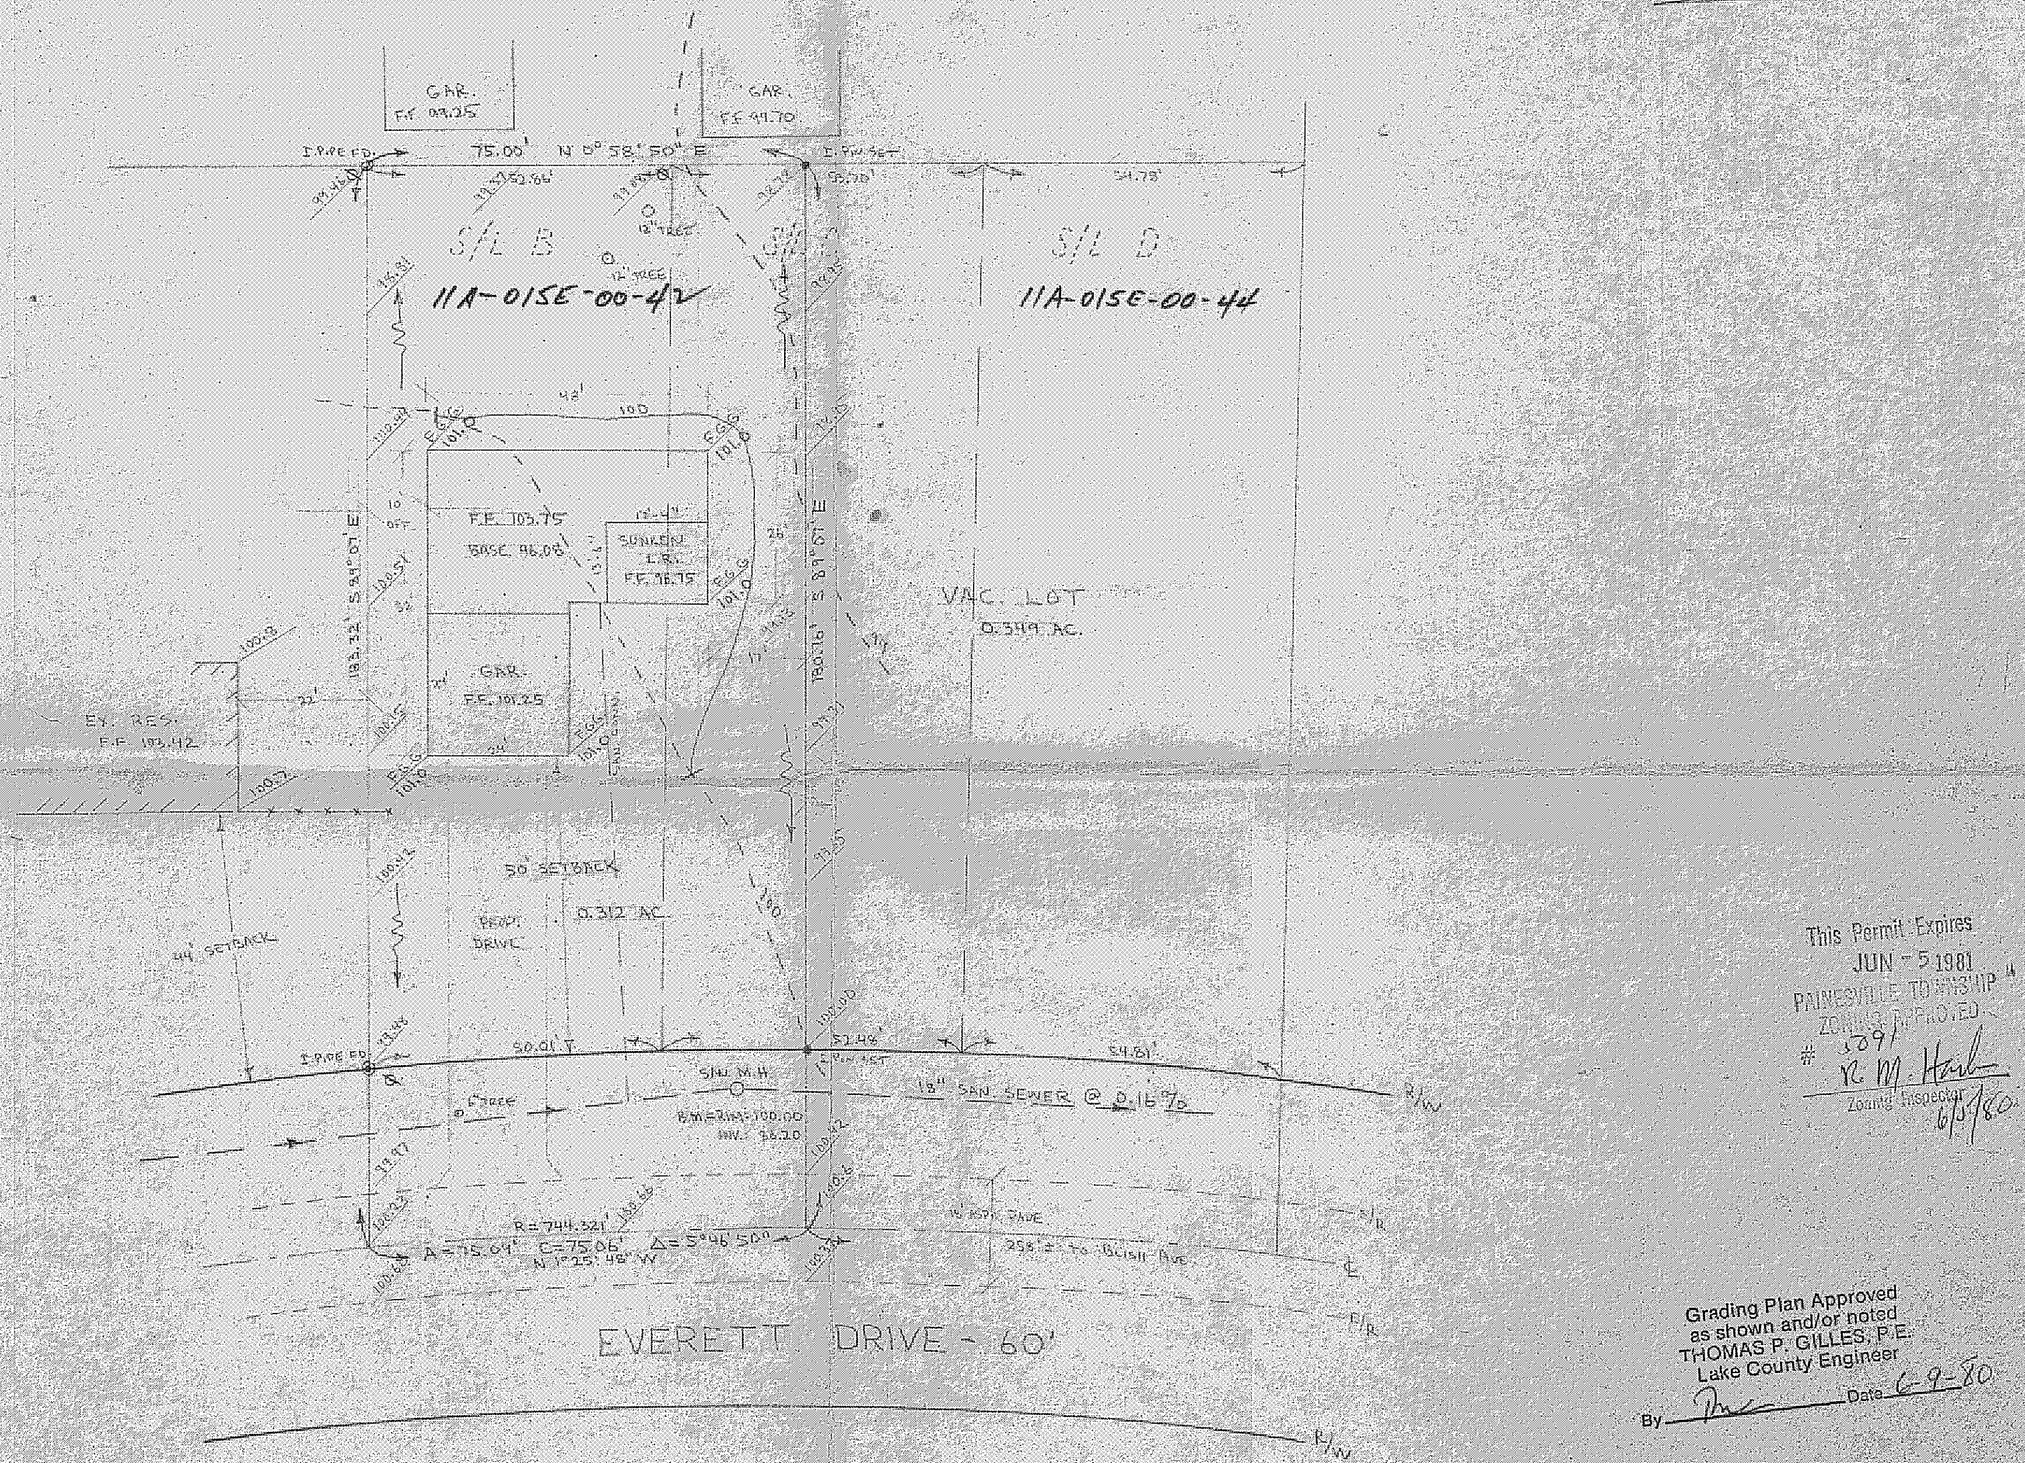


This Permit Expires
JUN - 5 1981
PAINESVILLE TOWNSHIP
ZONING APPROVED
# 1091
R. M. Harb
Zoning Inspector
6/5/80

Grading Plan Approved
as shown and/or noted
THOMAS P. GILLES, P.E.
Lake County Engineer
By _____ Date 6-9-80

11A-015E-00-42

DESIGN CERTIFICATION
IS PLAT WAS PREPARED BY ME, AND IS CORRECT TO THE
ST OF MY KNOWLEDGE AND BELIEF.
David J. Lepisto #6624
NAME SURVEYOR REG. NO.

"AS BUILT" CERTIFICATION
HEREBY CERTIFY THAT THE CIRCLED GRADES ARE EXIST-
G GRADES OBTAINED ON THE SITE ON _____
_____ AND ARE CORRECT TO THE BEST OF MY ACKNOWL-
OGMENT AND BELIEF.

SITE PLAN
FOR
MIKE A. ROSSI
GARFIELD DRIVE ALLOTMENT
OF
CHERRY FARM SUBD.
PART OF LOTS 43 & 44
TRACT 4 PAINESVILLE TWP.
LAKE CO., OHIO

| | | | | | |
|---|---|---|---|---|---|
| 1 | | | DRAWN BY DJL | SCALE 1"=20' | DRAWING NO. |
| 2 | | | CHKD. | DATE 5/19/80 | 80-102 |