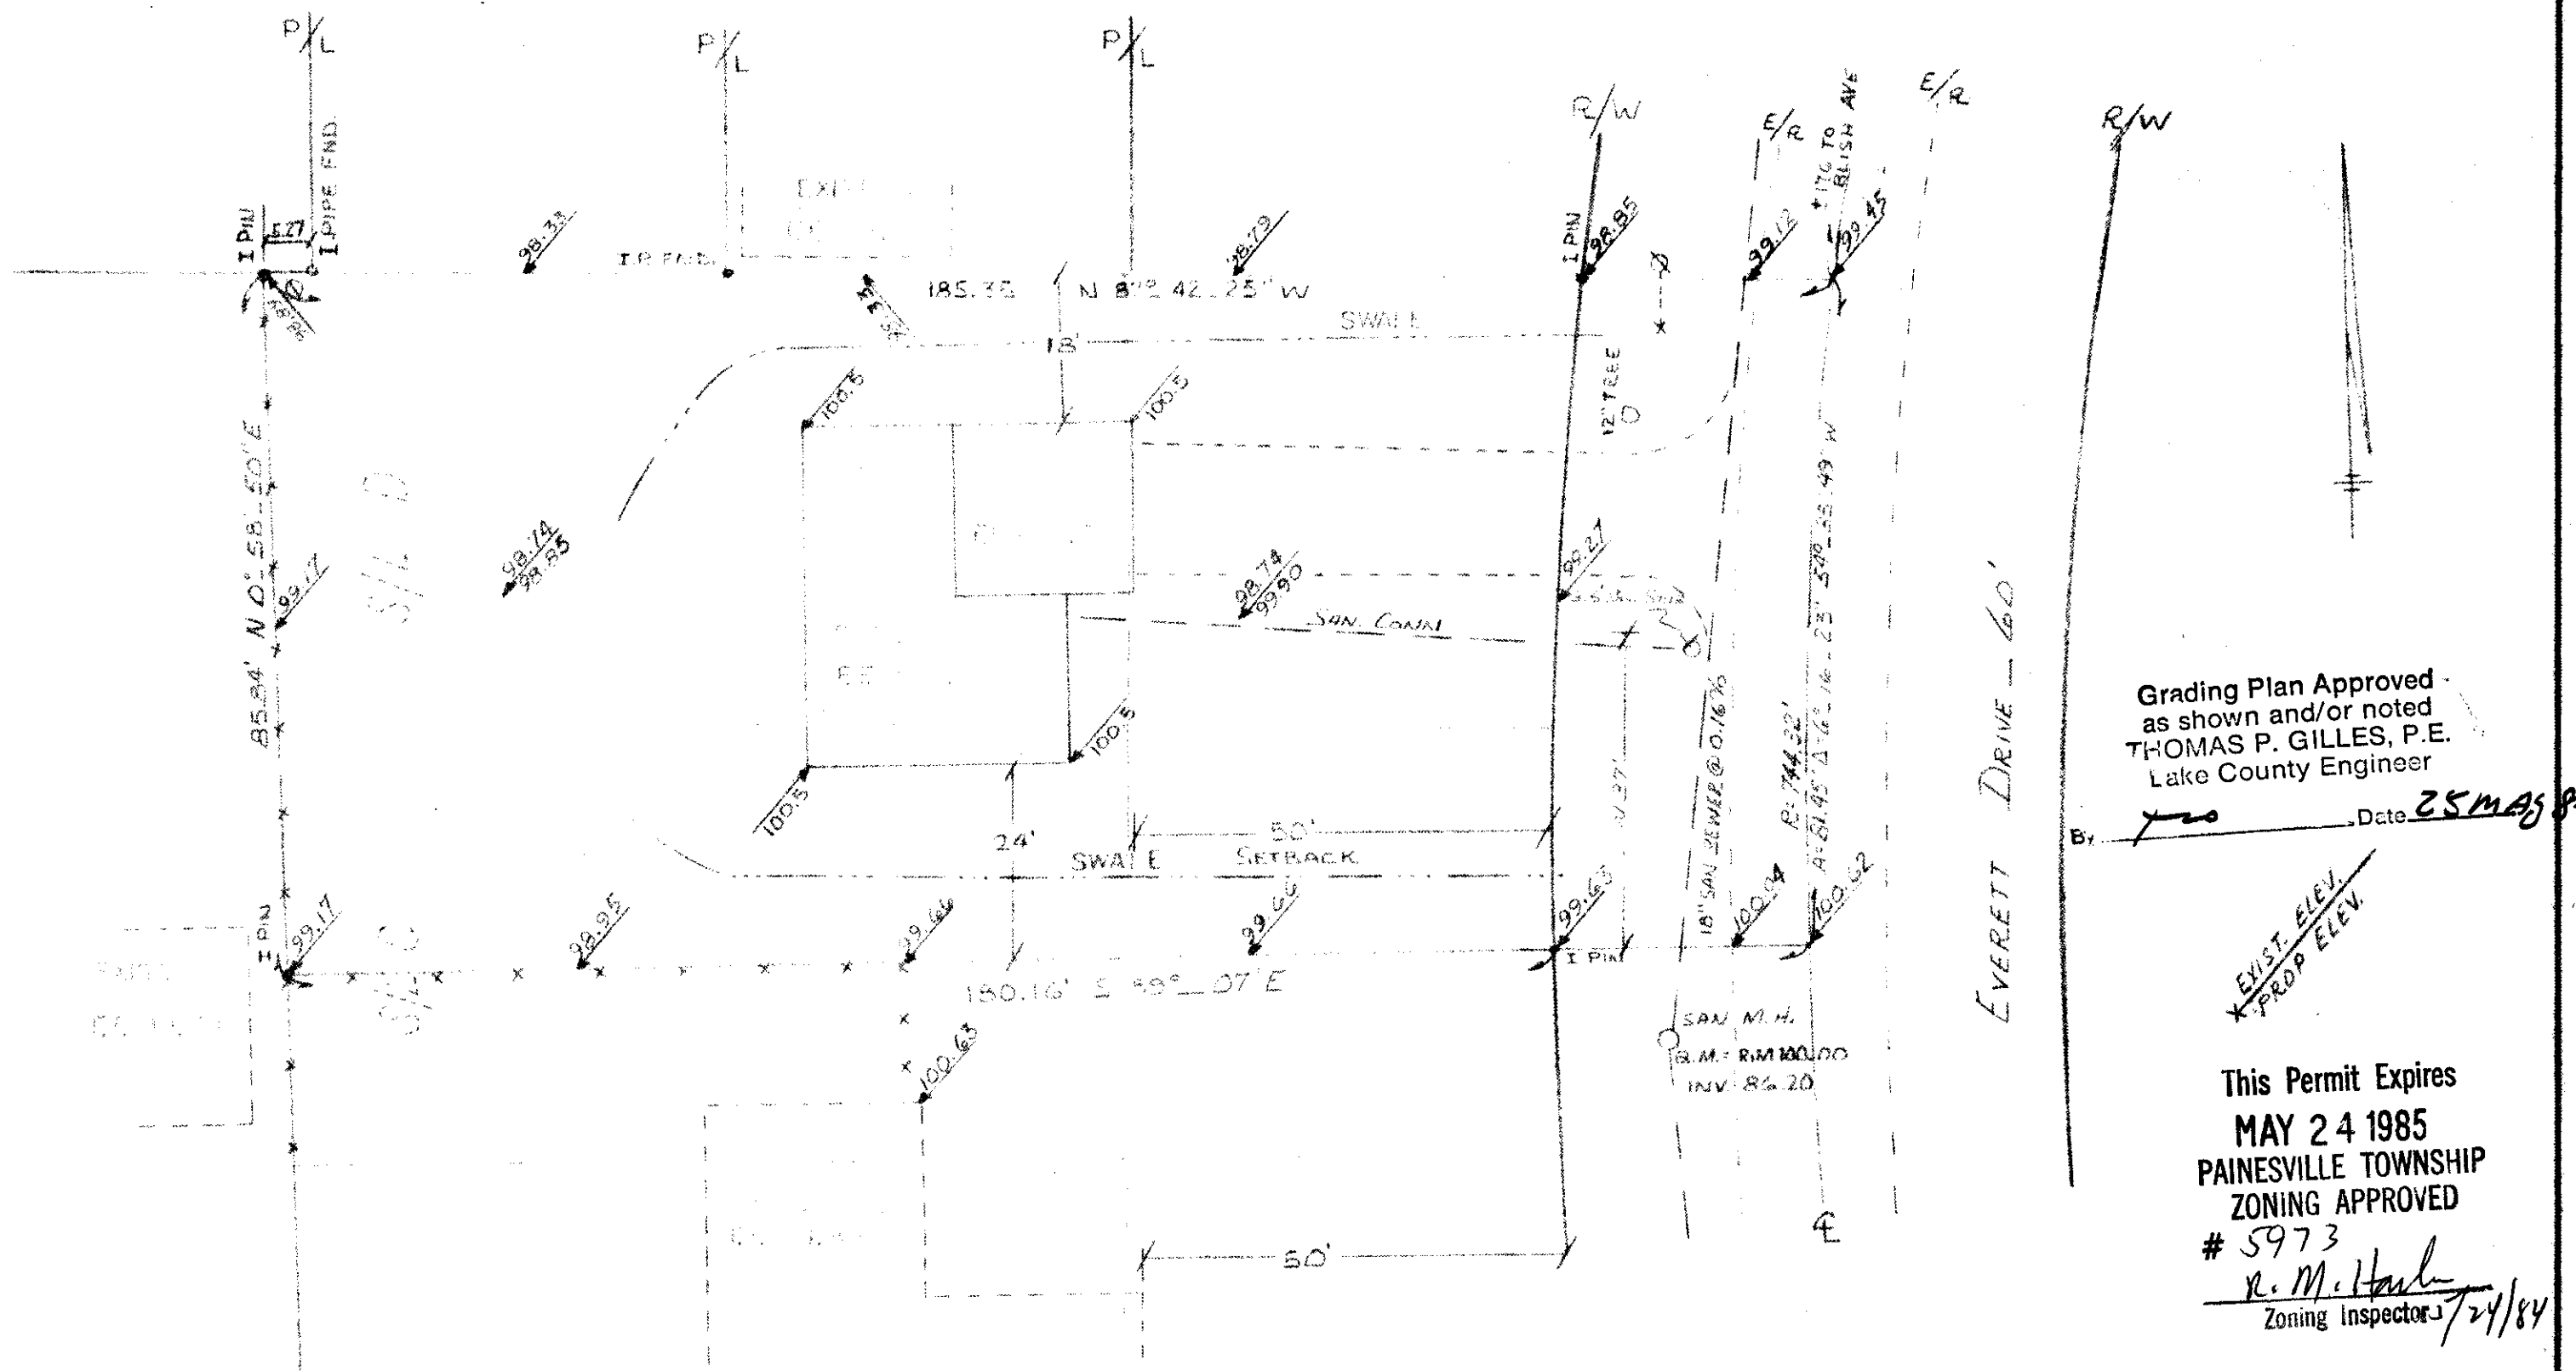

Grading Plan Approved
as shown and/or noted
THOMAS P. GILLES, P.E.
Lake County Engineer
By _____ Date 25 MAY 84

This Permit Expires
MAY 24 1985
PAINESVILLE TOWNSHIP
ZONING APPROVED
5973
R. M. Harlan
Zoning Inspector 7/24/84

	MIKE A ROSSI	96 EVERETT
SCALE:	APPROVED BY	DRAWN BY
DATE: MAY		
GARFIELD DRIVE ALLOTMENT		
CHERRY FARMS SUBDIVISION		
PART OF ... PAINESVILLE TWP LAKE ... OHIO		DRAWING NUMBER

DAVID J. LEPPERT ...

TELEDYNE POST 18AB-01E