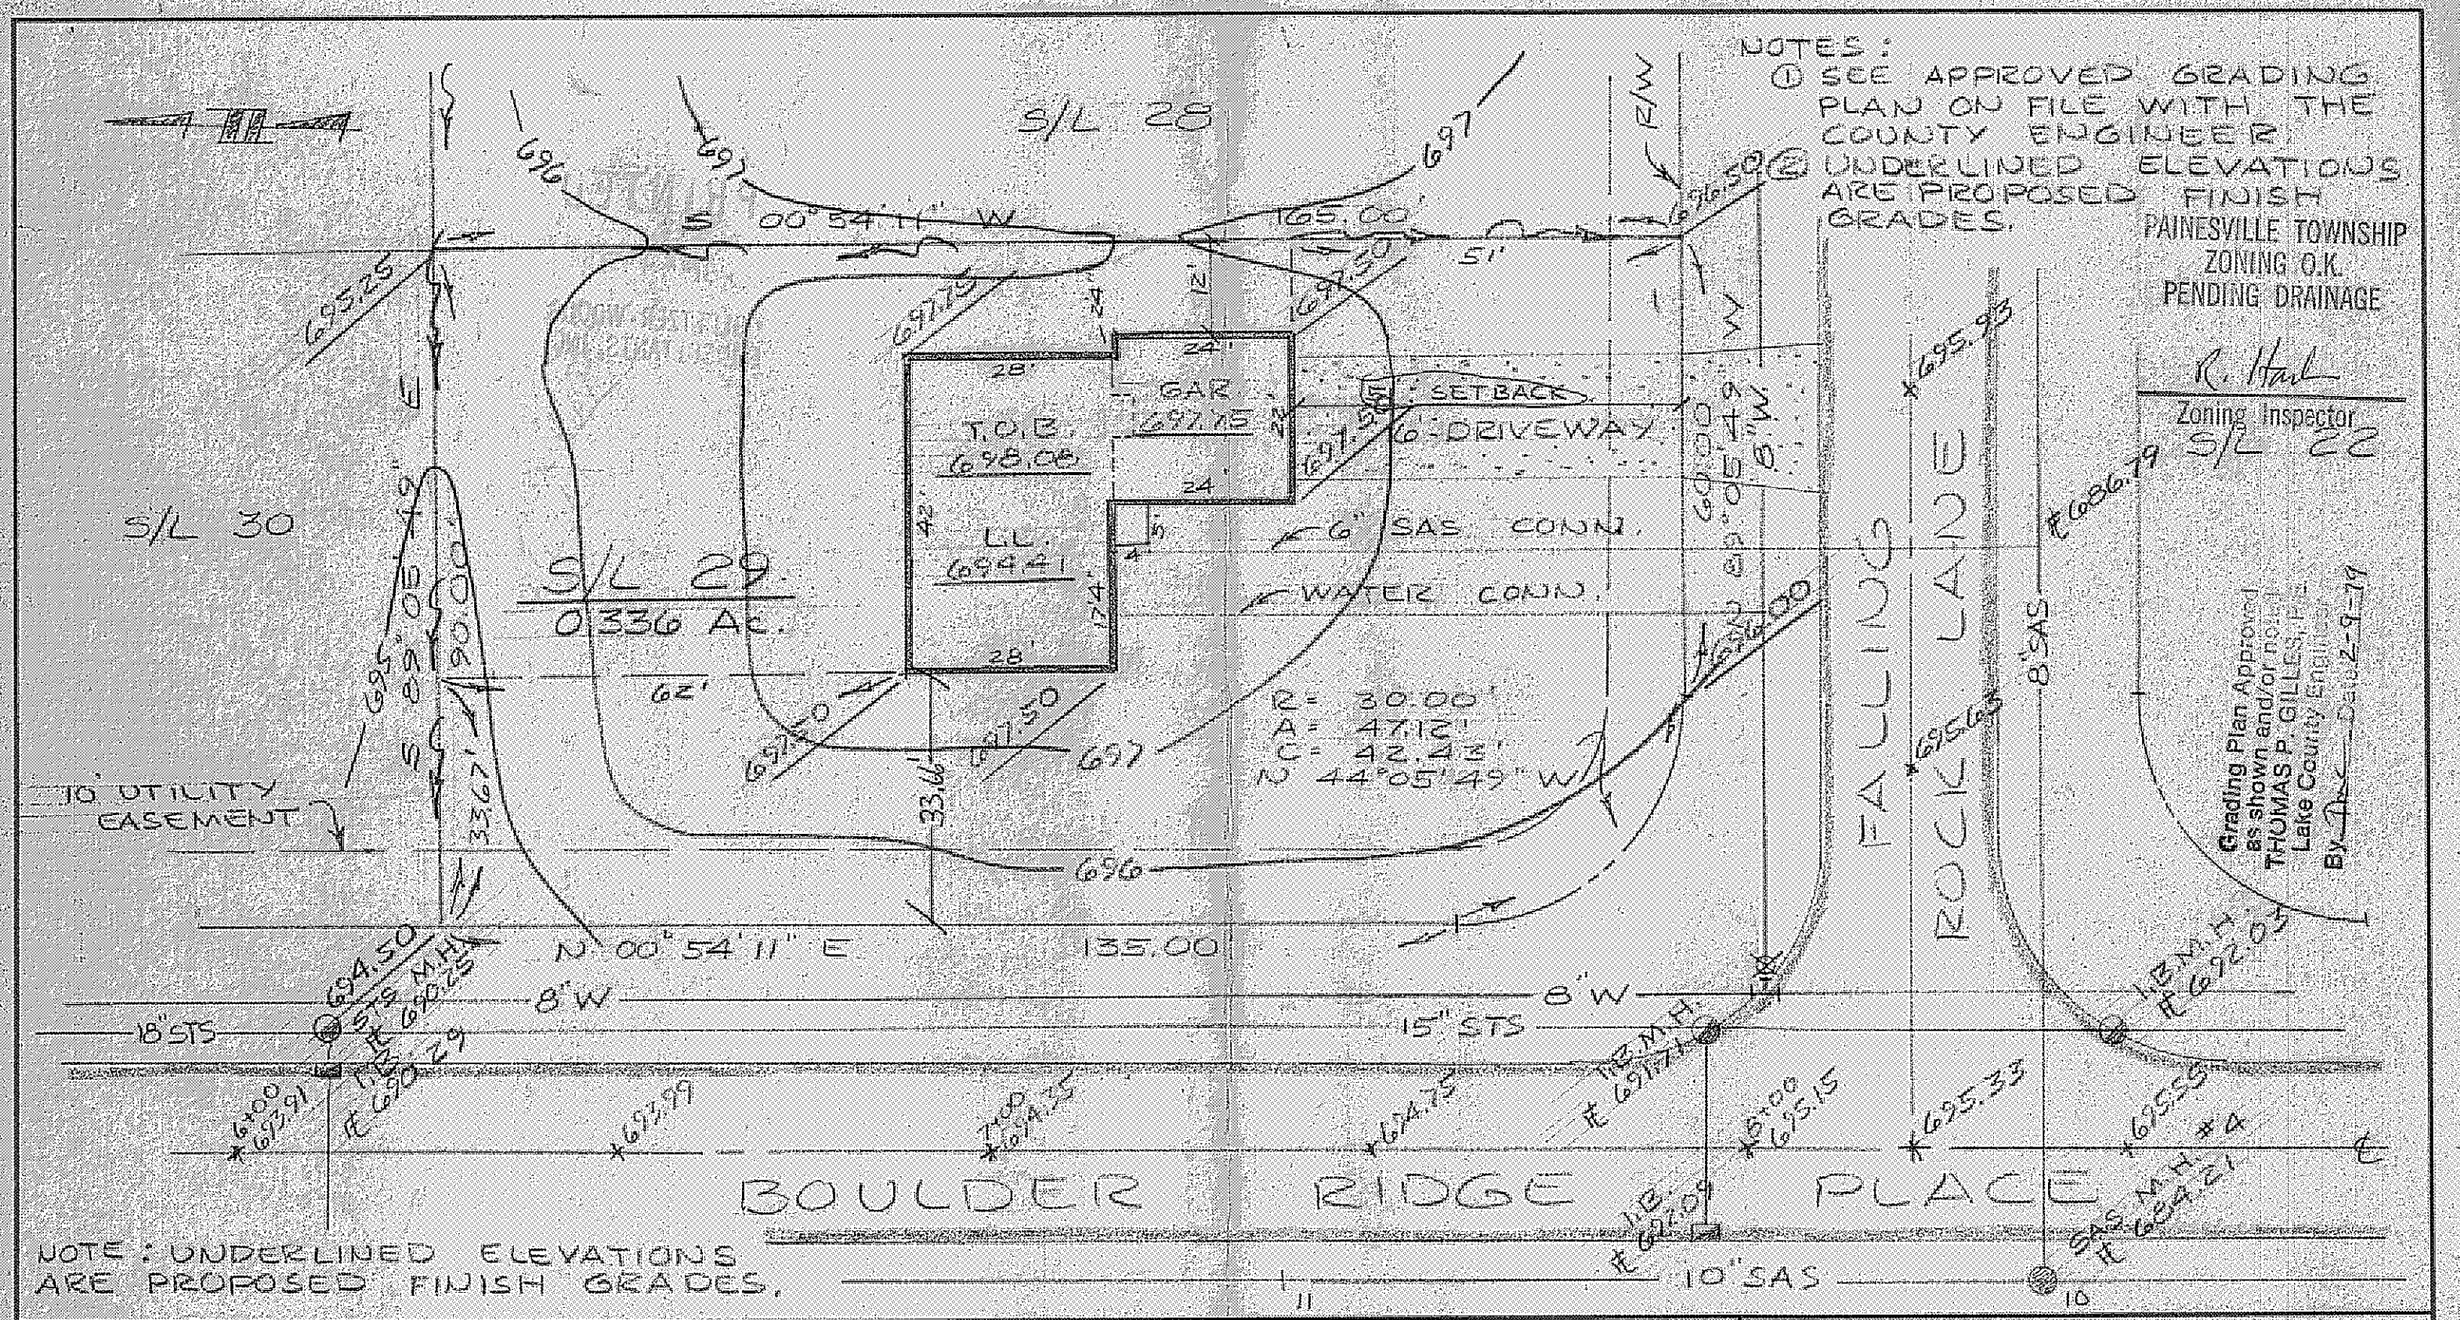

DESIGN CERTIFICATION	AS BUILT CERTIFICATION			
THIS PLAT WAS PREPARED BY ME, AND IS CORRECT TO THE BEST OF MY KNOWLEDGE AND BELIEF.	I HEREBY CERTIFY THAT THE CIRCLED GRADES ARE EXISTING FINISH GRADES CHECKED IN THE FIELD ON _____ AND THAT SURVEY IS CORRECT TO THE BEST OF MY KNOWLEDGE AND BELIEF.	**COLPETZER · WOODS** CONSULTANTS, INC. 180 SOUTH STATE STREET • PAINESVILLE, OHIO 44077 • (216) 357-7569	DATE JAN. 79	SITE PLAN FOR: CASEMENT HOMES
REG. SURVEYOR NO. 4785	REG. SURVEYOR NO. _____		SCALE 1"=20'	1251 MADISON AVE PAINESVILLE, OHIO
			DRWN BY	SUBLOT 29 BOULDER RIDGE SUBD.
			CHKD BY	PAINESVILLE TWP, LA. CO., OHIO
			JOB NO. 78-282	
			FB 321 PG 72	