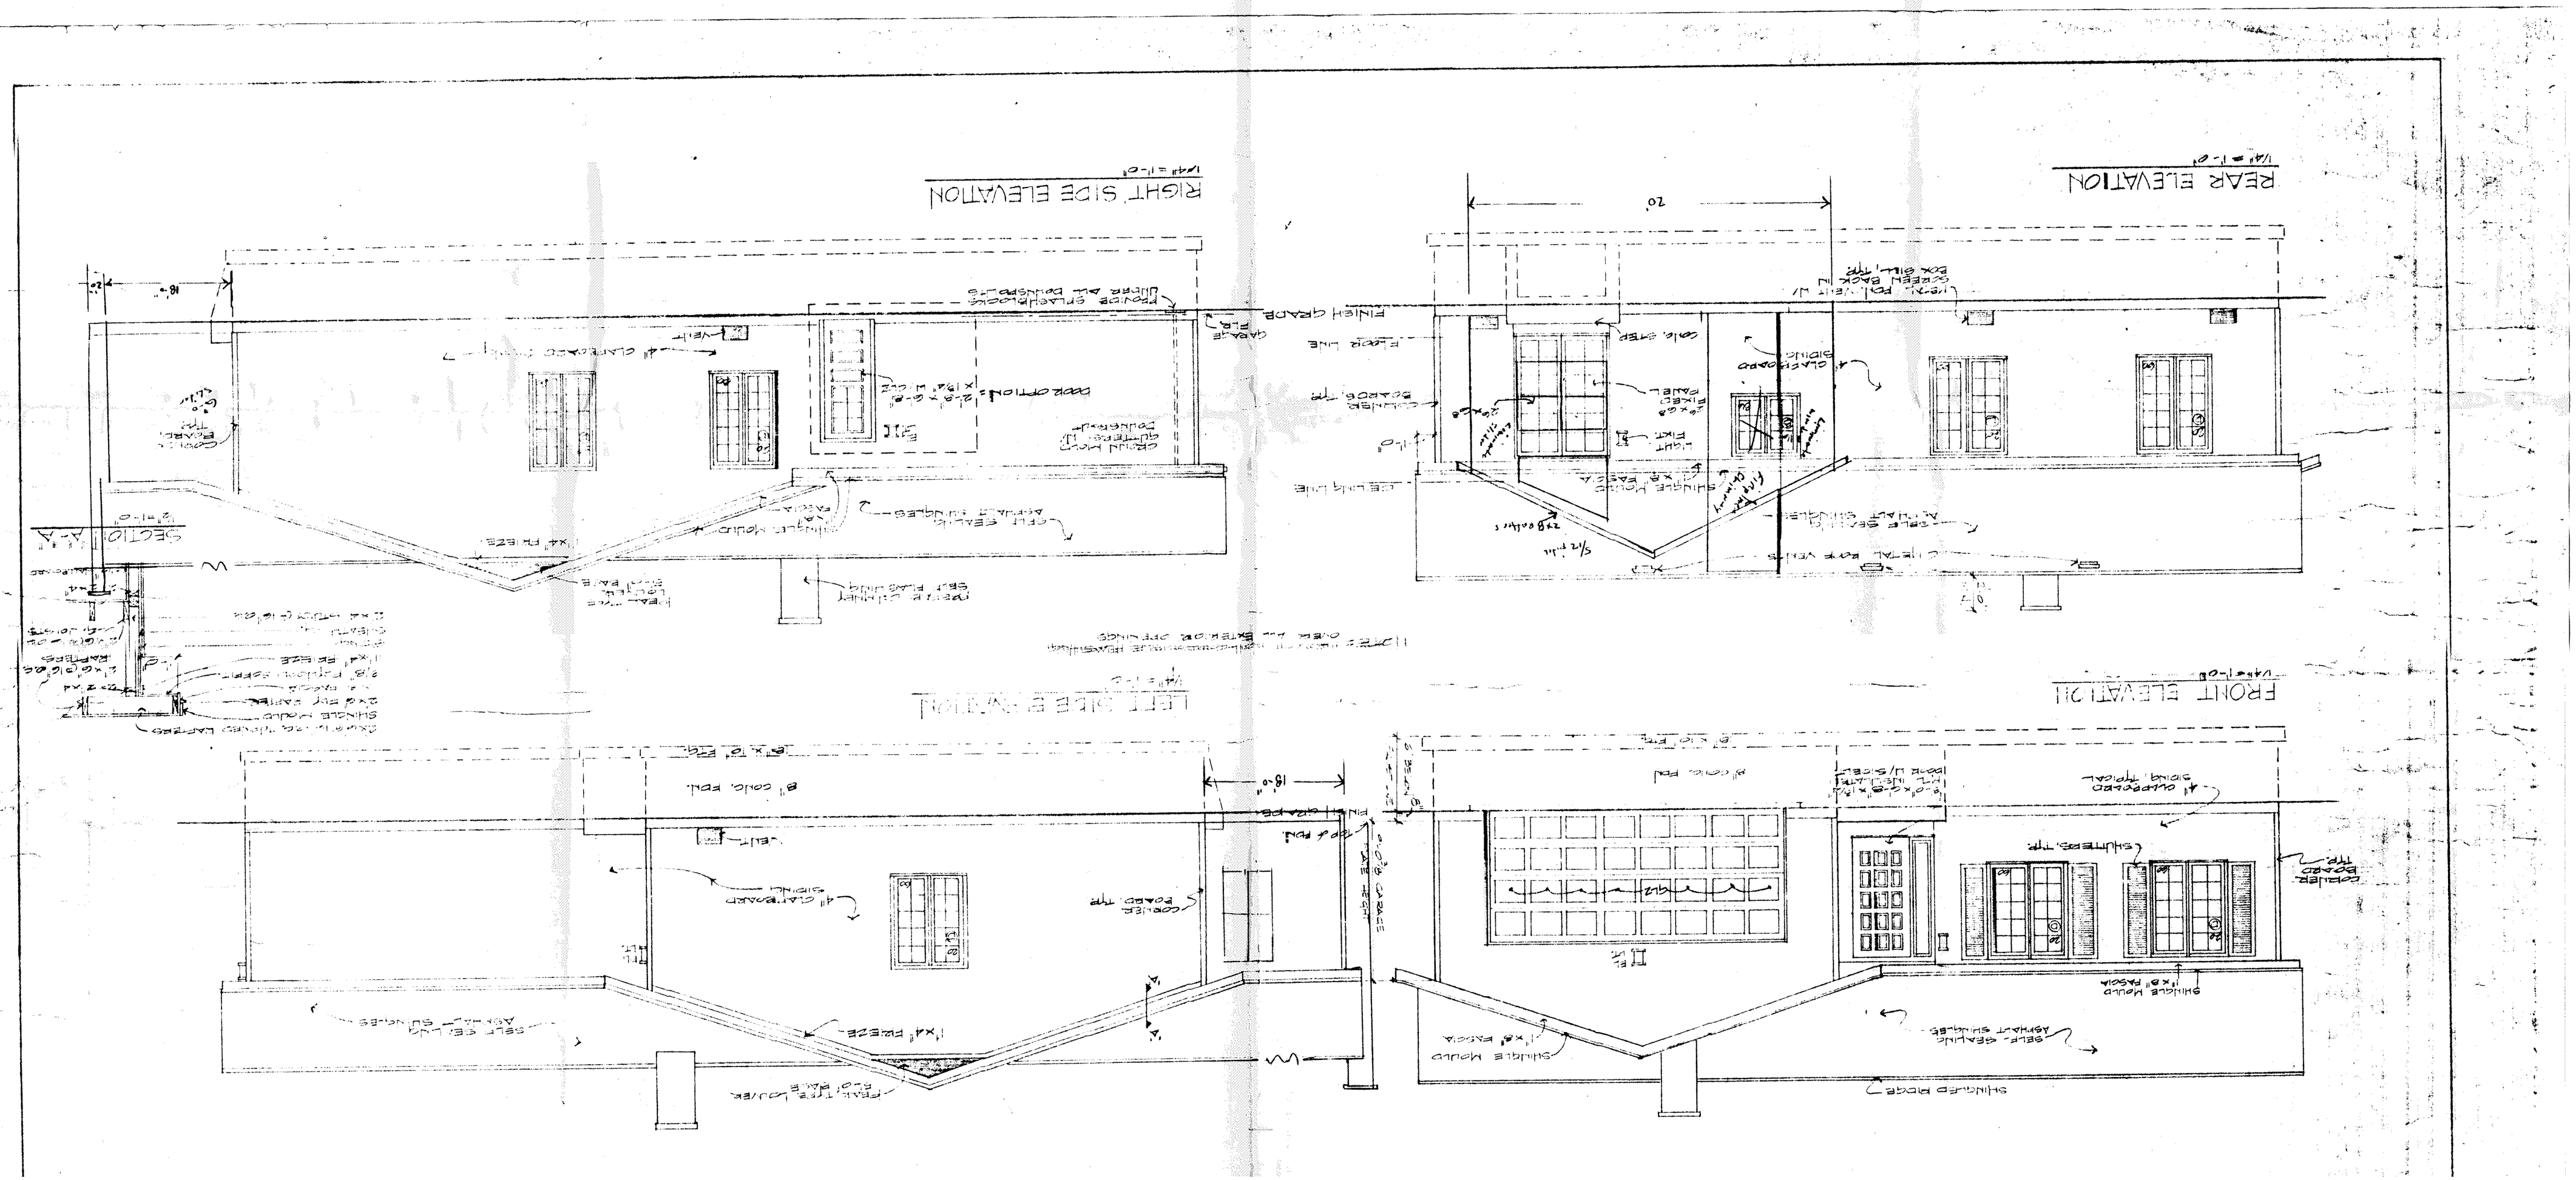

RIGHT SIDE ELEVATION
REAR ELEVATION
LEFT SIDE ELEVATION
FRONT ELEVATION
SECTION A-A
FINISH GRADE