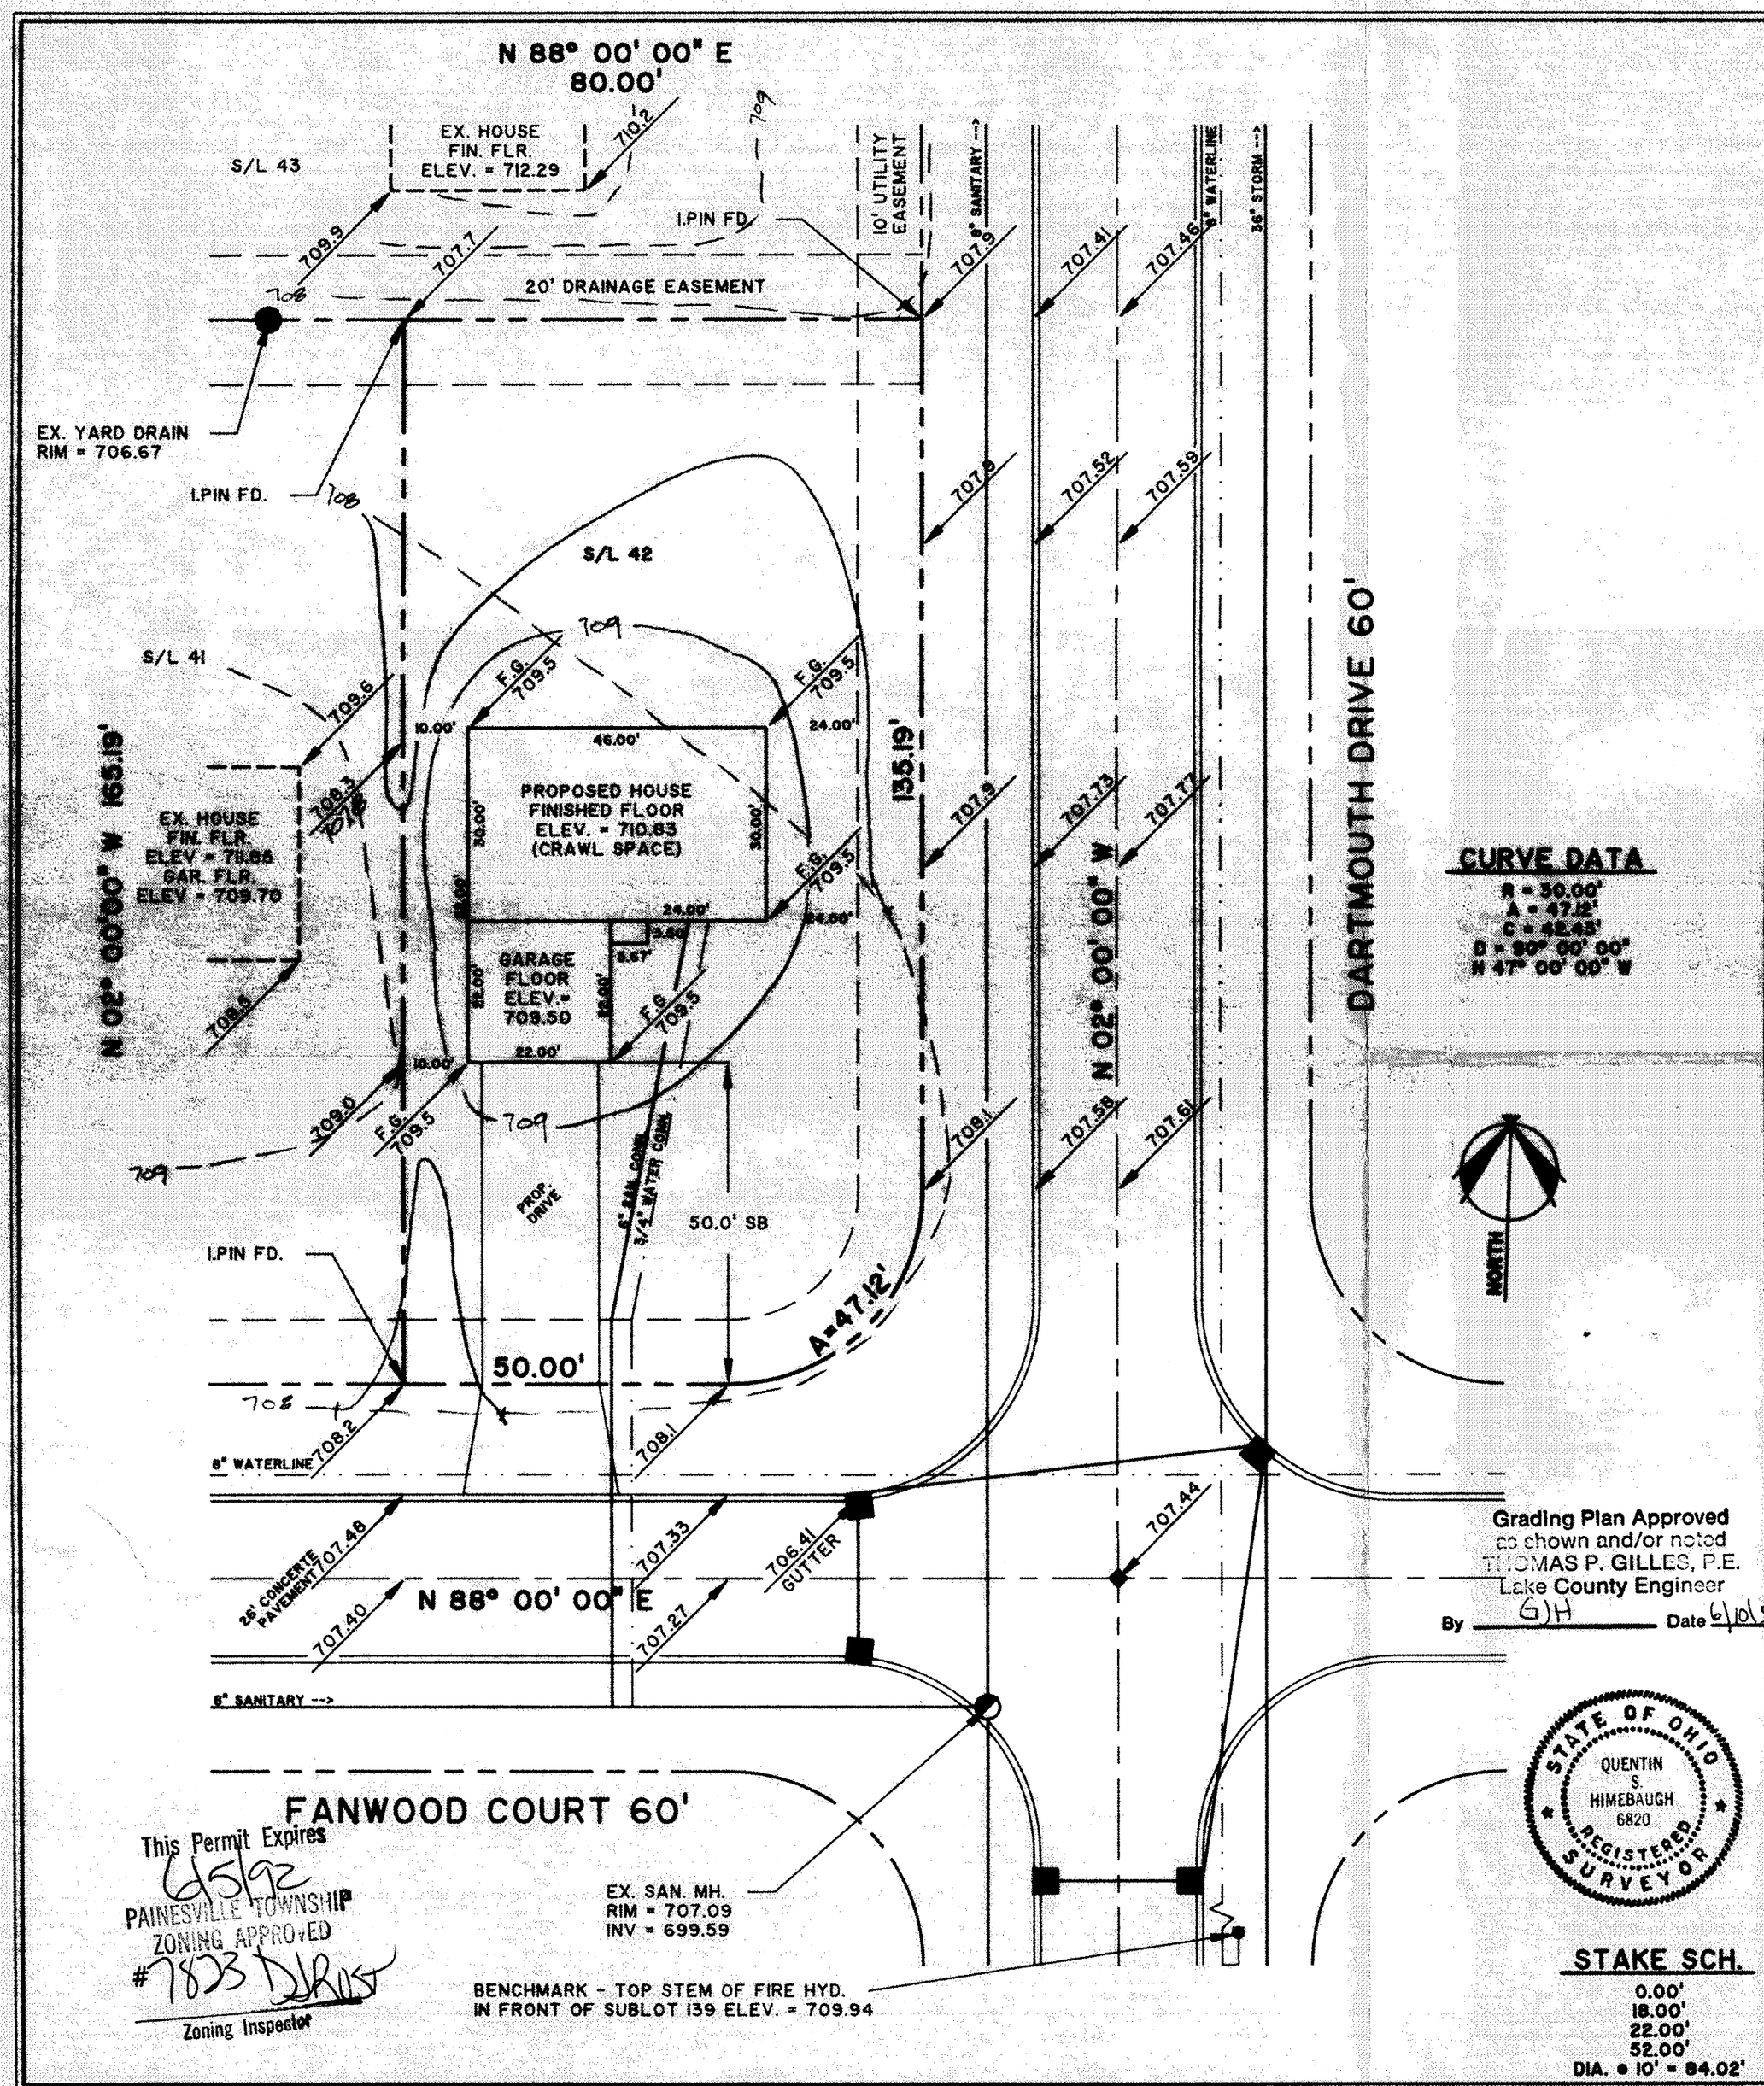

CURVE DATA
R = 30.00'
A = 47.12'
C = 42.43'
D = 90° 00' 00"
N 47° 00' 00" W

STAKE SCH.
0.00'
18.00'
22.00'
52.00'
DIA. @ 10' = 84.02'

Grading Plan Approved
as shown and/or noted
THOMAS P. GILLES, P.E.
Lake County Engineer
By GJH Date 6/10/91

STATE OF OHIO
QUENTIN S. HIMEBAUGH 6820
REGISTERED SURVEYOR

This Permit Expires
6/5/92
PAINESVILLE TOWNSHIP
ZONING APPROVED
#7833 DJR
Zoning Inspector

GENERAL NOTES:

1. DRIVEWAY APRON TO BE 6" THICK
2. BENCHMARK - TOP STEM OF FIRE HYDRANT LOCATED IN FRONT OF SUBLOT No. 139, ELEV. = 709.94

LEGEND

EXISTING CONTOUR
PROPOSED CONTOUR

100.00 / 100.00 — EXISTING ELEVATION / PROPOSED ELEVATION

CERTIFICATION

"I THE UNDERSIGNED HEREBY CERTIFY THAT THIS TOPOGRAPHY INDICATED BY 1' CONTOURS AND ELEVATIONS SHOWN HEREON REPRESENTS AN ACTUAL SURVEY MADE BY ME ON THE 30th DAY OF MAY, 1991 AND THE ELEVATIONS WERE TAKEN AT APPROPRIATE INTERVALS AND AS OF THAT DAY THEY EXISTED AS INDICATED HEREON.

"I HEREBY CERTIFY THAT THIS PLAN WAS PREPARED BY ME AND IS CORRECT TO THE BEST OF MY KNOWLEDGE"

Quentin S. Himebaugh
QUENTIN S. HIMEBAUGH, P.S. No. 6820

PREPARED BY:

Himebaugh and Associates

Surveyors and Site Consultants
38083 West Spaulding St.
Willoughby, Ohio 44094
(216) 946-1761

SITE PLAN: SUBLOT No. 42 FANWOOD COURT 60' PAINESVILLE TWP.
HEATHERSTONE SUBDIVISION, VOL. Z, PG. 35
PREPARED FOR: JOHN SCHOENIGER
SCALE: 1" = 20'
DATE: MAY 31, 1991
DRAWN BY: DAVID W. NOVAK

91-010-042

FORM No. 004 (04/24/90)