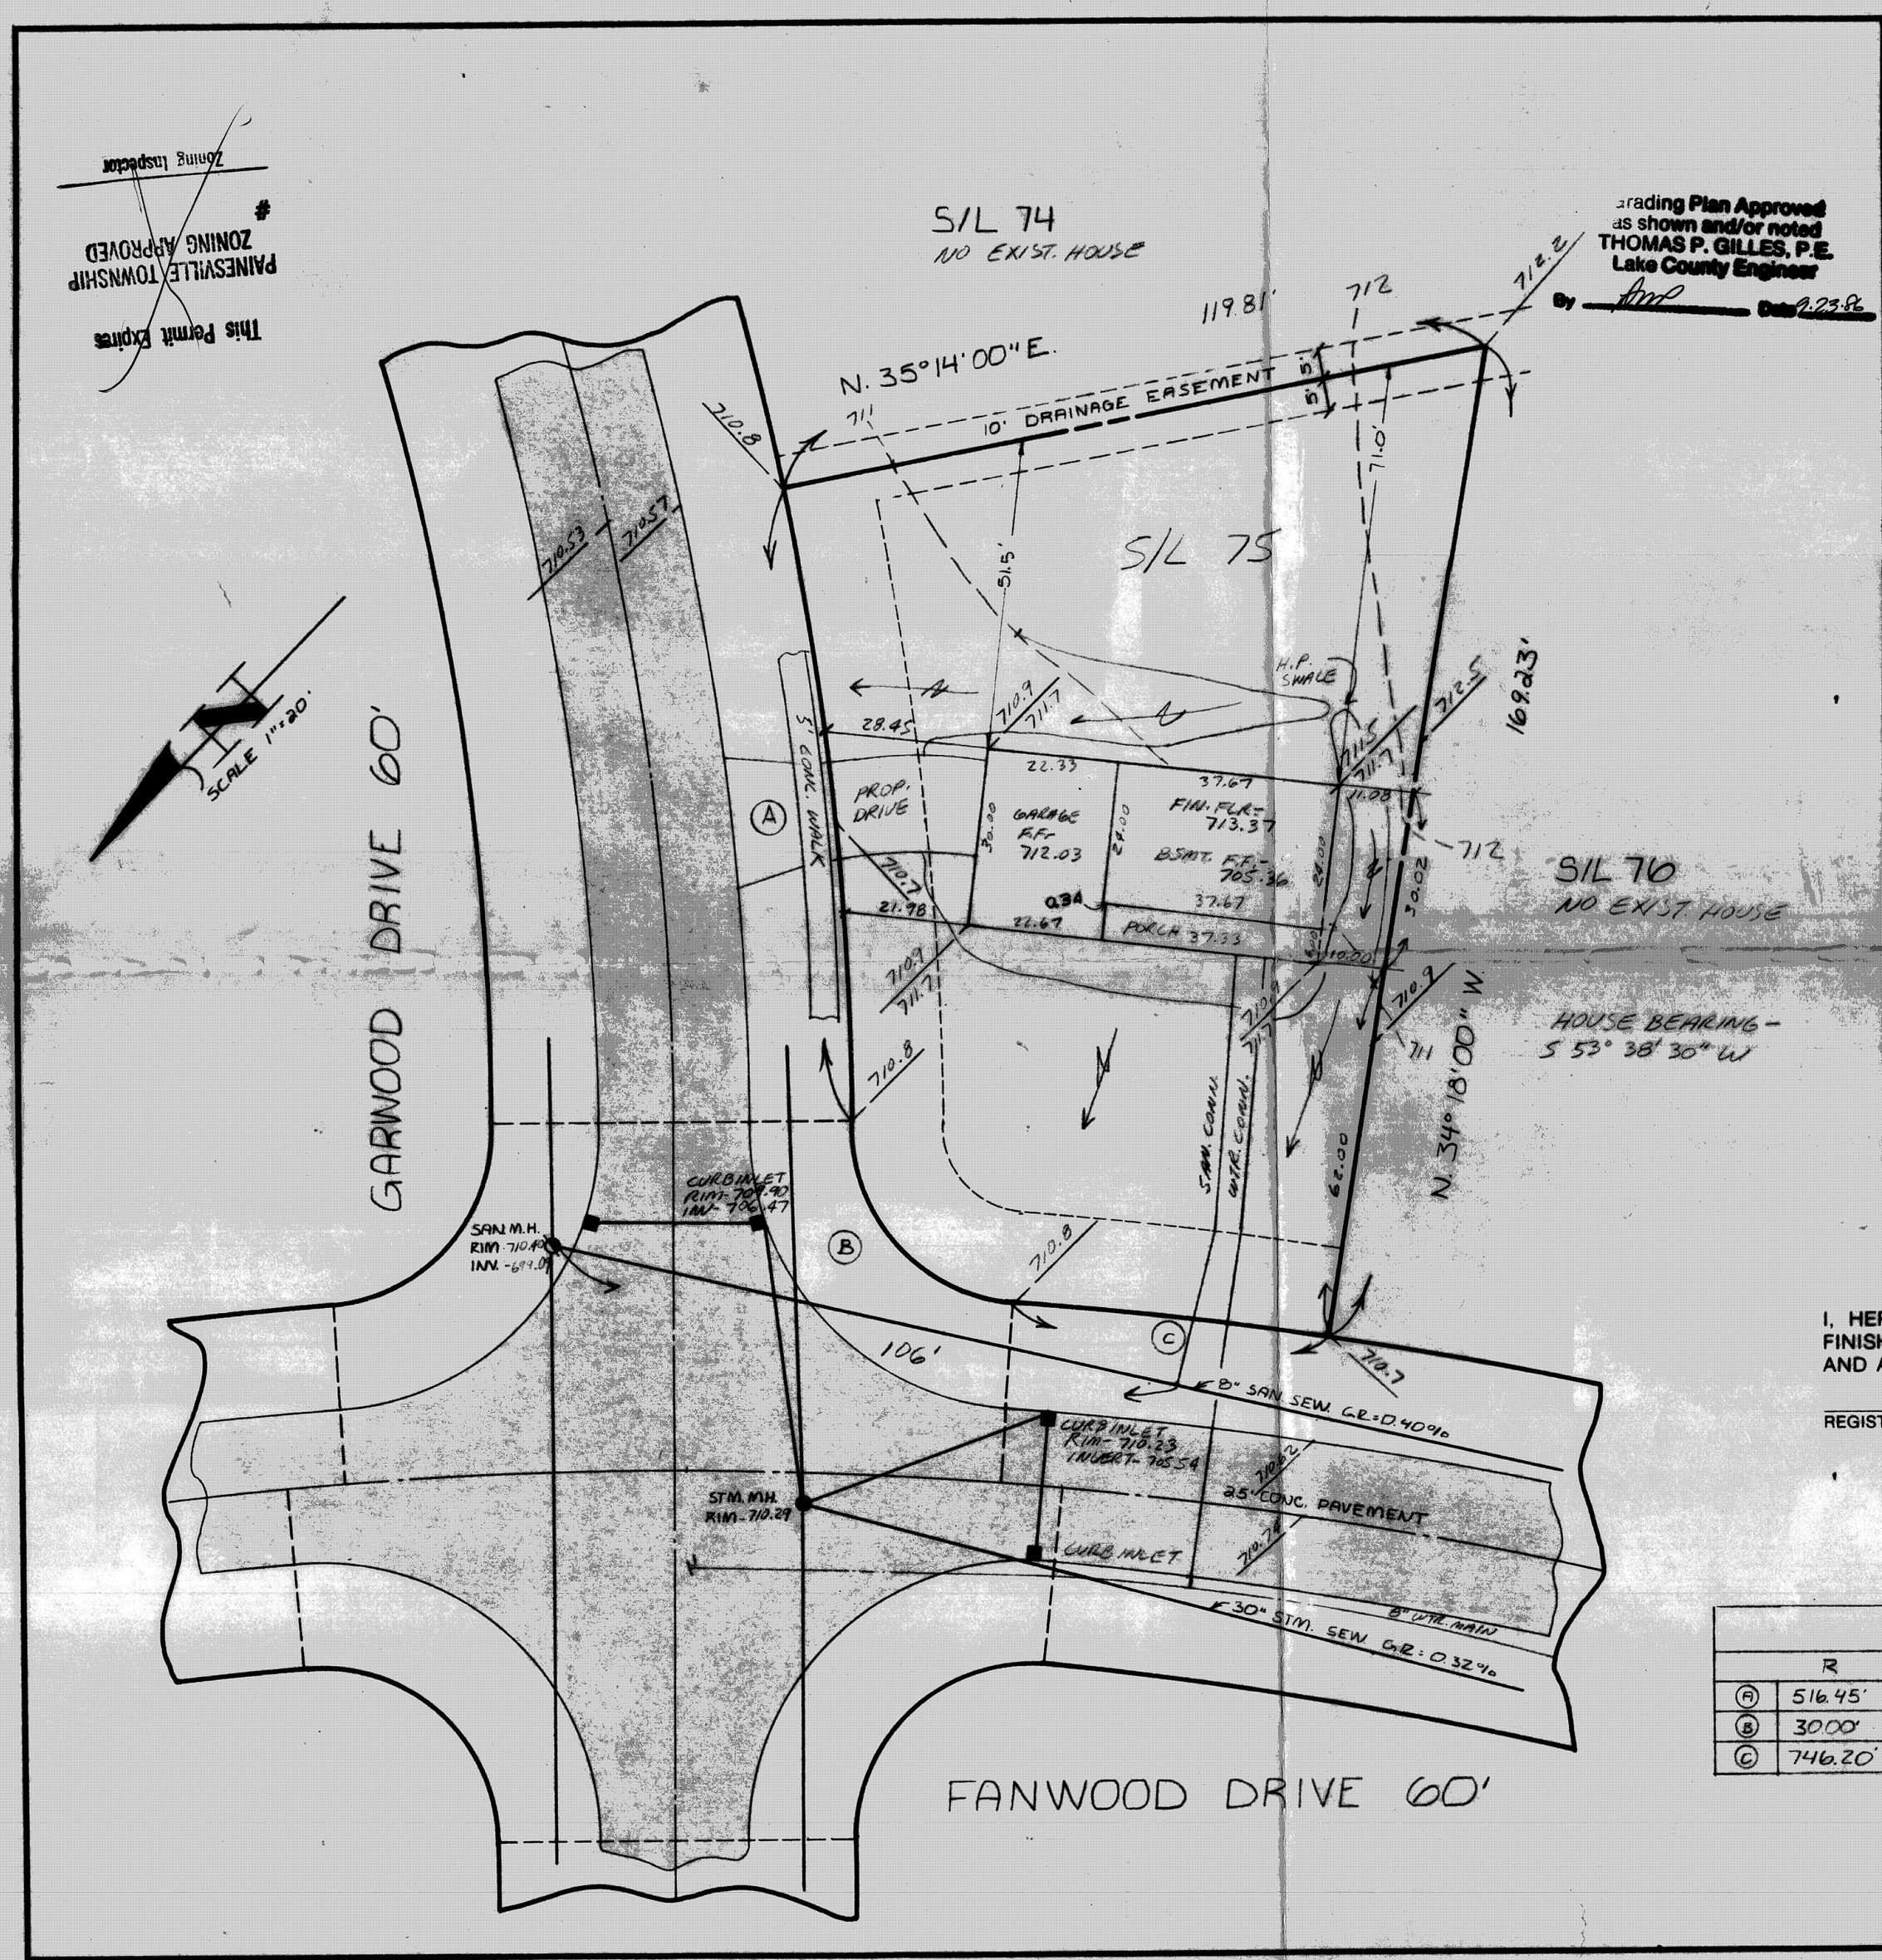

This Permit Expires
PAINESVILLE TOWNSHIP
ZONING APPROVED
#
Zoning Inspector

Grading Plan Approved
as shown and/or noted
THOMAS P. GILLES, P.E.
Lake County Engineer
By [signature] Date 9.23.86

SITE PLAN

PAINESVILLE (TOWNSHIP) LAKE COUNTY, OHIO

for: DAVE MURACO (CLIENT) (OWNER)

ADDRESS STREET CITY ZIP

HEATHERSTONE VILLAGE #1 (SUBDIVISION) (NAME)
Z-35 (VOL.-PG.)
75 (SUBLOT NO.) FANWOOD DR. (STREET)

LOT TRACT
VOLUME PAGE
PERM. PARCEL NO. STREET

LEGEND

SANITARY MANHOLE
STORM MANHOLE
INLET OR CATCH BASIN
HYDRANT
EXISTING CONTOURS
PROPOSED CONTOURS
EXIST. ELEV. 100.0 / 100.0 PROP. ELEV.
WATER VALVE (GAS)
WATER METER (GAS)
AS BUILT ELEVATION 100.0
INDICATES DIRECTION OF SURFACE DRAINAGE

REMARKS

ALL BOUNDARY DATA SHOWN WAS OBTAINED FROM (DEEDS, RECORDED SUBDIVISION PLAT OR OTHER PUBLIC RECORDS)

LOCATIONS AS SHOWN OF ADJACENT WELLS AND SEPTIC TANKS OBTAINED FROM LAKE COUNTY HEALTH DEPARTMENT

DESIGN CERTIFICATION

THIS PLAT WAS PREPARED BY ME, AND IS CORRECT TO THE BEST OF MY KNOWLEDGE AND BELIEF.

Bernard D. Westfall (NAME) SURVEYOR 6634 (REGISTRATION NO.)

CHECK LIST

NO. OF BEDROOMS
DIMENSIONS
BEARINGS
TIE TO NEAREST STREET
SUBLOT NO. PARCEL NO.
SURROUNDING OWNERS
BLDG. DIMENSIONS FIN. GR.
BLDG. TIES FL'R. GRADES
APRON TYPE WIDTH THICKNESS
SIDEWALK TYPE WIDTH THICKNESS
CULVERT TYPE DIA., LENGTH
ROCK OUTCROPPINGS
WATER MAIN SIZE, LOCATION
SAN. SEWER SIZE % GR. LOC.
SAN. MH. CAST. ELEV. INV. ELEV.
SAN. CONN. SIZE, LOC. DEPTH
STORM SEWER SIZE % GR. LOC.
STORM MH. CAST ELEV. INV. ELEV.
PAV'T TYPE GRADE CURBS
GAS LINE LOC. SIZE PRESSURE
SEPTIC TANK LOCATION & DUPLICATION AREA
WELL LOCATION
ISOLATION RADIUS FROM WELL

REVISIONS		
NO.	DATE	BY
1		
2		
3		
4		
5		

A'TERRA
ENGINEERING & SURVEYING, INC.
172 NORTH ST. CLAIR STREET
PAINESVILLE, OHIO 44077
352-9250 or 942-1100 or 574-5551

DRAWN BY J.R. & R.T.	SCALE 1" = 20'	PHONE NO. 352-9250
CHK'D. [signature]	DATE AUGUST 86	DRAWING NO. 860012
CREW CHIEF T.O.	APP'D.	

"AS BUILT" CERTIFICATION

I, HEREBY CERTIFY THAT THE CIRCLED GRADES ARE EXISTING FINISH GRADES CHECKED IN THE FIELD ON _____, 19____ AND ARE CORRECT TO THE BEST OF MY KNOWLEDGE AND BELIEF.

This Permit Expires
SEP 17 1987

REGISTERED SURVEYOR REG. NO.

PAINESVILLE TOWNSHIP
ZONING APPROVED
6509
R. M. Hark
Zoning Inspector 9/18/86

CURVE DATA					
	R	A	Δ	C	CB
(A)	516.45'	107.41'	11°55'00"	107.22'	N 48°48'30" W
(B)	30.00'	44.80'	85°34'00"	40.75'	S 85°34'00" E.
(C)	746.20'	53.61'	4°07'00"	53.60'	S. 53°38'30" W.

860012