SITE PLAN
FOR
R.C. REED CONST.

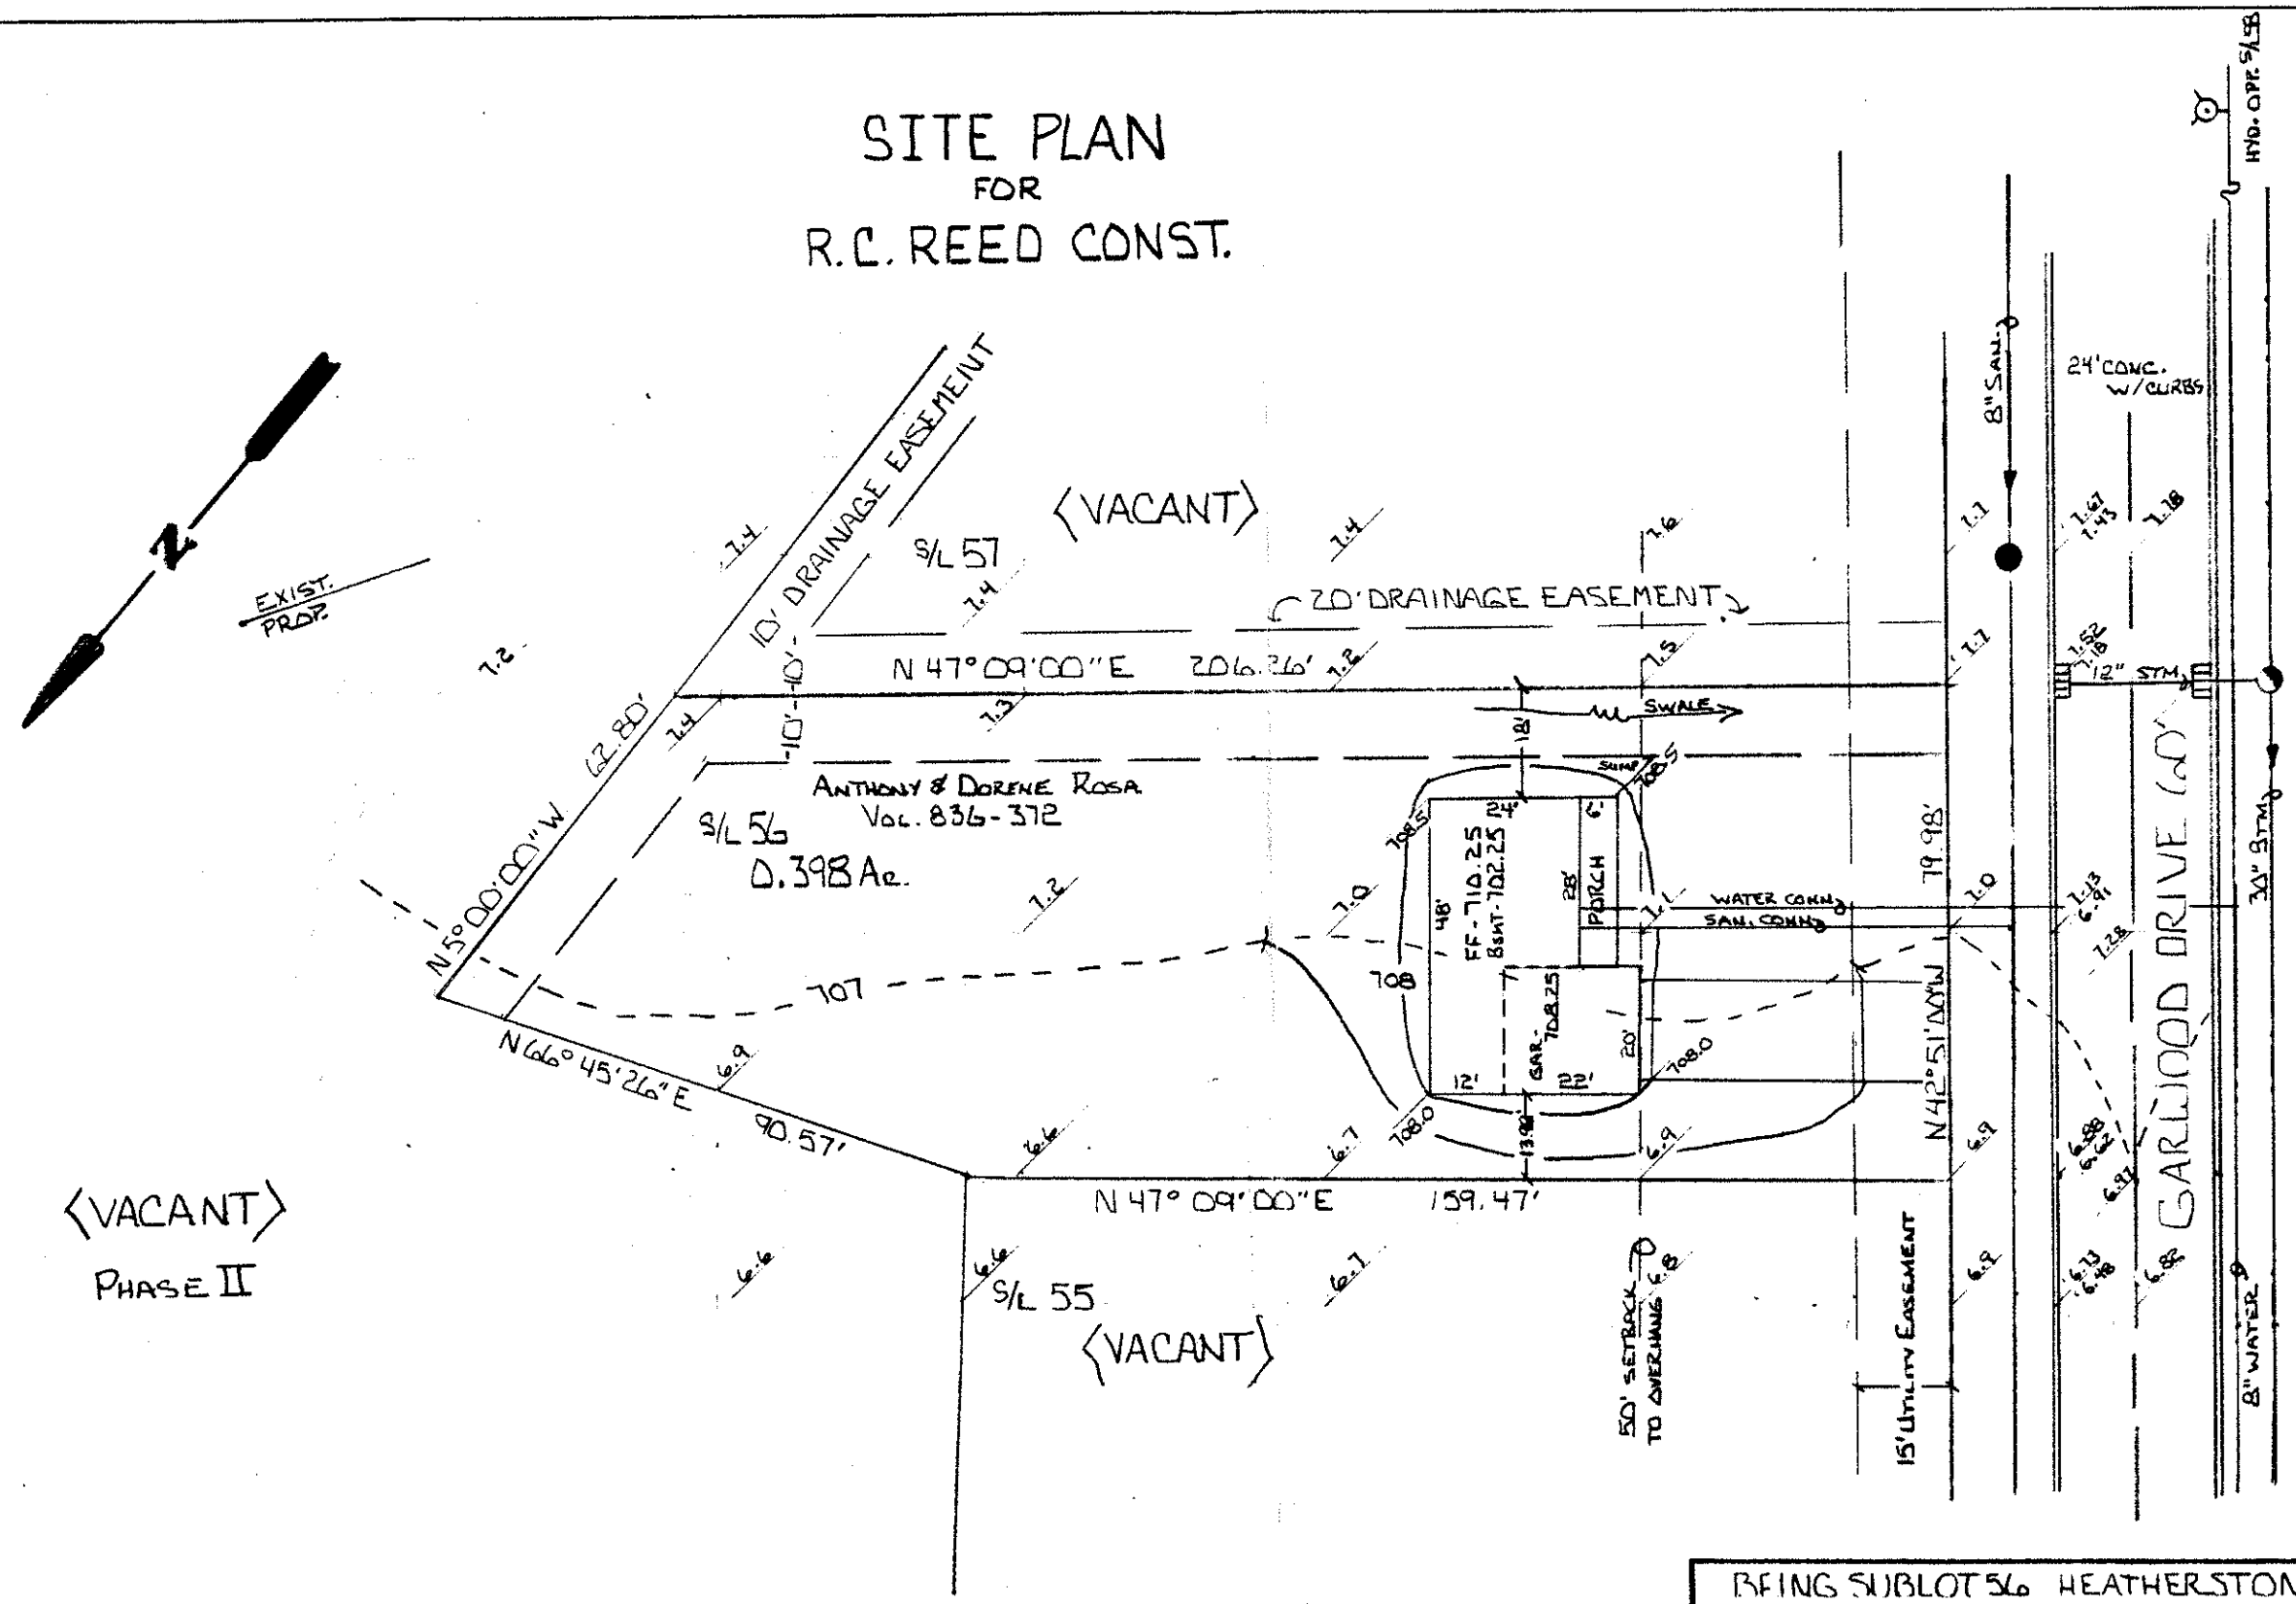

This Permit Expires
9-12-89
PAINESVILLE TOWNSHIP
ZONING APPROVED
7074
Willie E. Messenger
Zoning Inspector 9/12/89

Grading Plan Approved
as shown and/or noted
THOMAS P. GILLES, P.E.
Lake County Engineer
By [signature] Date 9/14/88

STATE OF OHIO
THOMAS MARC COFFMAN
6857
REGISTERED
SURVEYOR

BEING SUBLOT 56 HEATHERSTONE VILLAGE SUB. No. 1,
TOWNSHIP OF PAINESVILLE, COUNTY OF LAKE, STATE OF OHIO.

SCALE: 1" = 30'	APPROVED BY TM	DRAWN BY TAC
DATE: SEPT., '88		

THIS PLAT WAS PREPARED BY ME AND IS ACCURATE TO THE BEST OF MY KNOWLEDGE AND BELIEF.

Thomas M. Coffman P.S.
REG. SURVEYOR #6857