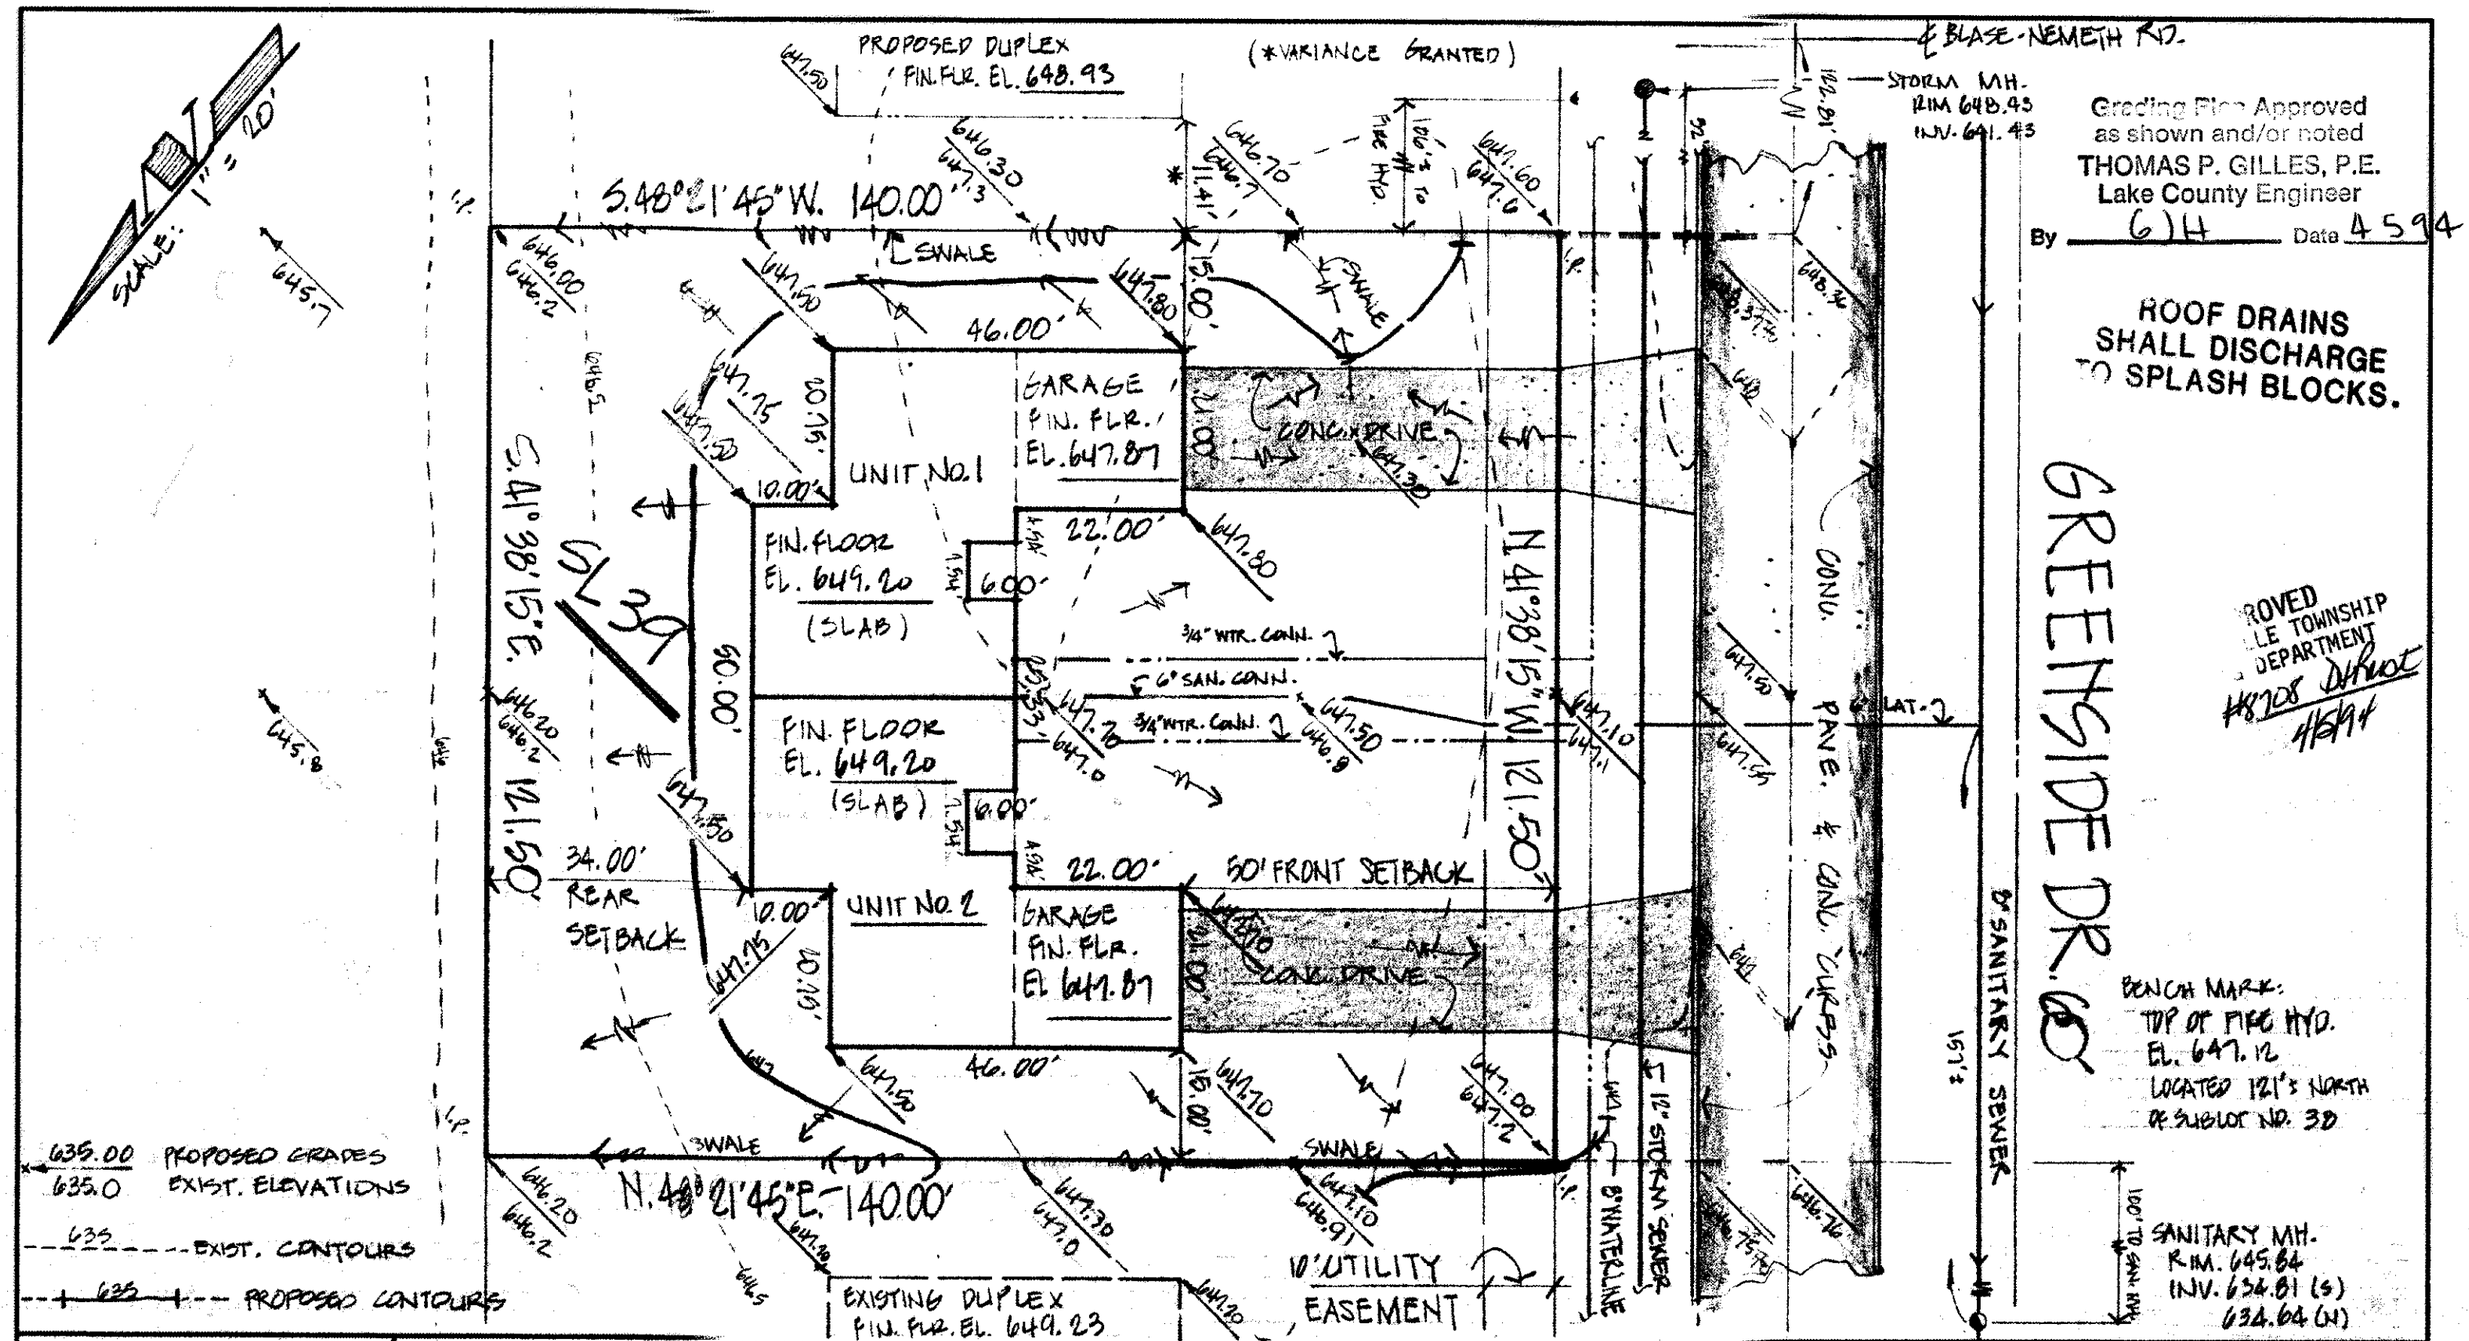


**DESIGN CERTIFICATION**

THIS PLAT WAS PREPARED BY ME, AND IS CORRECT TO THE BEST OF MY KNOWLEDGE AND BELIEF.

Richard J. Bilski

REG. SURVEYOR NO. 5244

**AS BUILT CERTIFICATION**

I HEREBY CERTIFY THAT THE CIRCLED GRADES ARE EXISTING FINISH GRADES CHECKED IN THE FIELD ON _____ AND THAT SURVEY IS CORRECT TO THE BEST OF MY KNOWLEDGE AND BELIEF.

REG. SURVEYOR NO. _____

**CT Consultants, Inc.**
*Engineers · Architects · Planners*
*Willoughby · Mentor · Columbus · North Canton · Youngstown*

DATE MAR. 30, 1994
SCALE 1"=20'
DRWN BY C.D.B.
CHKD BY
JOB NO. 91-117
FB 822 PG. 23

SITE PLAN FOR:
EDWARD H. TRESSER, INC.
6100 DEEPWOOD BLVD. MENTOR, OHIO 44060
BEING SUBLOT NO. 39 IN ASHBOURNE SUBDIVISION
IN PAINESVILLE TOWNSHIP, OHIO.