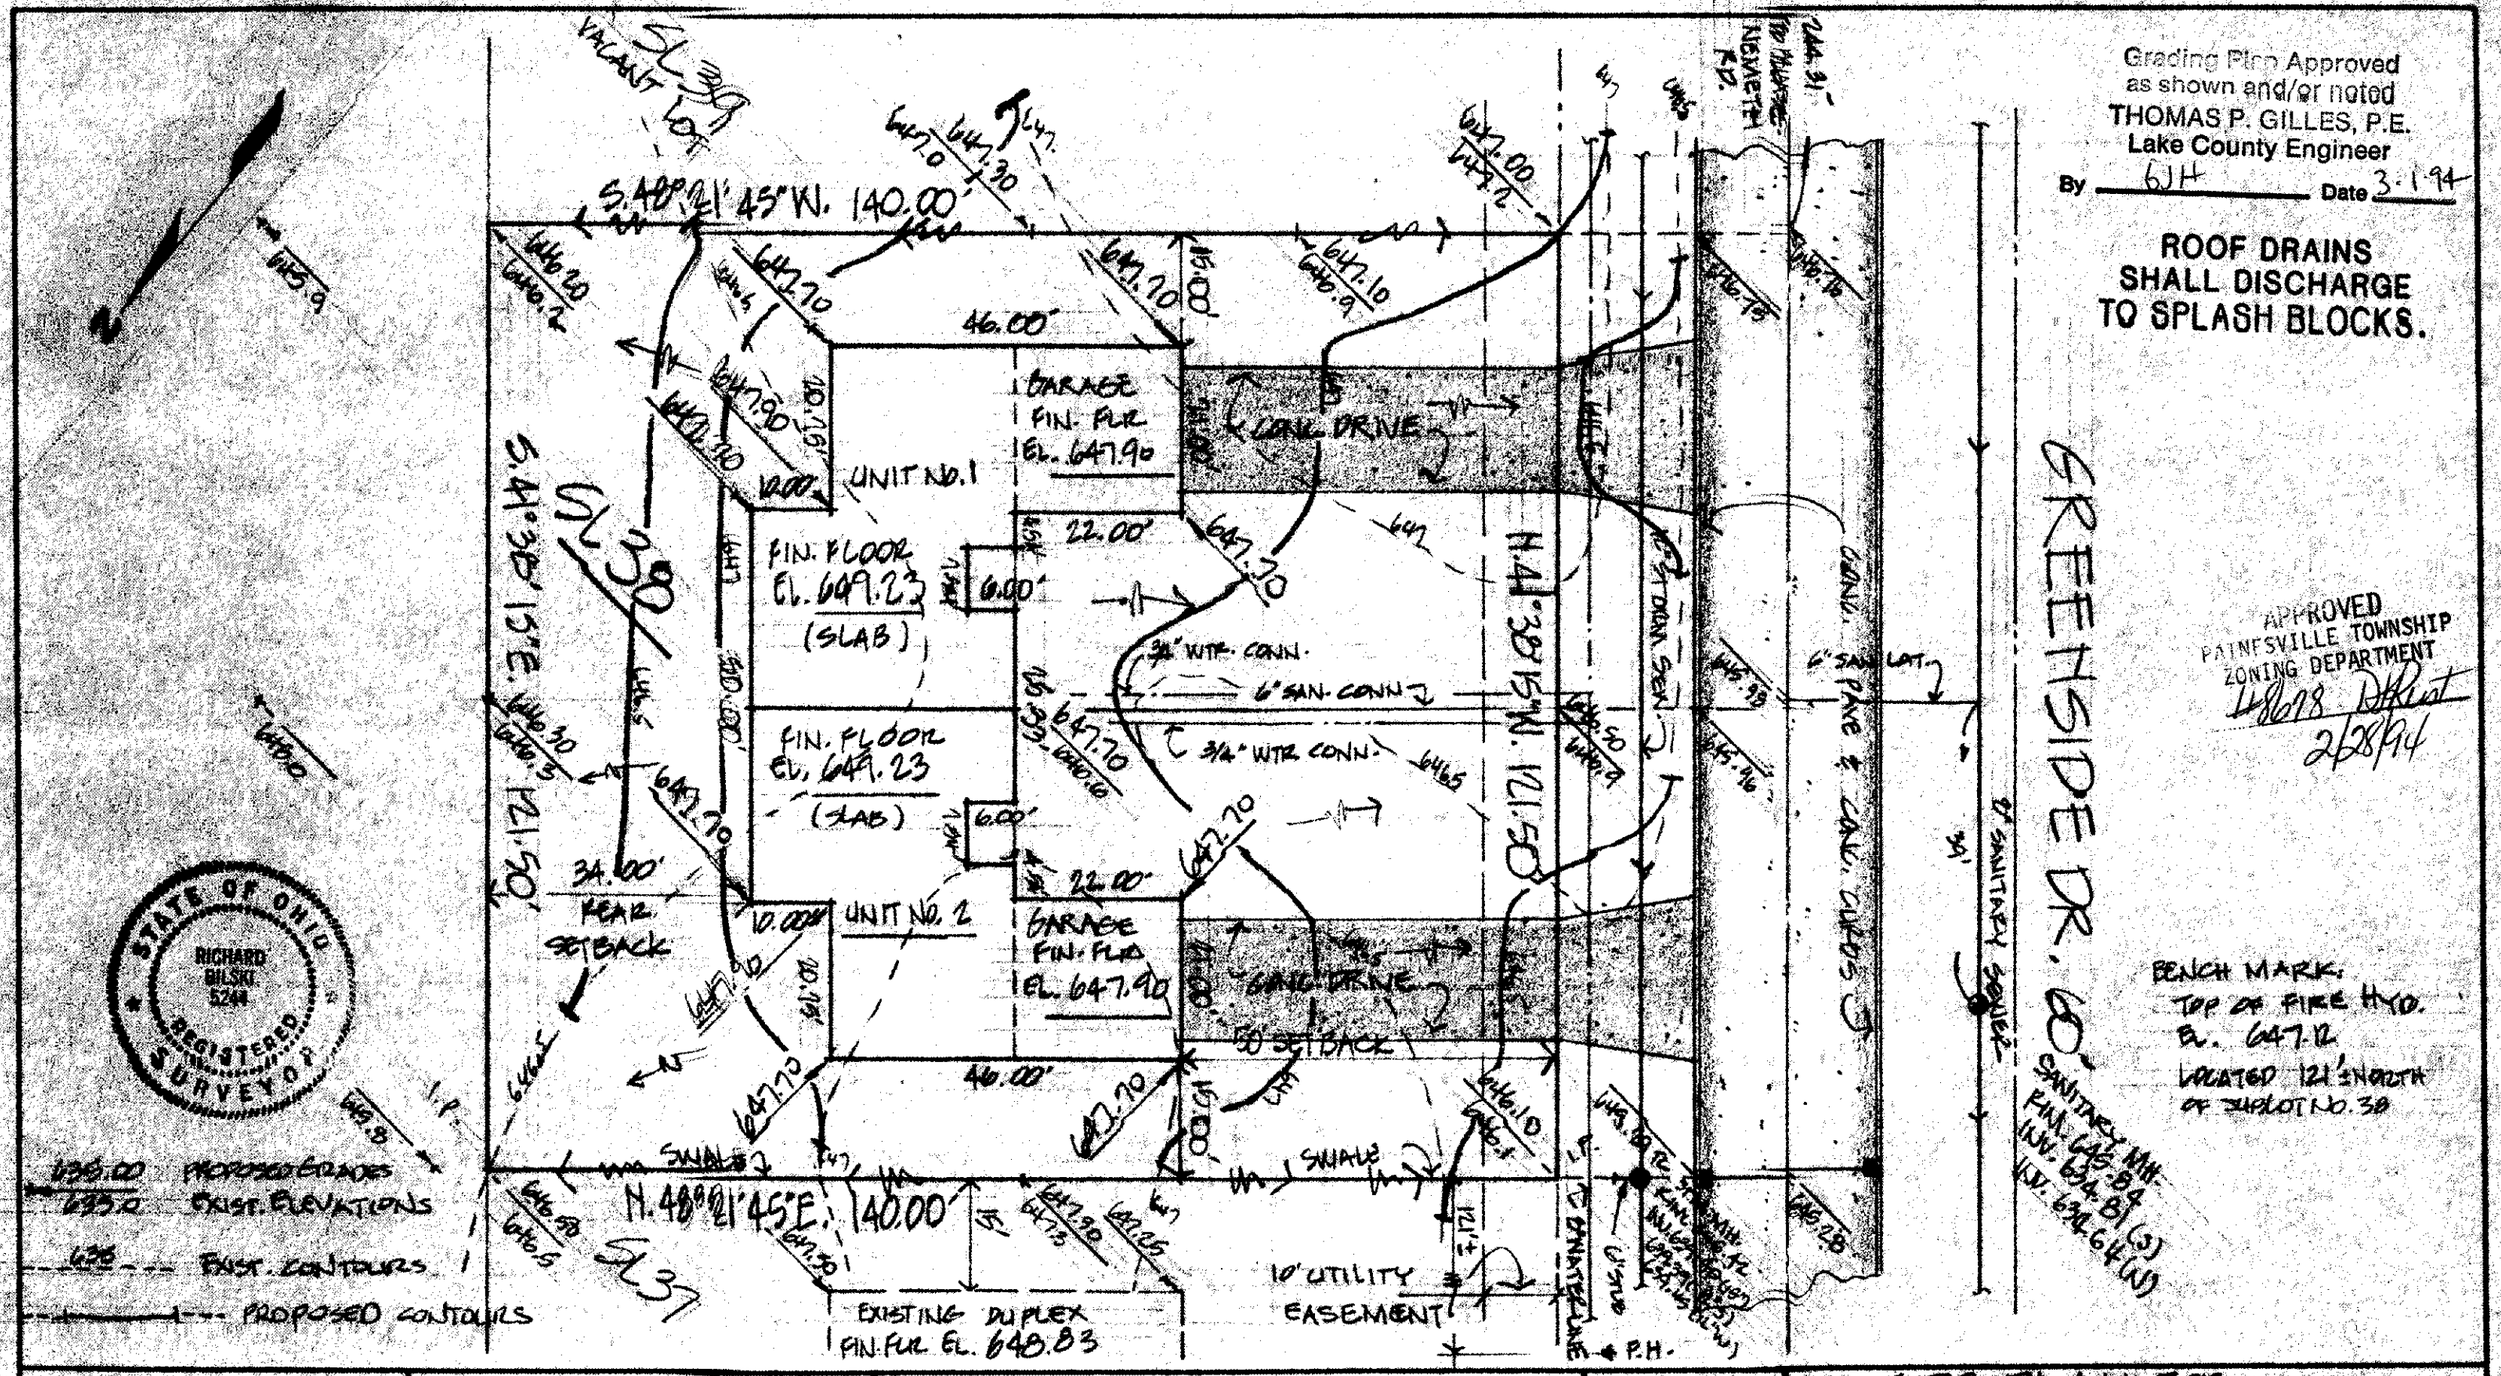

DESIGN CERTIFICATION

THIS PLAT WAS PREPARED BY ME, AND IS CORRECT TO THE BEST OF MY KNOWLEDGE AND BELIEF.

AJ Bilski

REG. SURVEYOR NO. PS 5244

AS BUILT CERTIFICATION

I HEREBY CERTIFY THAT THE CIRCLED GRADES ARE EXISTING FINISH GRADES CHECKED IN THE FIELD ON _____ AND THAT SURVEY IS CORRECT TO THE BEST OF MY KNOWLEDGE AND BELIEF.

REG. SURVEYOR NO. _____

CT Consultants, Inc.
Engineers • Architects • Planners
Willoughby • Mentor • Columbus • Lorain • North Canton • Steubenville

DATE FEB.24.1994
SCALE 1" = 20'
DRWN BY GDB
CHKD BY
JOB NO. 91-117
FB 822 PG 25-27

SITE PLAN FOR:
EDWARD H. TRESSER, INC.
3100 DEEPWOOD BLVD. MENTOR, OHIO 44060
BEING SUBLOT NO. 38 IN ASHBOURNE SUBDIVISION IN PAINESVILLE TOWNSHIP, OHIO.