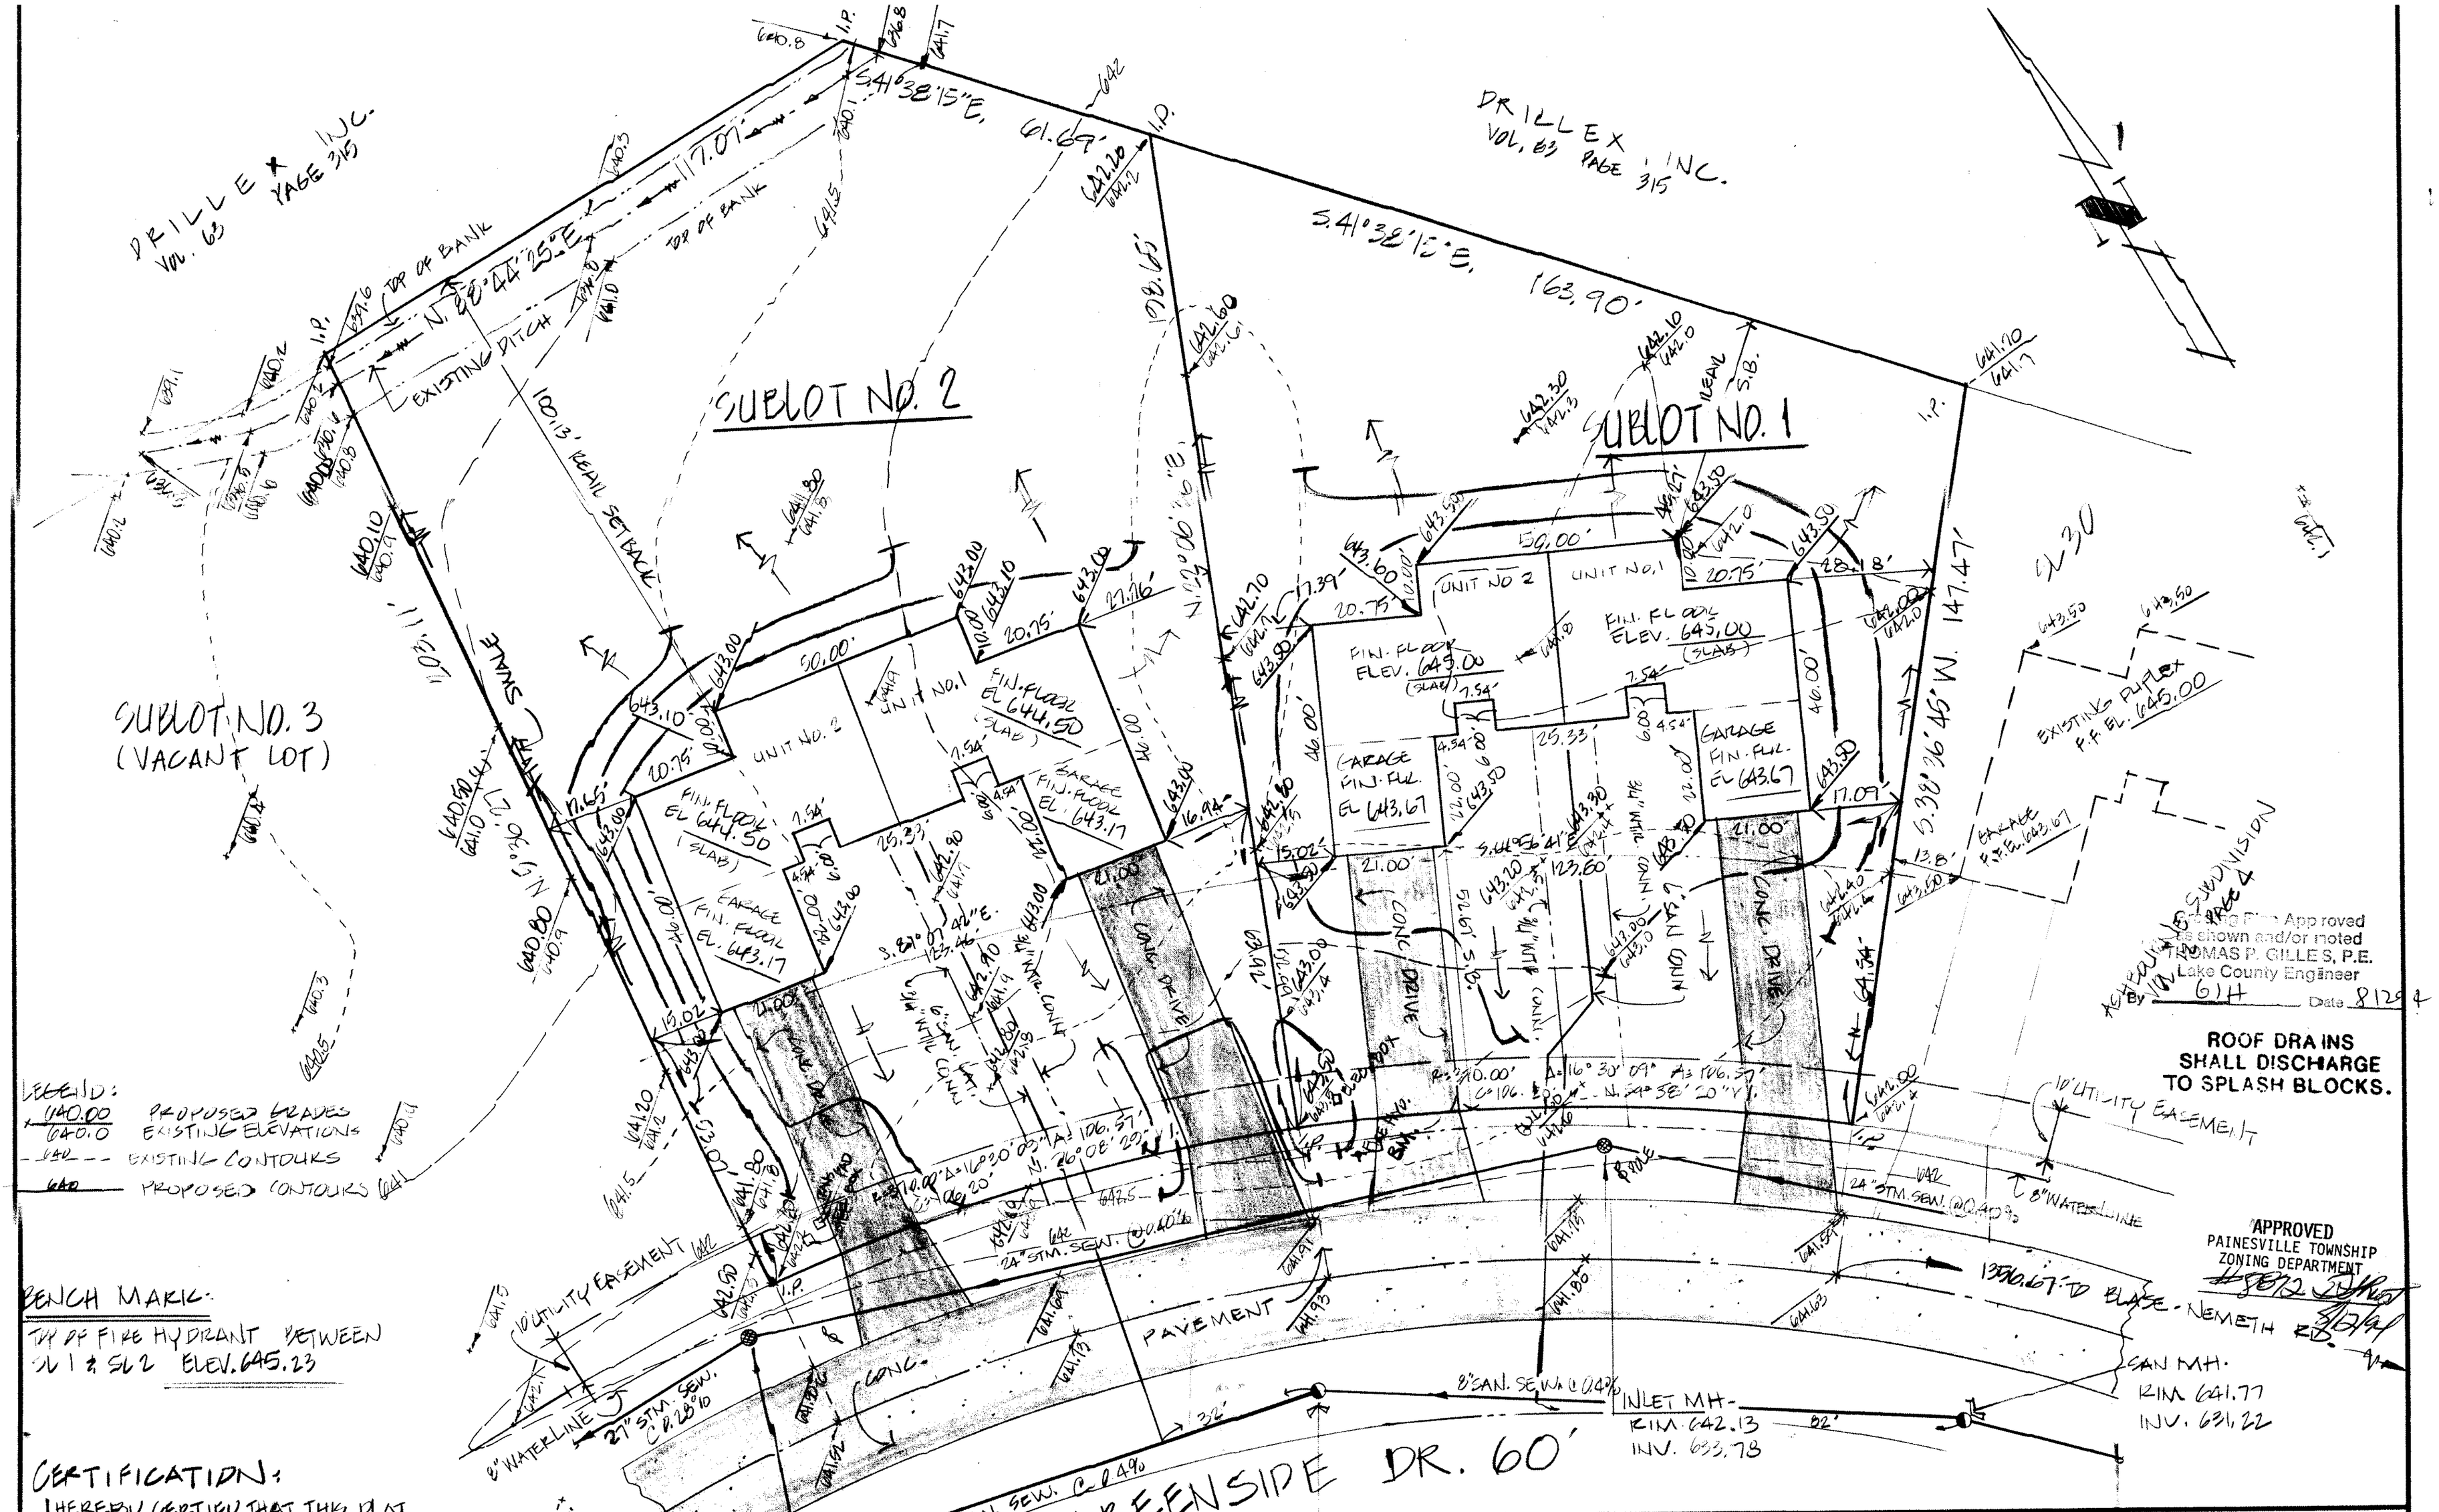

SITE PLAN FOR: EDWARD H. TRESGER, INC.
8100 DEEPWOOD BLVD. MENTOR, OHIO 44060
BEING SUBLOT NO. 1 & SUBLOT NO. 2 IN THE ASHBOURNE RE-SUBDIVISION NO. 1 IN PAINESVILLE TOWNSHIP, OHIO.

DATE Aug. 2, 1994
SCALE 1"=20'
DRAWN BY CB
CH'K'D BY
F.B.# 494 PG 139-143

CT Consultants, Inc.
Engineers • Architects • Planners
Willoughby • Mentor • Columbus • Lorain • North Canton • Steubenville

SHEET 1 OF 1
CONTRACT NO. 91-117