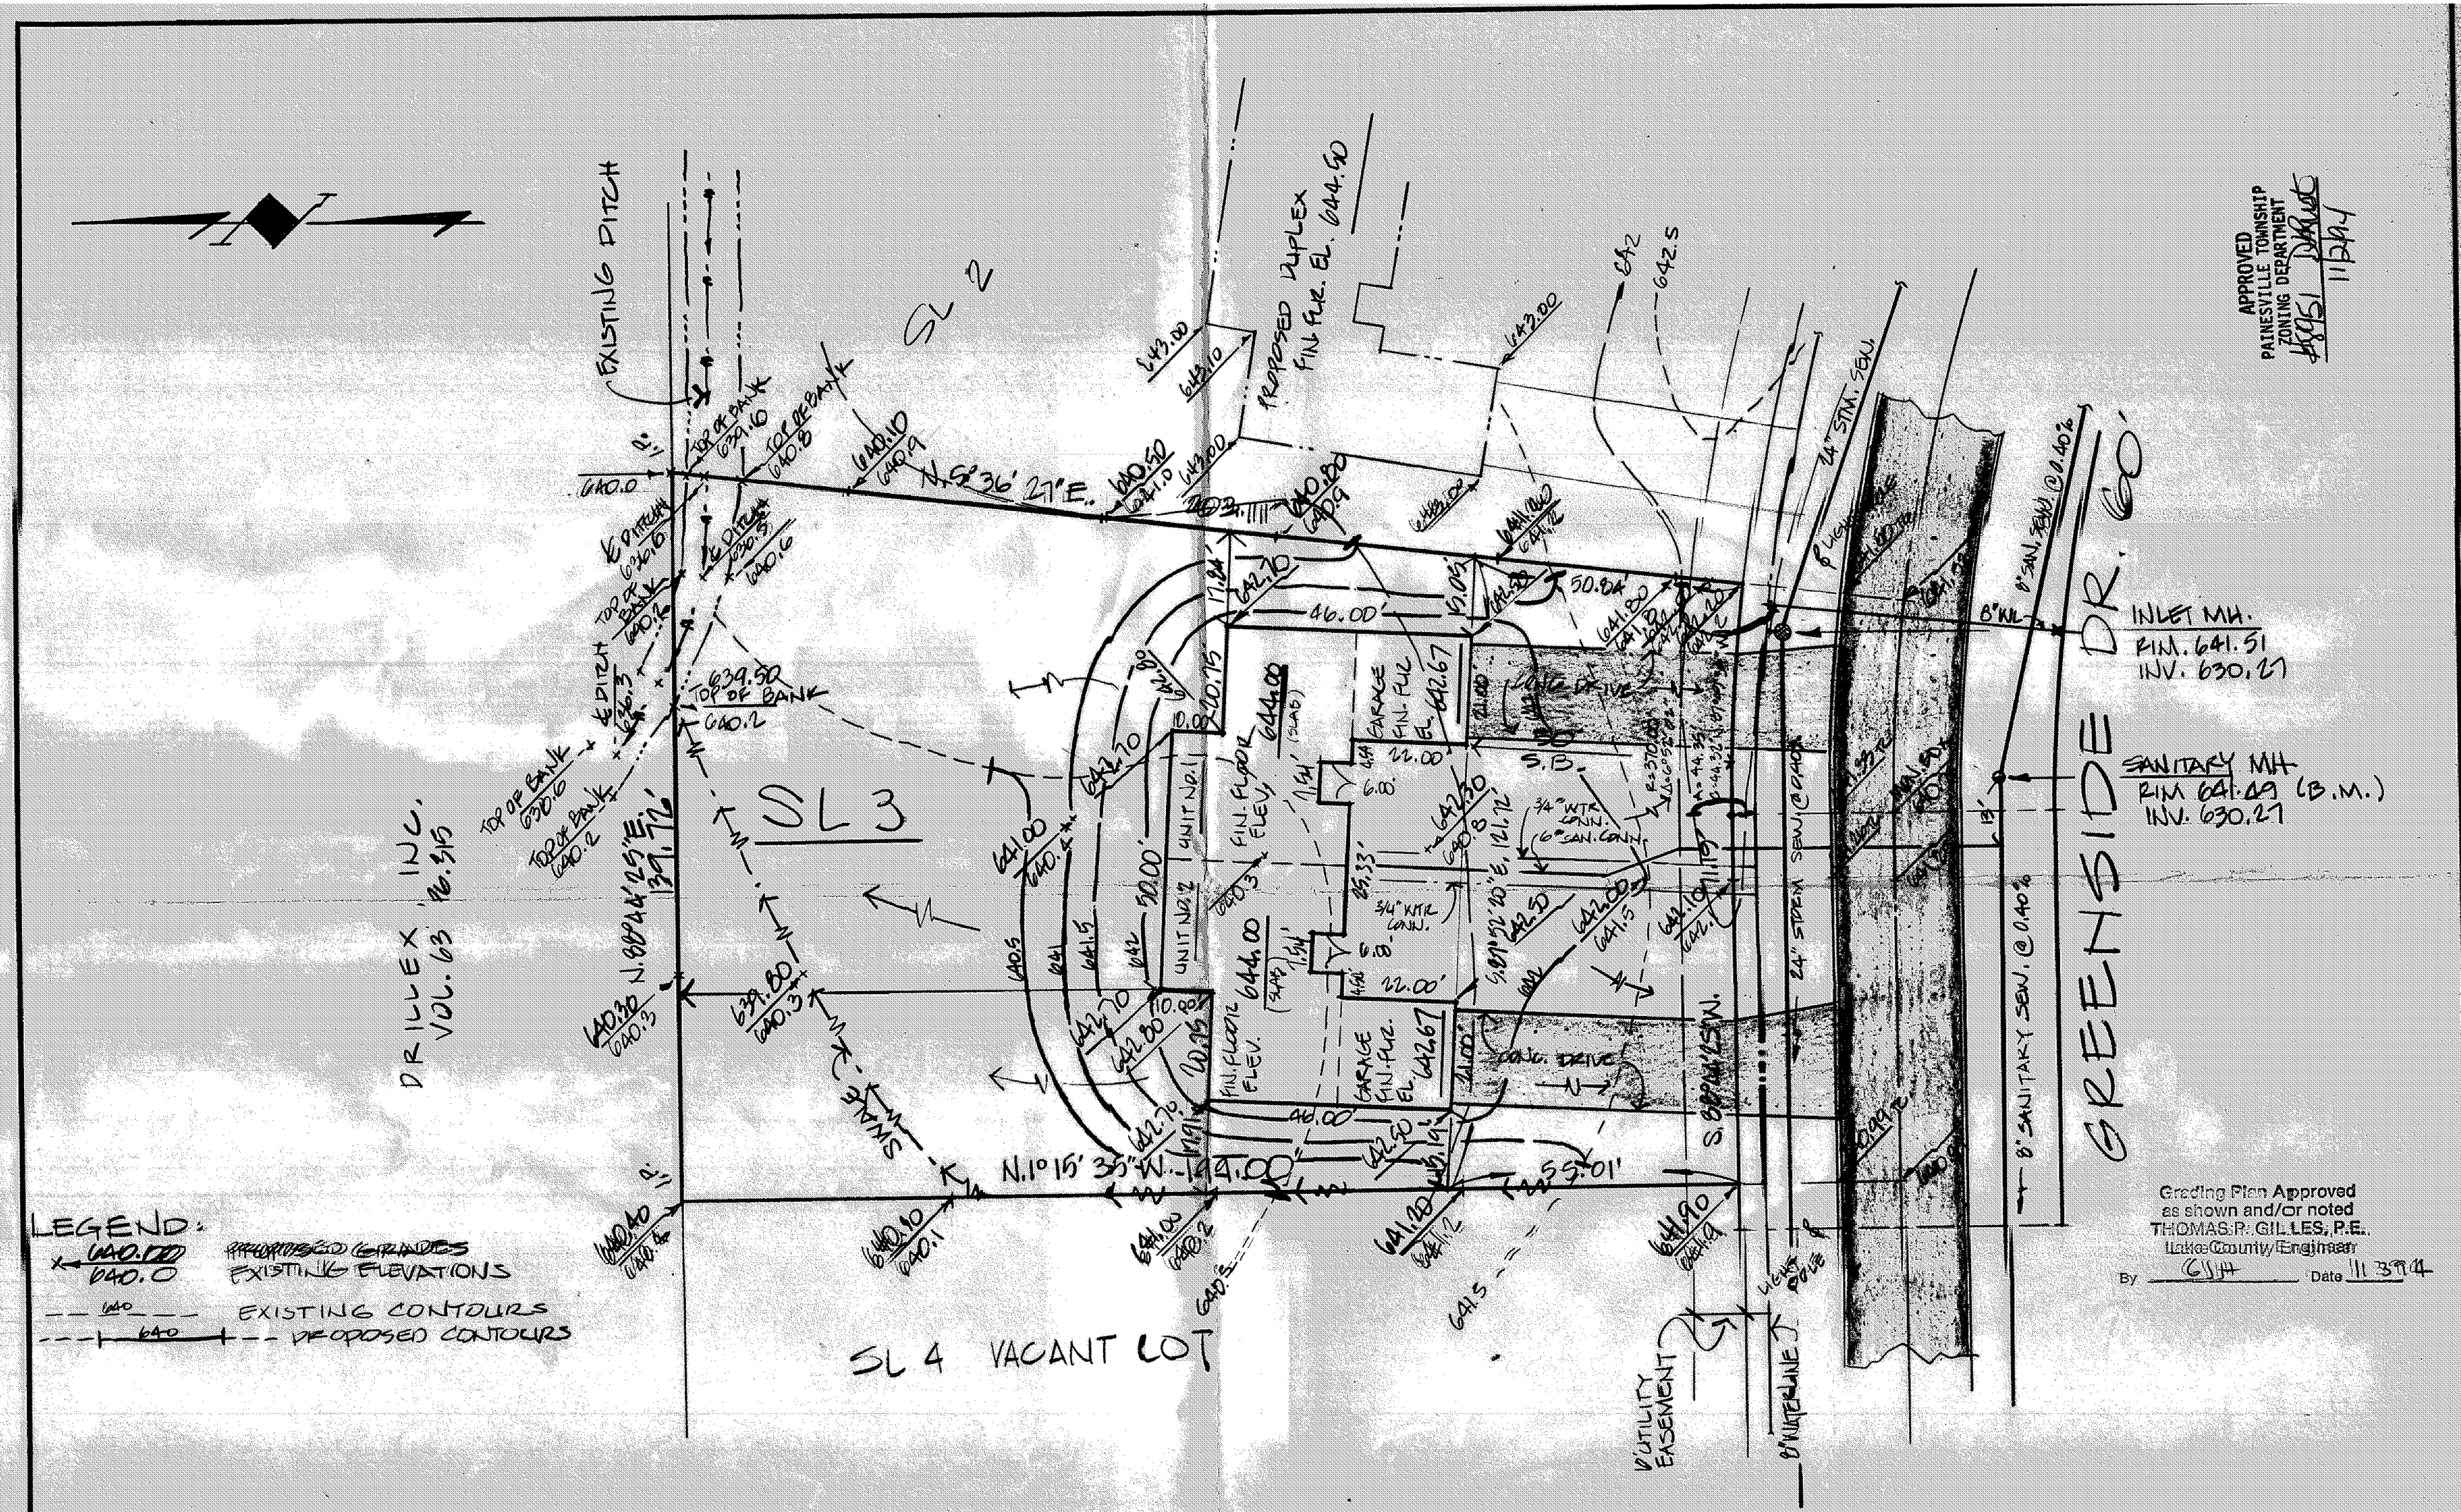

BENCH MARK: SAN. MH. RIM. IN FRONT OF SL 3
ELEV. 641.49

CERTIFICATION:

I HEREBY CERTIFY THAT THIS PLAT WAS PREPARED BY ME AND IS CORRECT TO THE BEST OF MY KNOWLEDGE AND BELIEF.

BY: Richard J. Bilski

RICHARD J. BILSKI, P.S. NO. 5244

STATE OF OHIO
RICHARD BILSKI
5244
REGISTERED SURVEYOR

SITE PLAN FOR: EDWARD H. TRESGER, INC.
8100 DEEPWOOD BLVD., MENTOR, OHIO 44060

BEING SUBLOT NO. 3 IN THE ASHBOURNE RE-SUBDIVISION NO. 1 IN PAINESVILLE TOWNSHIP, OHIO.

DATE OCT. 3, 1994
SCALE 1" = 20'
DRAWN BY CRB
CH'K'D BY

CT Consultants, Inc.
Engineers · Architects · Planners
Willoughby · Mentor · Columbus · Lorain · North Canton · Steubenville

SHEET 1 OF 1

CONTRACT NO. 91-117