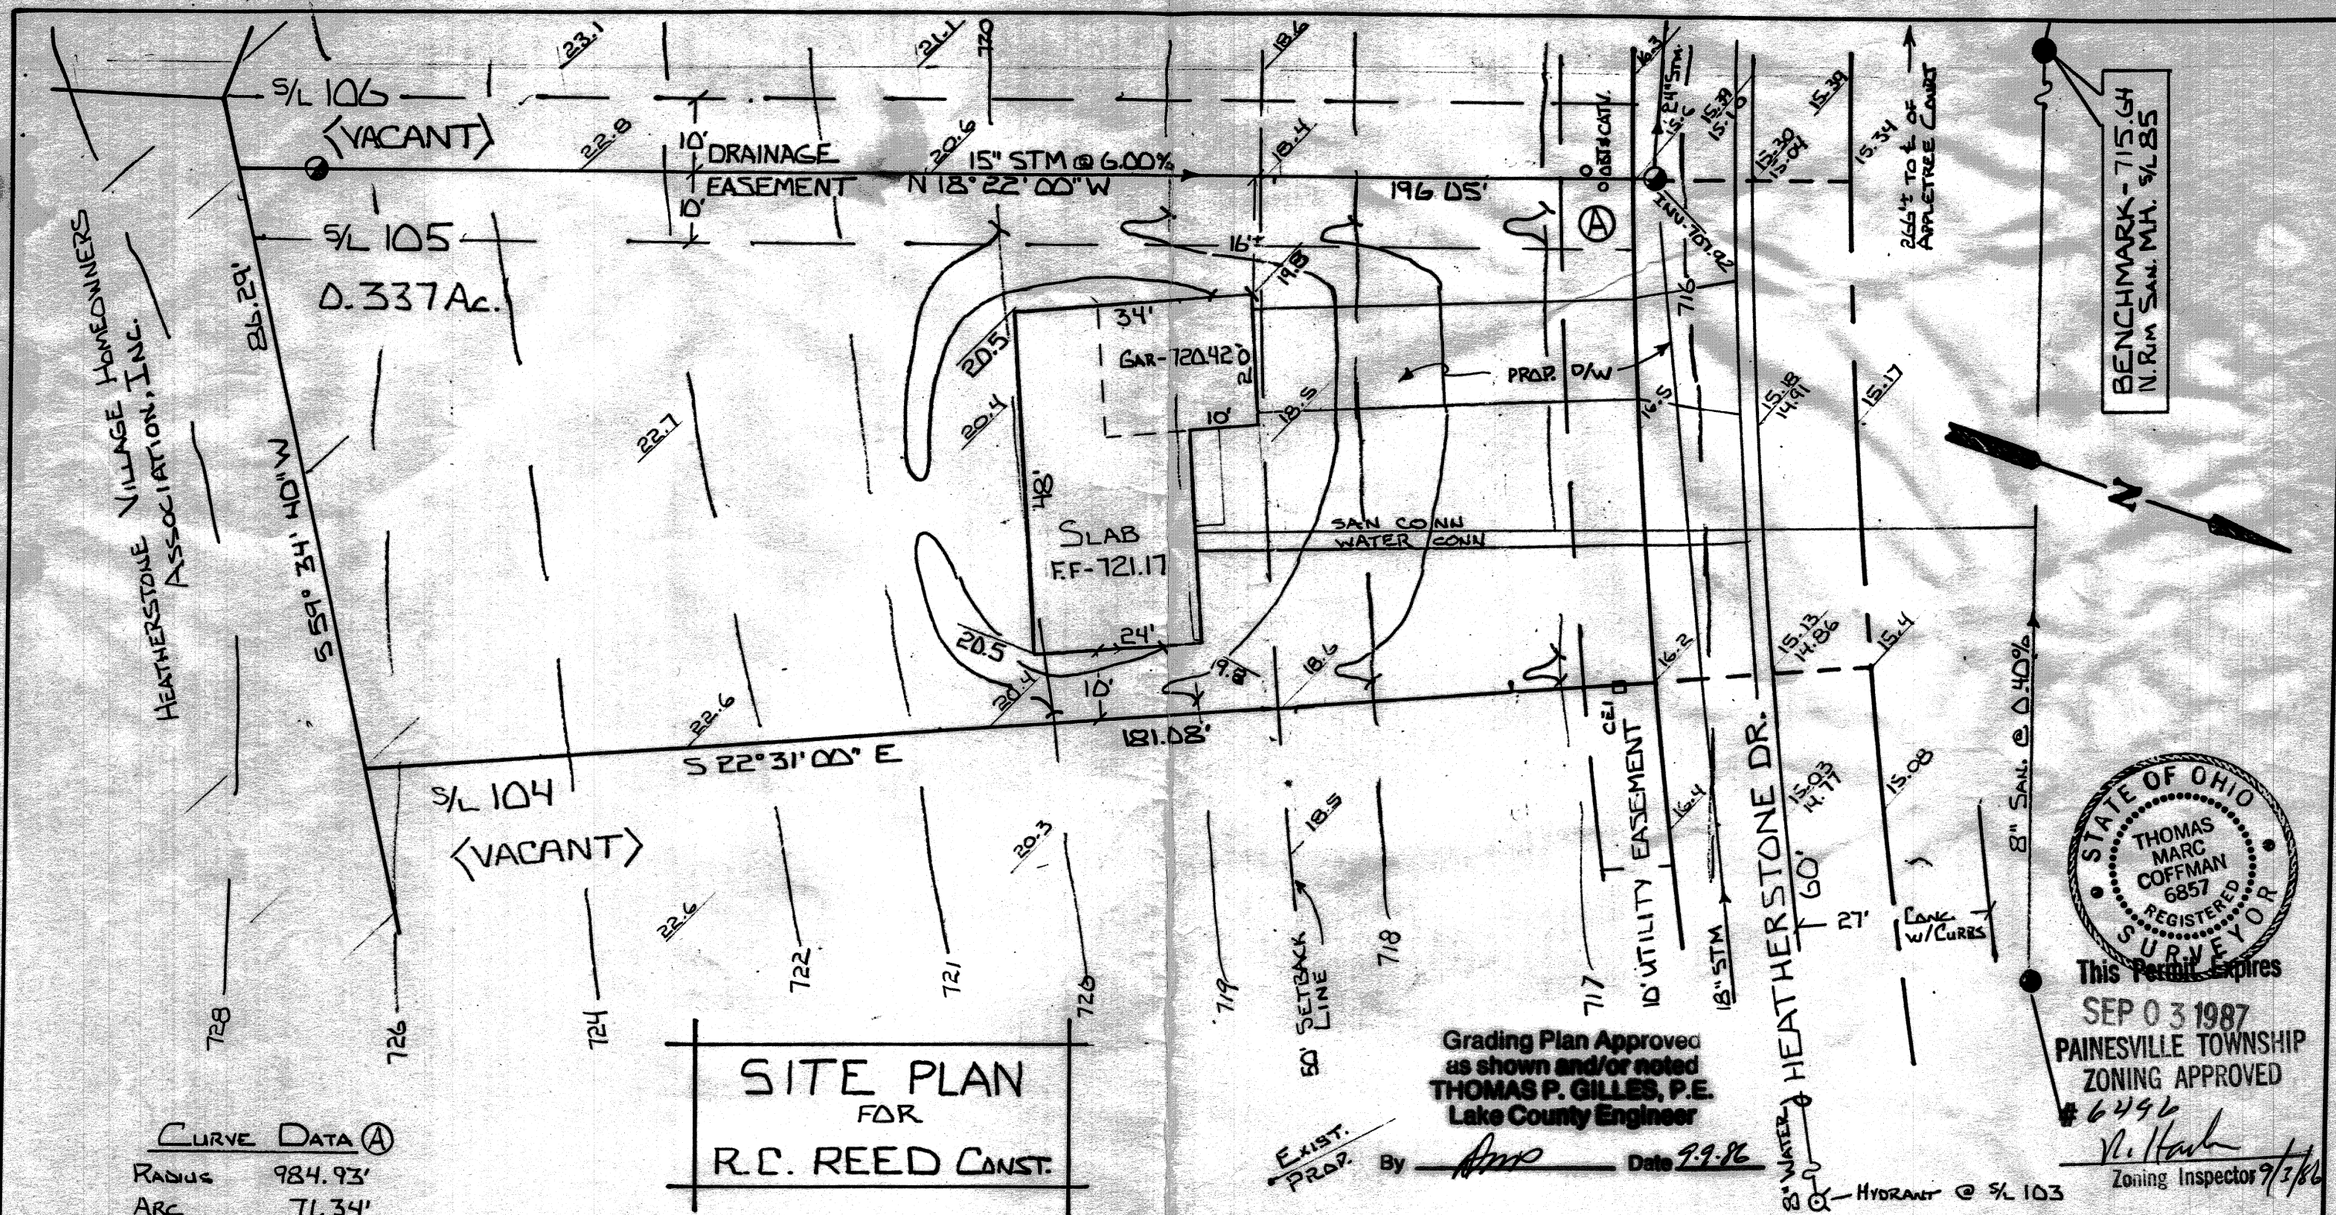

SITE PLAN FOR R.C. REED CONST.

CURVE DATA (A)

RADIUS	984.93'
ARC	71.34'
CHORD	71.32'
BEARING	S69°33'32"W

* ALL SUBLOTS IN THE NAME OF THE HEATHERSTONE VILLAGE DEVELOPMENT CO.

Grading Plan Approved as shown and/or noted
THOMAS P. GILLES, P.E.
Lake County Engineer

EXIST. PROP. By [signature] Date 9-9-86

STATE OF OHIO
THOMAS MARC COFFMAN 6857
REGISTERED SURVEYOR

This Permit Expires
SEP 03 1987
PAINESVILLE TOWNSHIP
ZONING APPROVED
#6496
[signature]
Zoning Inspector 9/3/86

BEING SUBLOT NO. 105 OF THE HEATHERSTONE VILLAGE SUBD. #1, PAINESVILLE TWP., LAKE COUNTY, OHIO

SCALE: 1"=20'	APPROVED BY: TMC	DRAWN BY: TMC
DATE: AUG. 1986		REVISED:

THIS PLAT WAS PREPARED BY ME AND IS ACCURATE TO THE BEST OF MY KNOWLEDGE AND BELIEF. Thomas M. Coffman #6857
REG. SURVEYOR