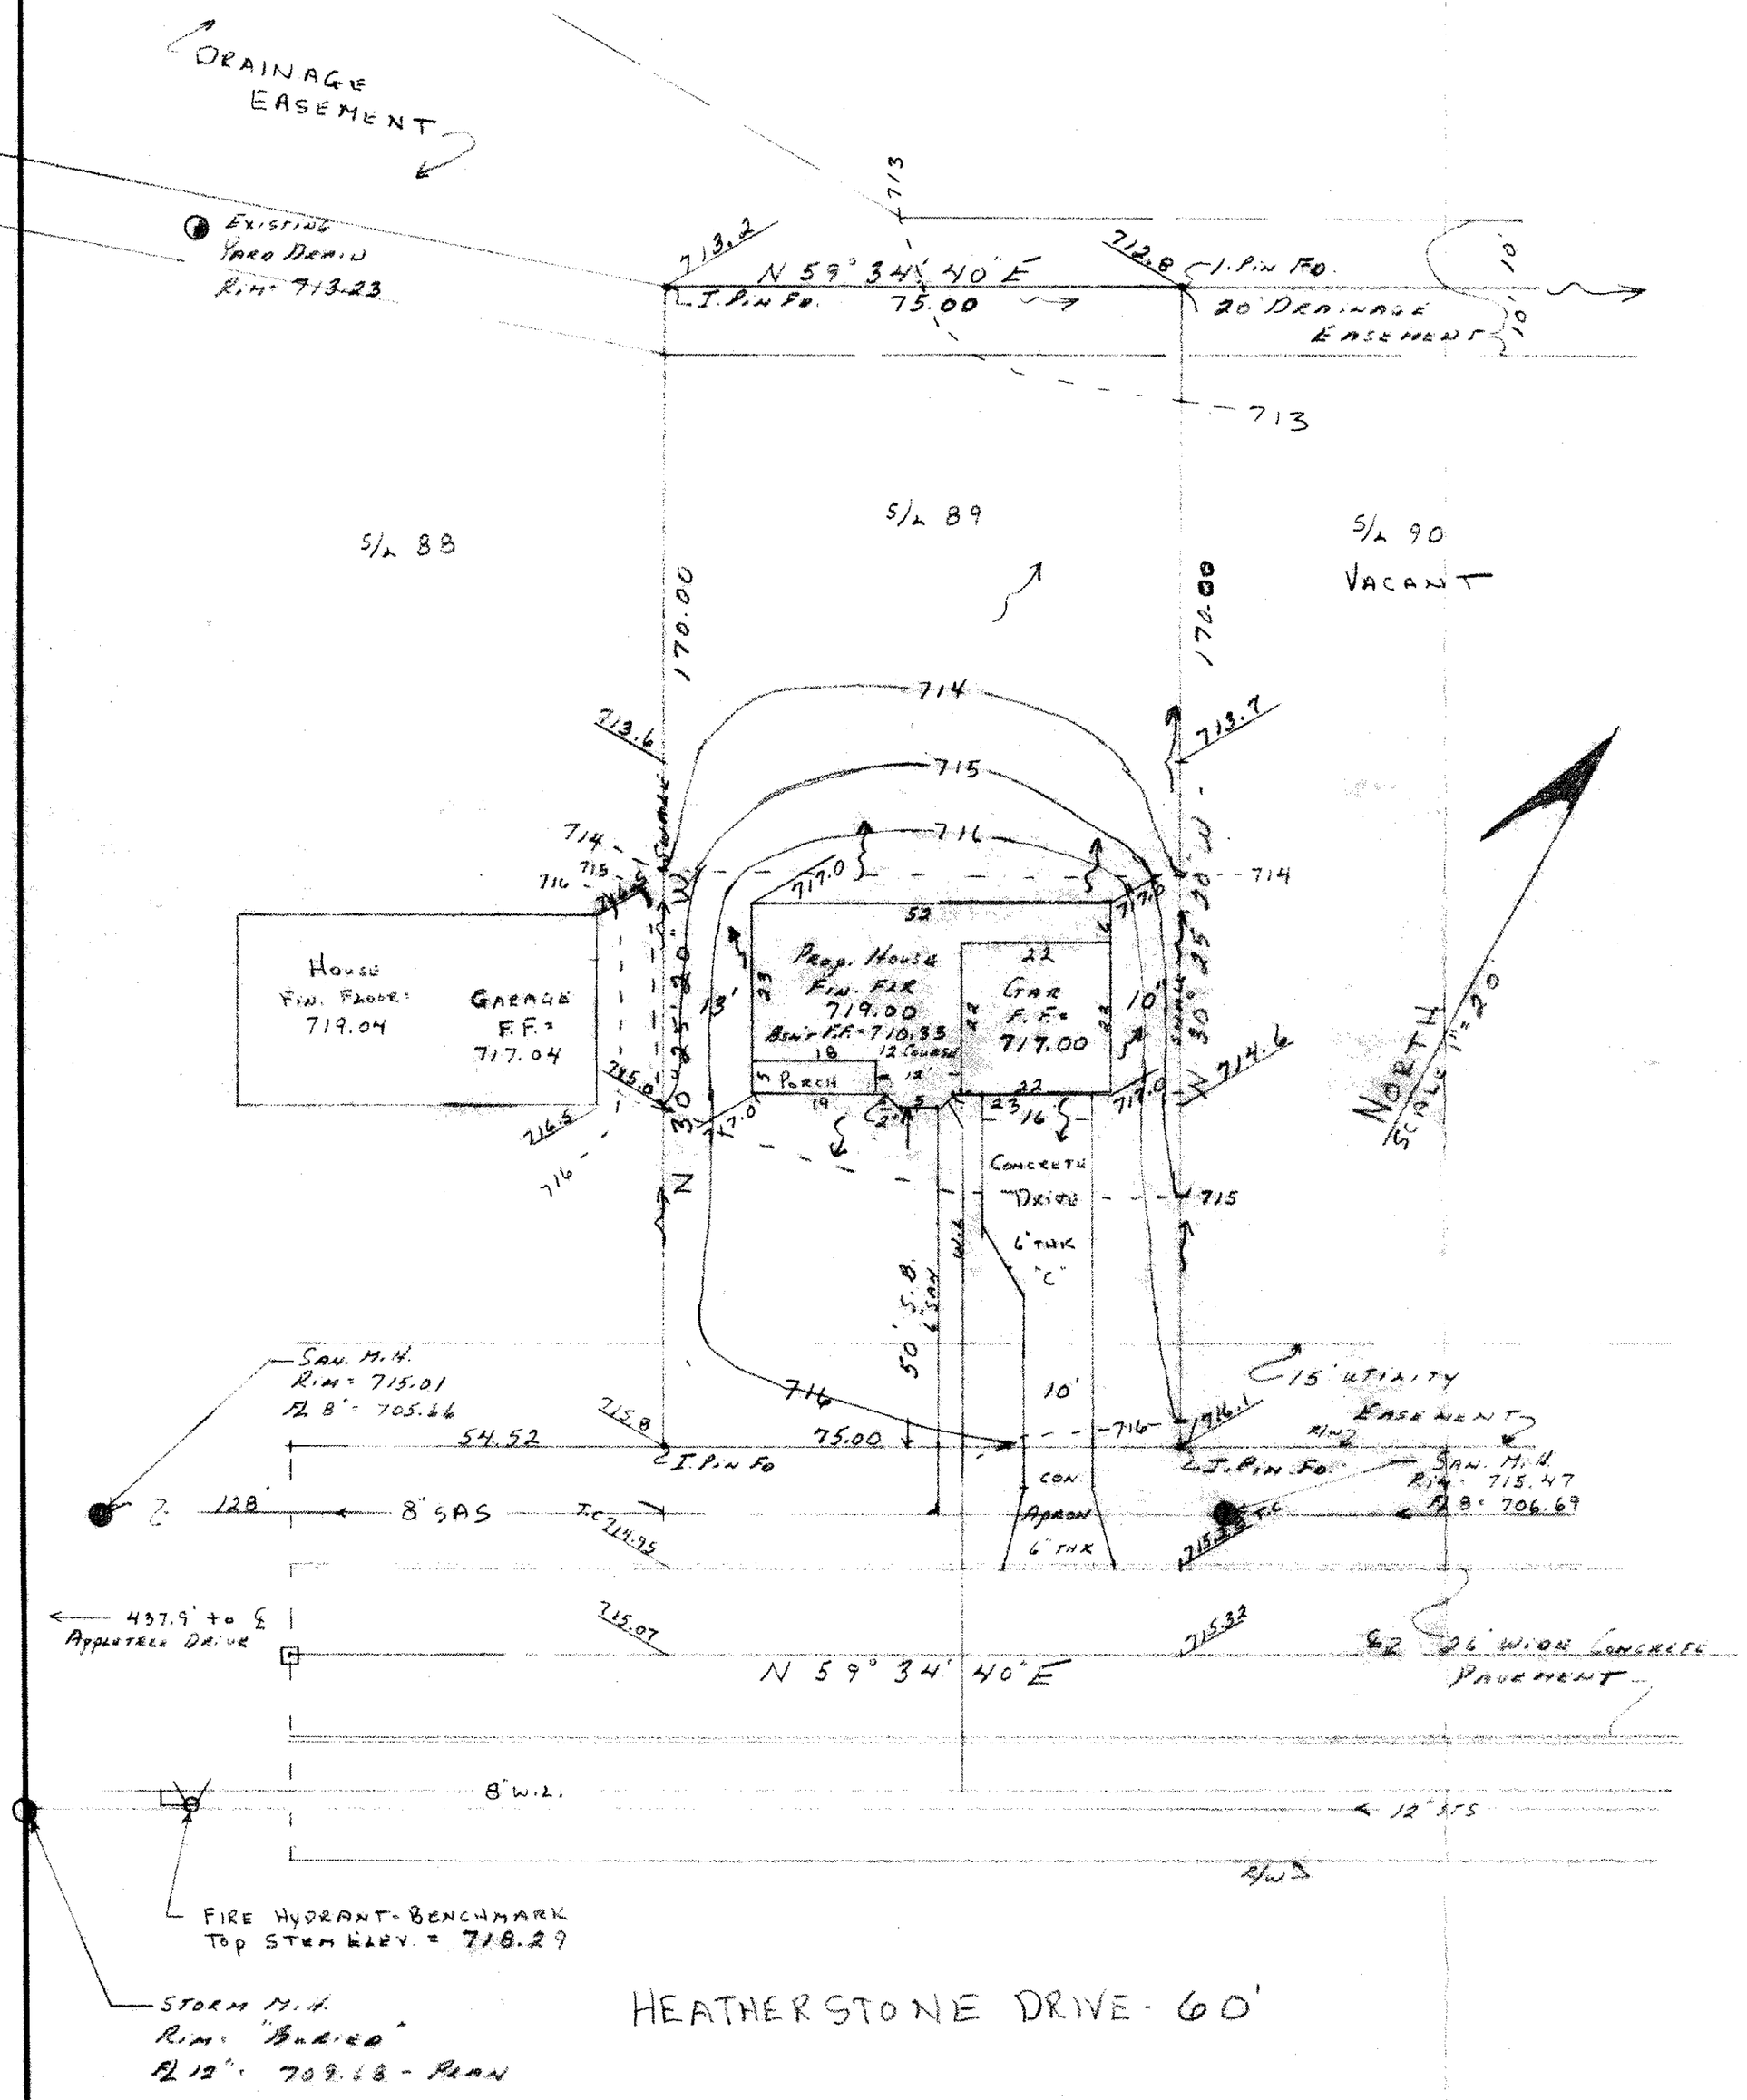

BENCHMARK - TOP OF FIRE HYDRANT FRONT OF S/L 103
718.29

EXISTING CONTOUR
PROPOSED CONTOUR

100.00 EXISTING ELEVATION
100.00 PROPOSED ELEVATION

DIRECTION OF SURFACE DRAINAGE

This Permit Expires 1-8-92
PAINESVILLE TOWNSHIP
ZONING APPROVED
7689
Zoning Inspector

Grading Plan Approved as shown and/or noted
THOMAS P. GILLEG, P.E.
Lake County Engineer
By GJH Date 1/28/91

I HEREBY CERTIFY THAT THIS PLAN IS CORRECT TO THE BEST OF MY KNOWLEDGE
PS #6820

Sump Pump Required

STANDARD COLONIAL

SITE PLAN - SUBLOT 89 - HEATHERSTONE DRIVE		
HEATHERSTONE VILLAGE, PAINESVILLE TWP.		
SCALE: 1" = 20	APPROVED BY	DRAWN BY Q.S.H
DATE: 1-15-91		
PREPARED BY HIMEBAUGH AND ASSOCIATES 38083 W. SPAULDING ST. WILLOUGHBY, OHIO		
(216) 946-1761		DRAWING NUMBER 90-041-89

REGISTERED SURVEYOR

TELEDYNE POST 18AB-14 – 17 x 22