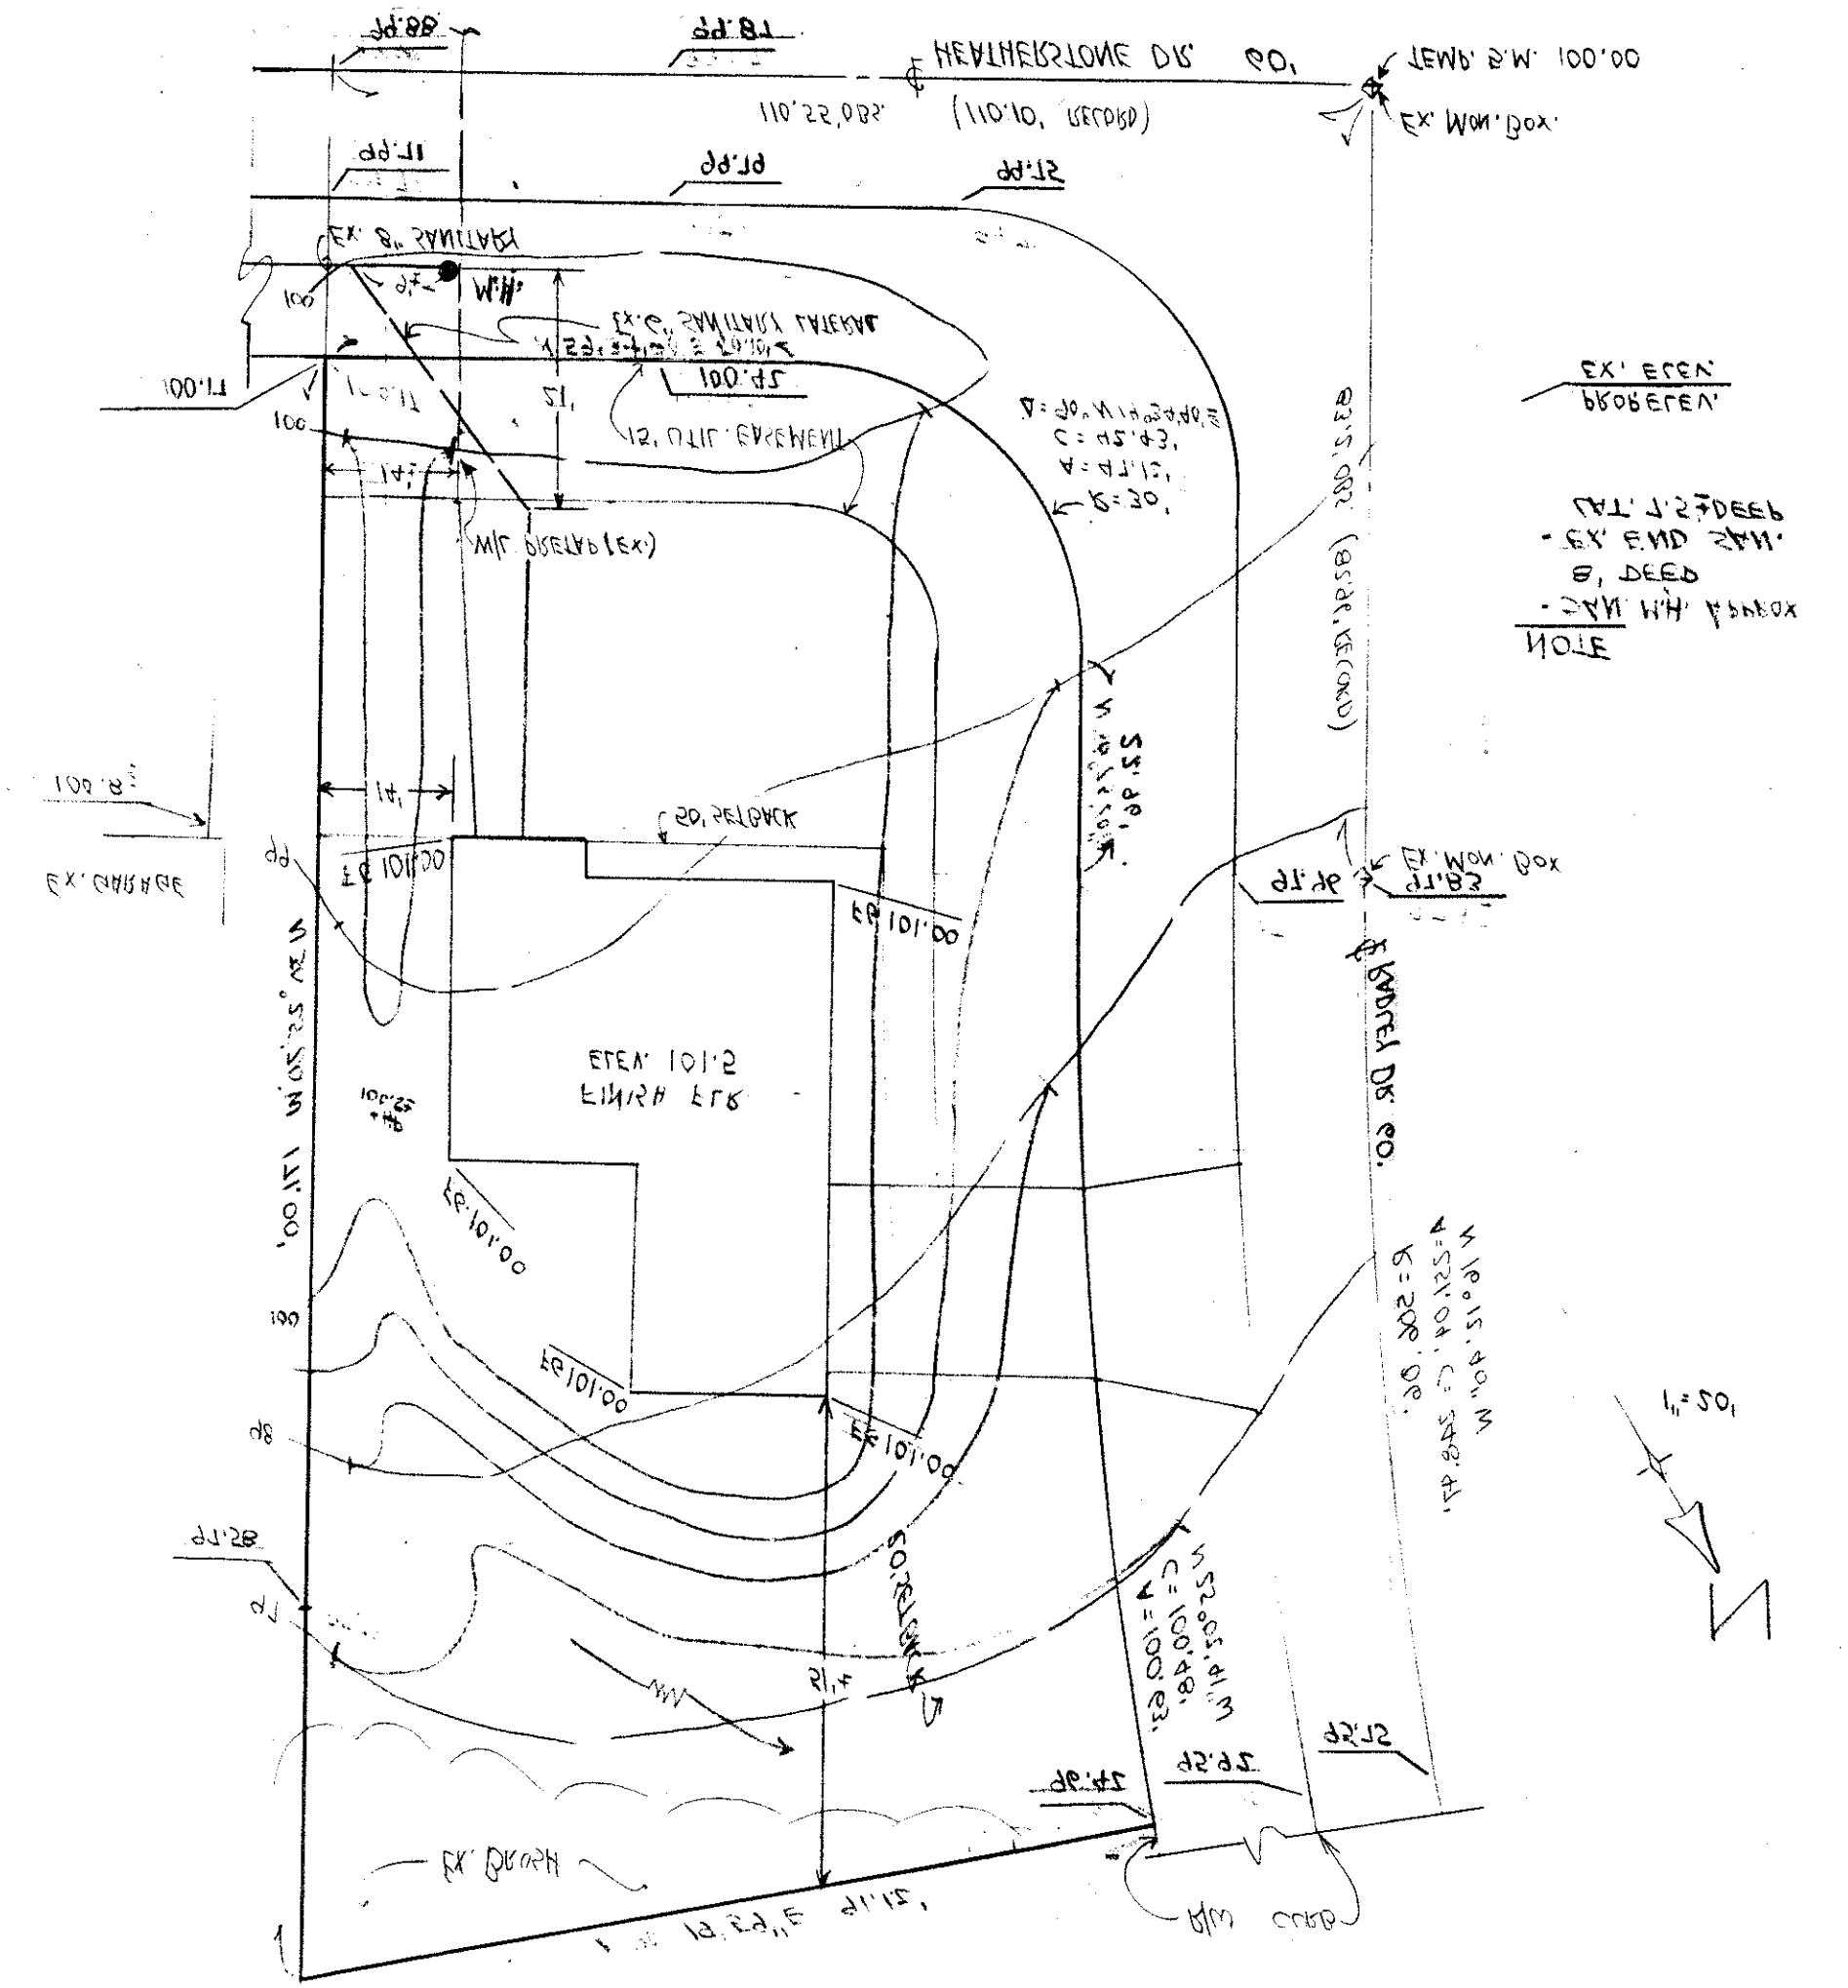

APPROVED
PAINESVILLE TOWNSHIP
ZONING DEPARTMENT

PROFESSIONAL ENGINEER
REGISTERED
35050
FOREY
NED F.
OHIO

By HLS Date 5-14-8

Grading Plan Approved
Lake County Engineer