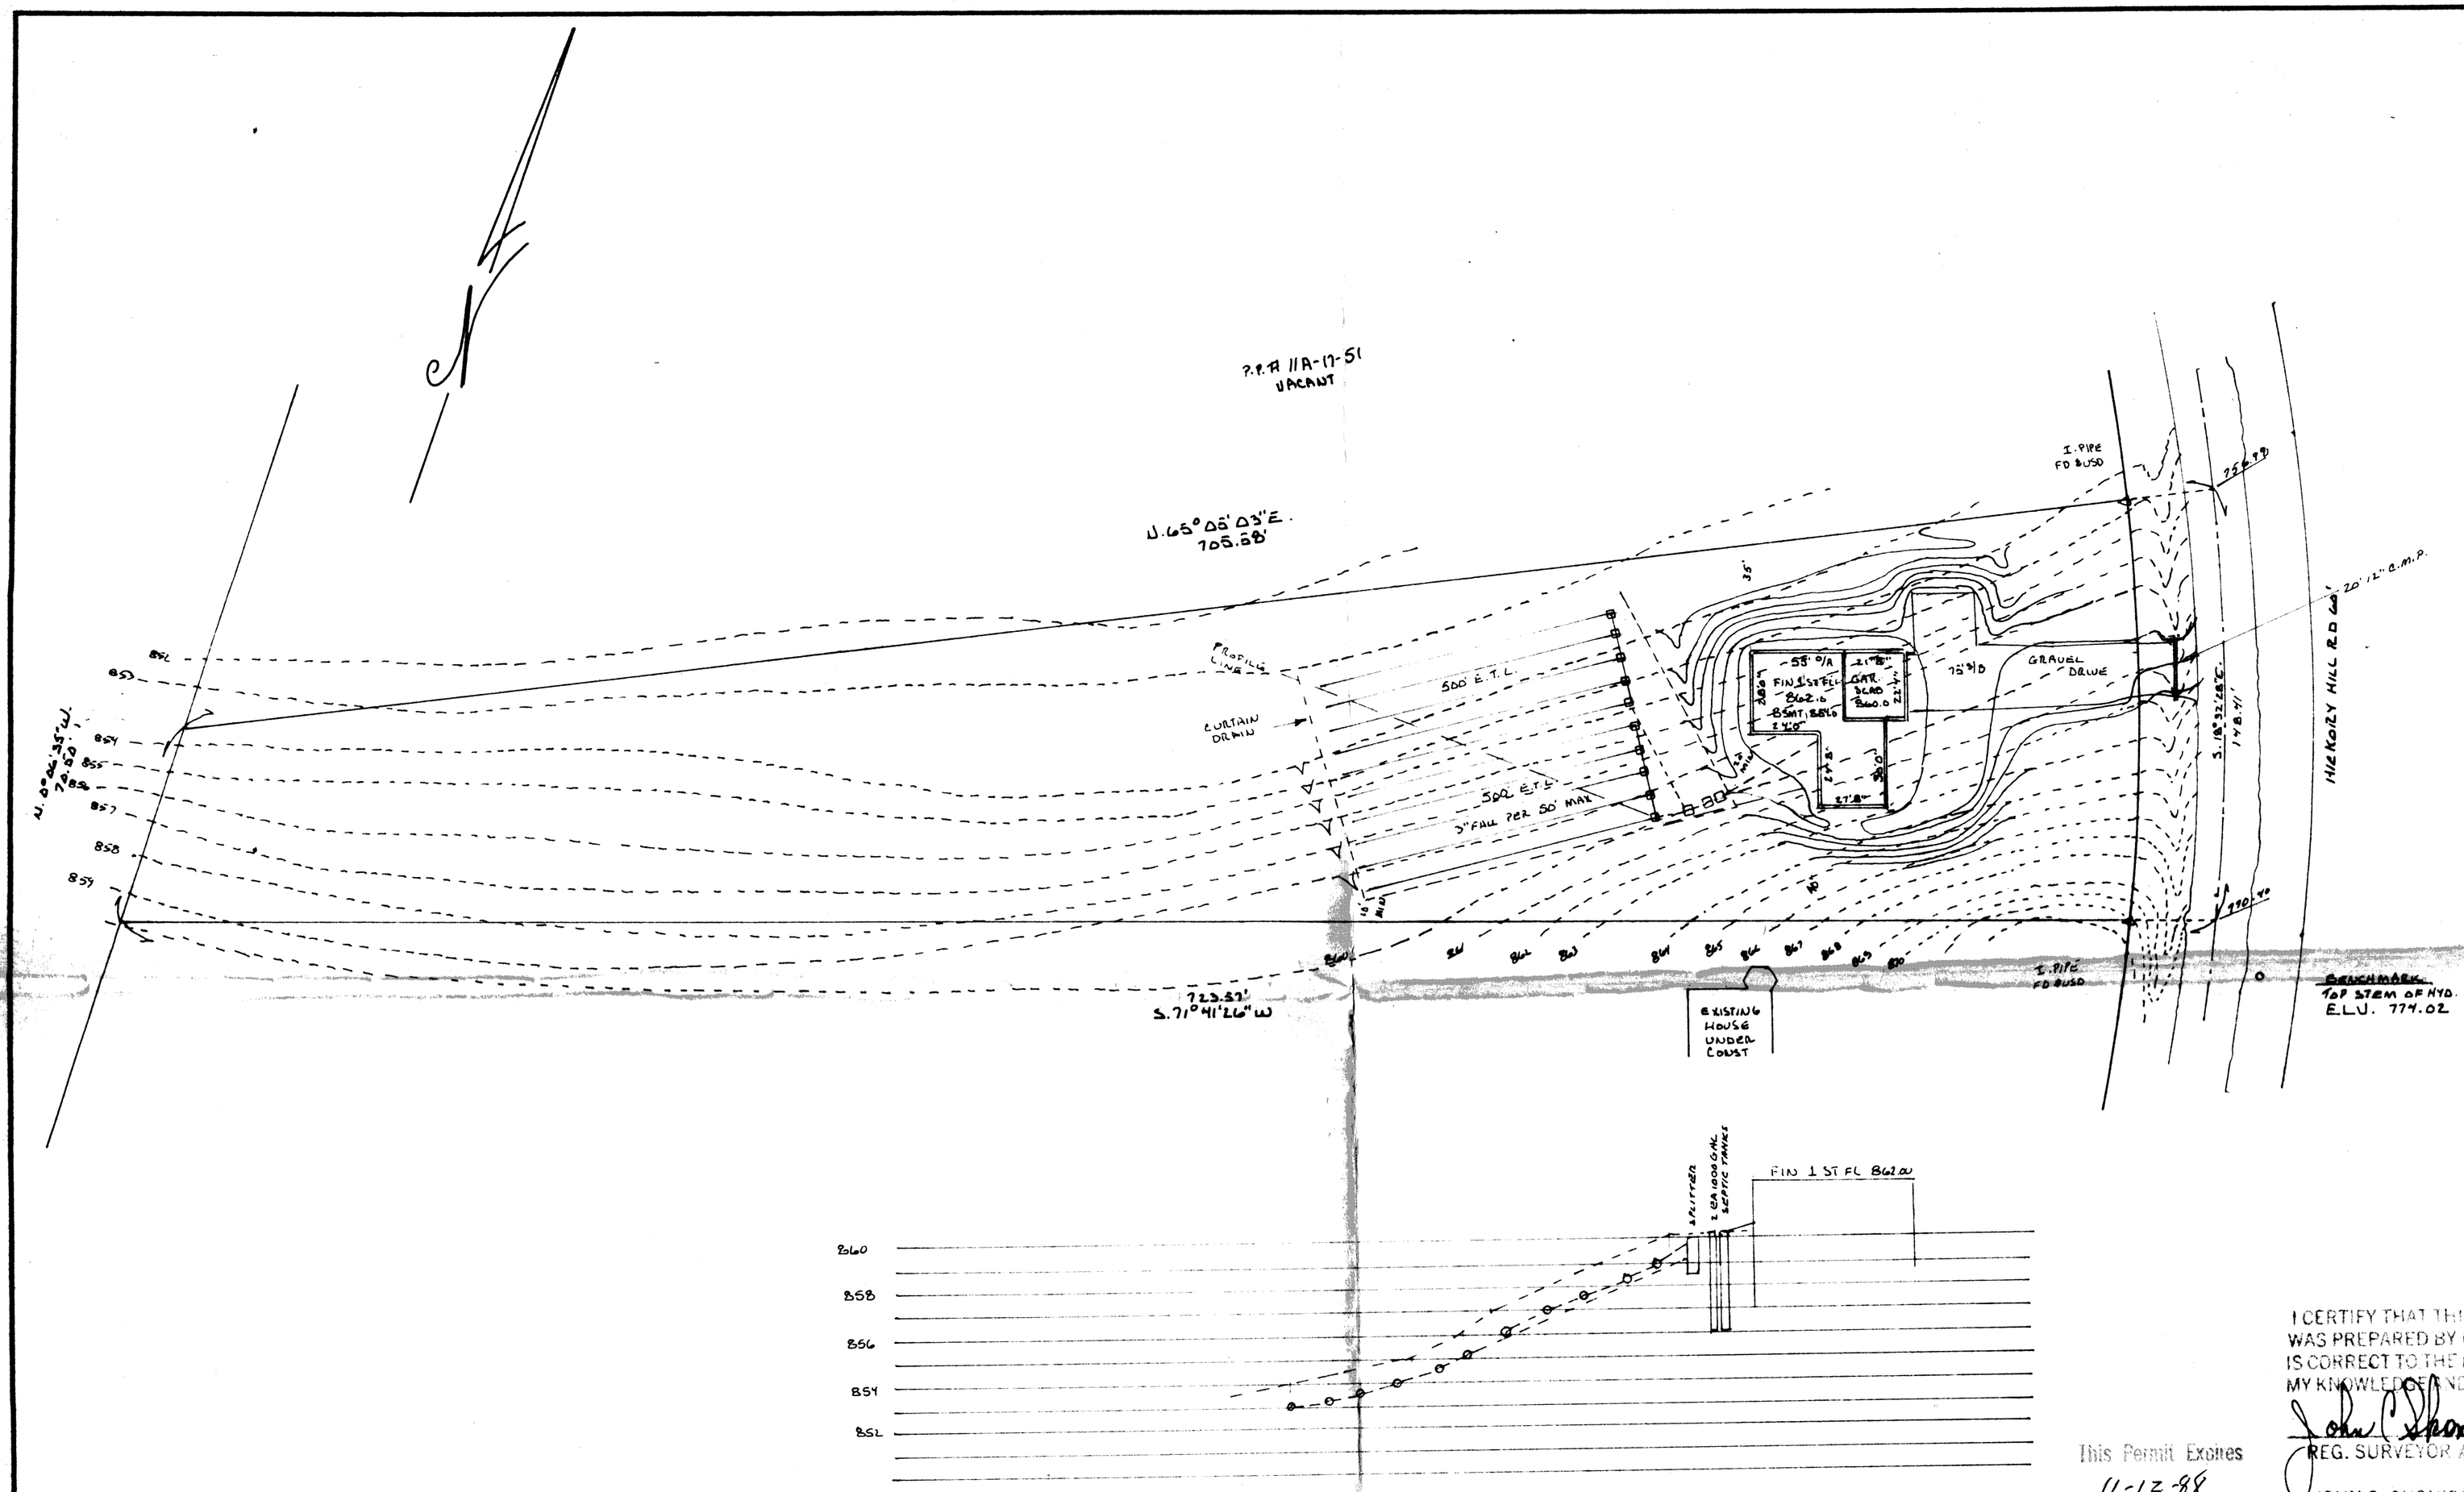


Grading Plan Approved
as shown and/or noted
THOMAS P. GILLES, P.E.
Lake County Engineer
By _____ Date 11-12-87

This Permit Expires
11-12-88
PAINESVILLE TOWNSHIP
ZONING APPROVED
# 6832
Willis E. Wessner
Zoning Inspector 11/12/87

I CERTIFY THAT THIS PLAN WAS PREPARED BY ME AND IS CORRECT TO THE BEST OF MY KNOWLEDGE AND BELIEF.

John C. Skonieczny
REG. SURVEYOR #6736

JOHN C. SKONIECZNY
7739 VIEWMOUNT DR.
PAINESVILLE, OHIO 44077
PH. 352-7742

SITE PLAN FOR:
PAUL K. LEHTONEN GENERAL CONTRACTOR

| | | |
|---|---|---|
| SCALE: 1" = 40 | APPROVED BY | DRAWN BY JCS |
| DATE: NOV-87 | | |

BEING P.P. # 11A-17-50 HICKORY HILL ROAD
TOWNSHIP OF PAINESVILLE - COUNTY OF LAKE - STATE OF OHIO

DRAWING NUMBER